



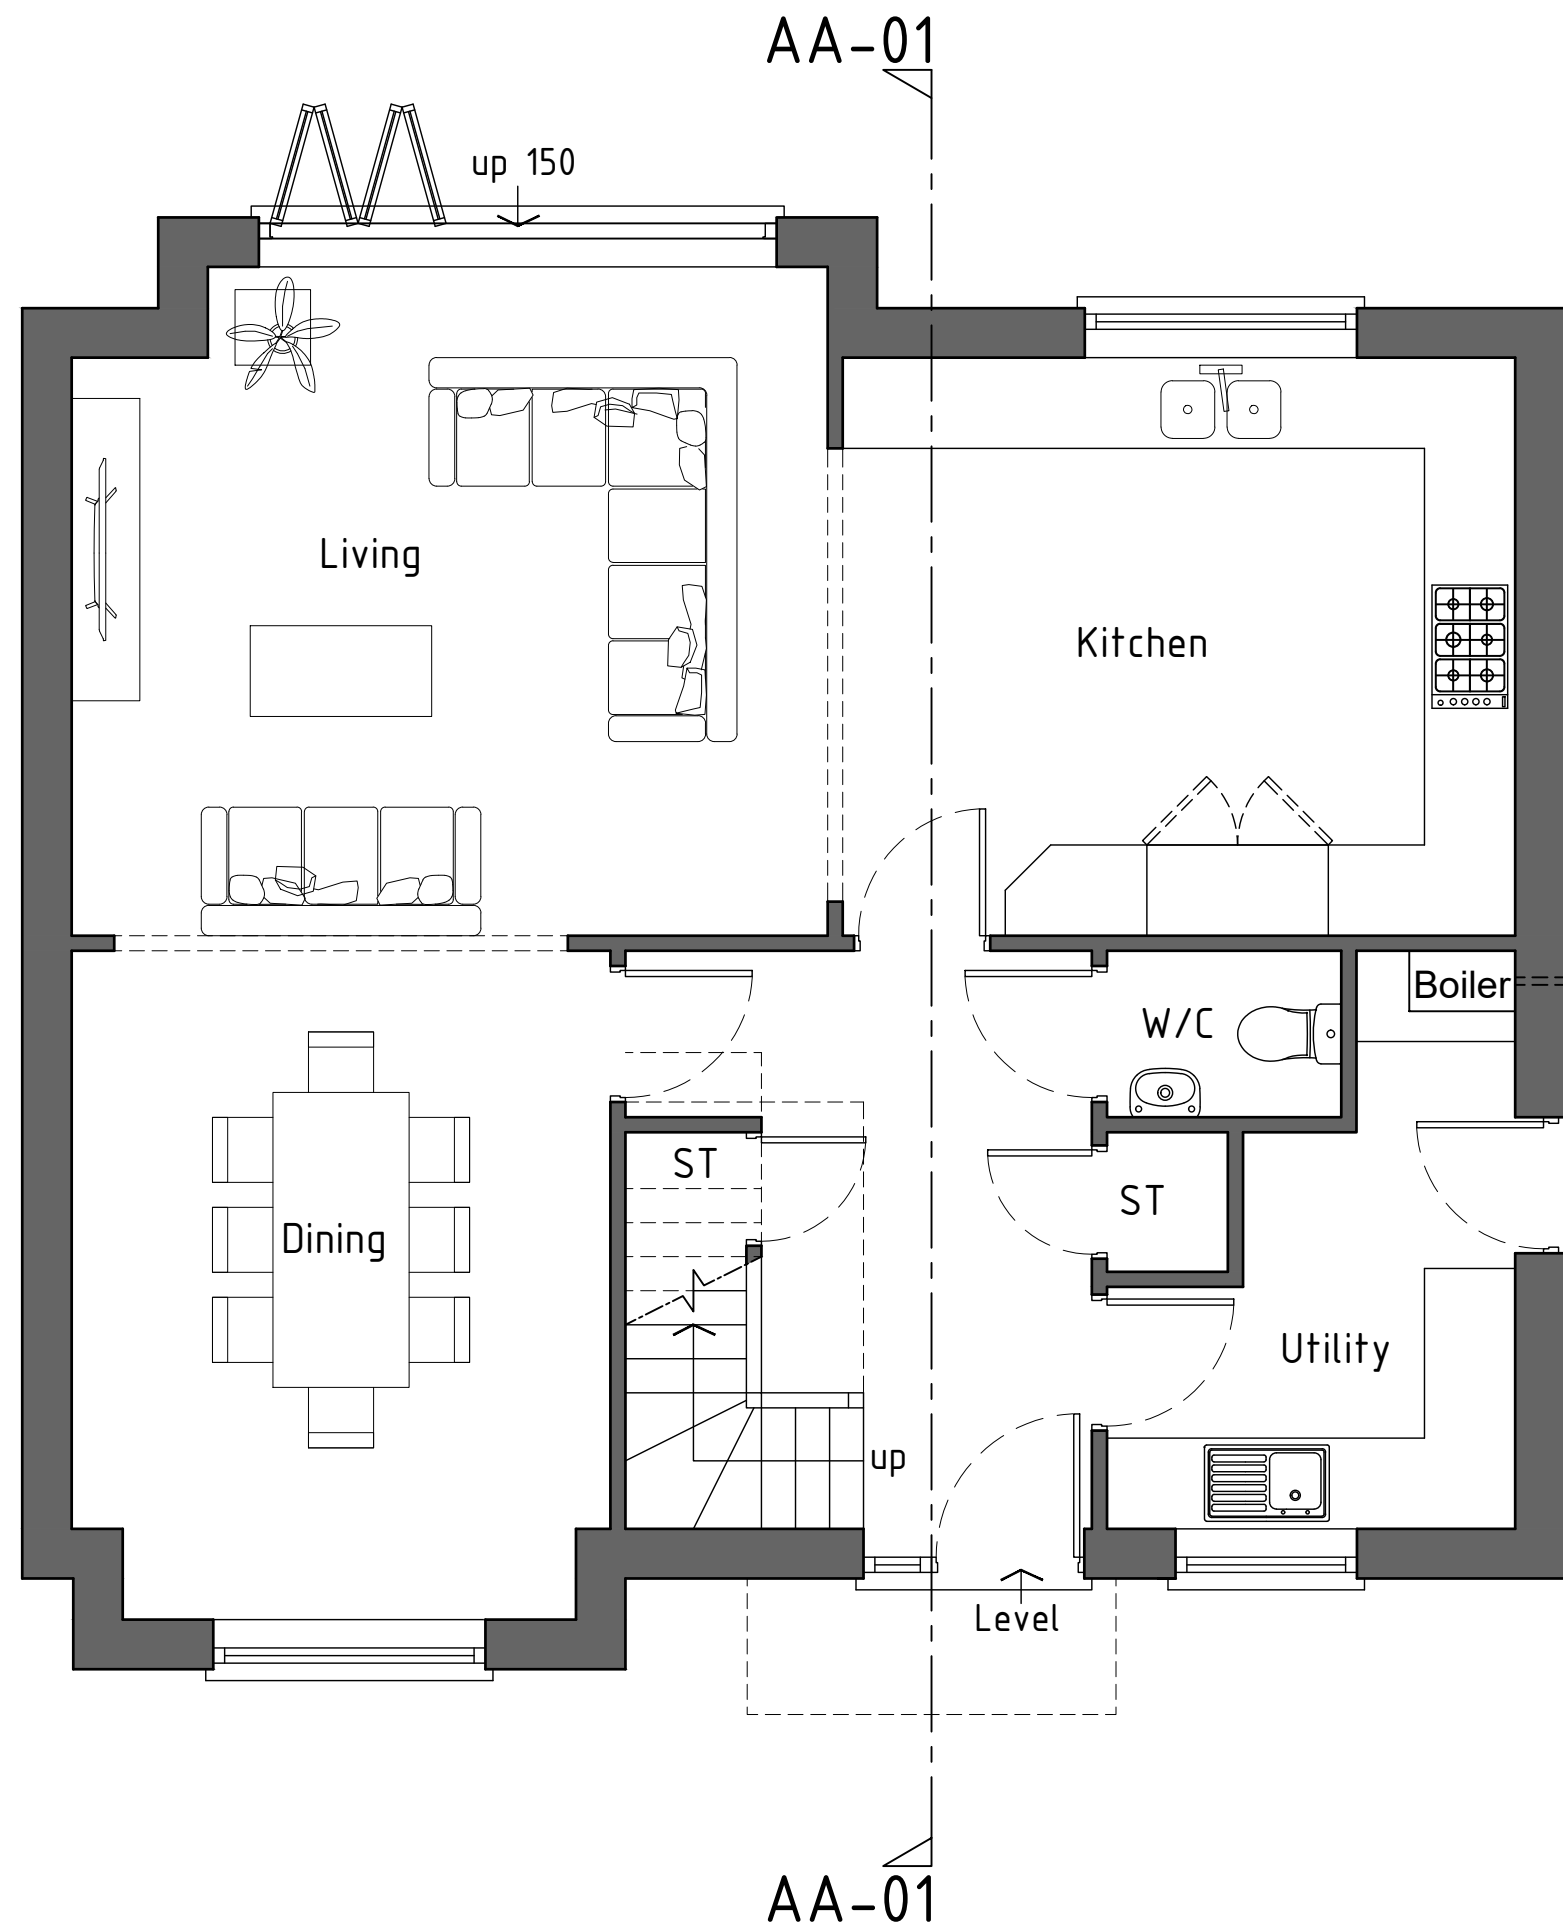

Proposed Plot -01

 

HDS Architectural Services, The Foundry,
15 Yorke Street, Wrexham
LL13 8LW
Tel (01978) 345250
www.hdsarchitectural.co.uk

Project; Land North of Bryn Rhedyn Farm, Bronwylfa Road, Legacy, Rhostyllen, LL14 4HY	
Title; Proposed Ground floor plan	Scale (A3); 1:50
Dwg No; BRF/PD/01	Date; 13.05.22
Revision;	