


Existing Site Plan

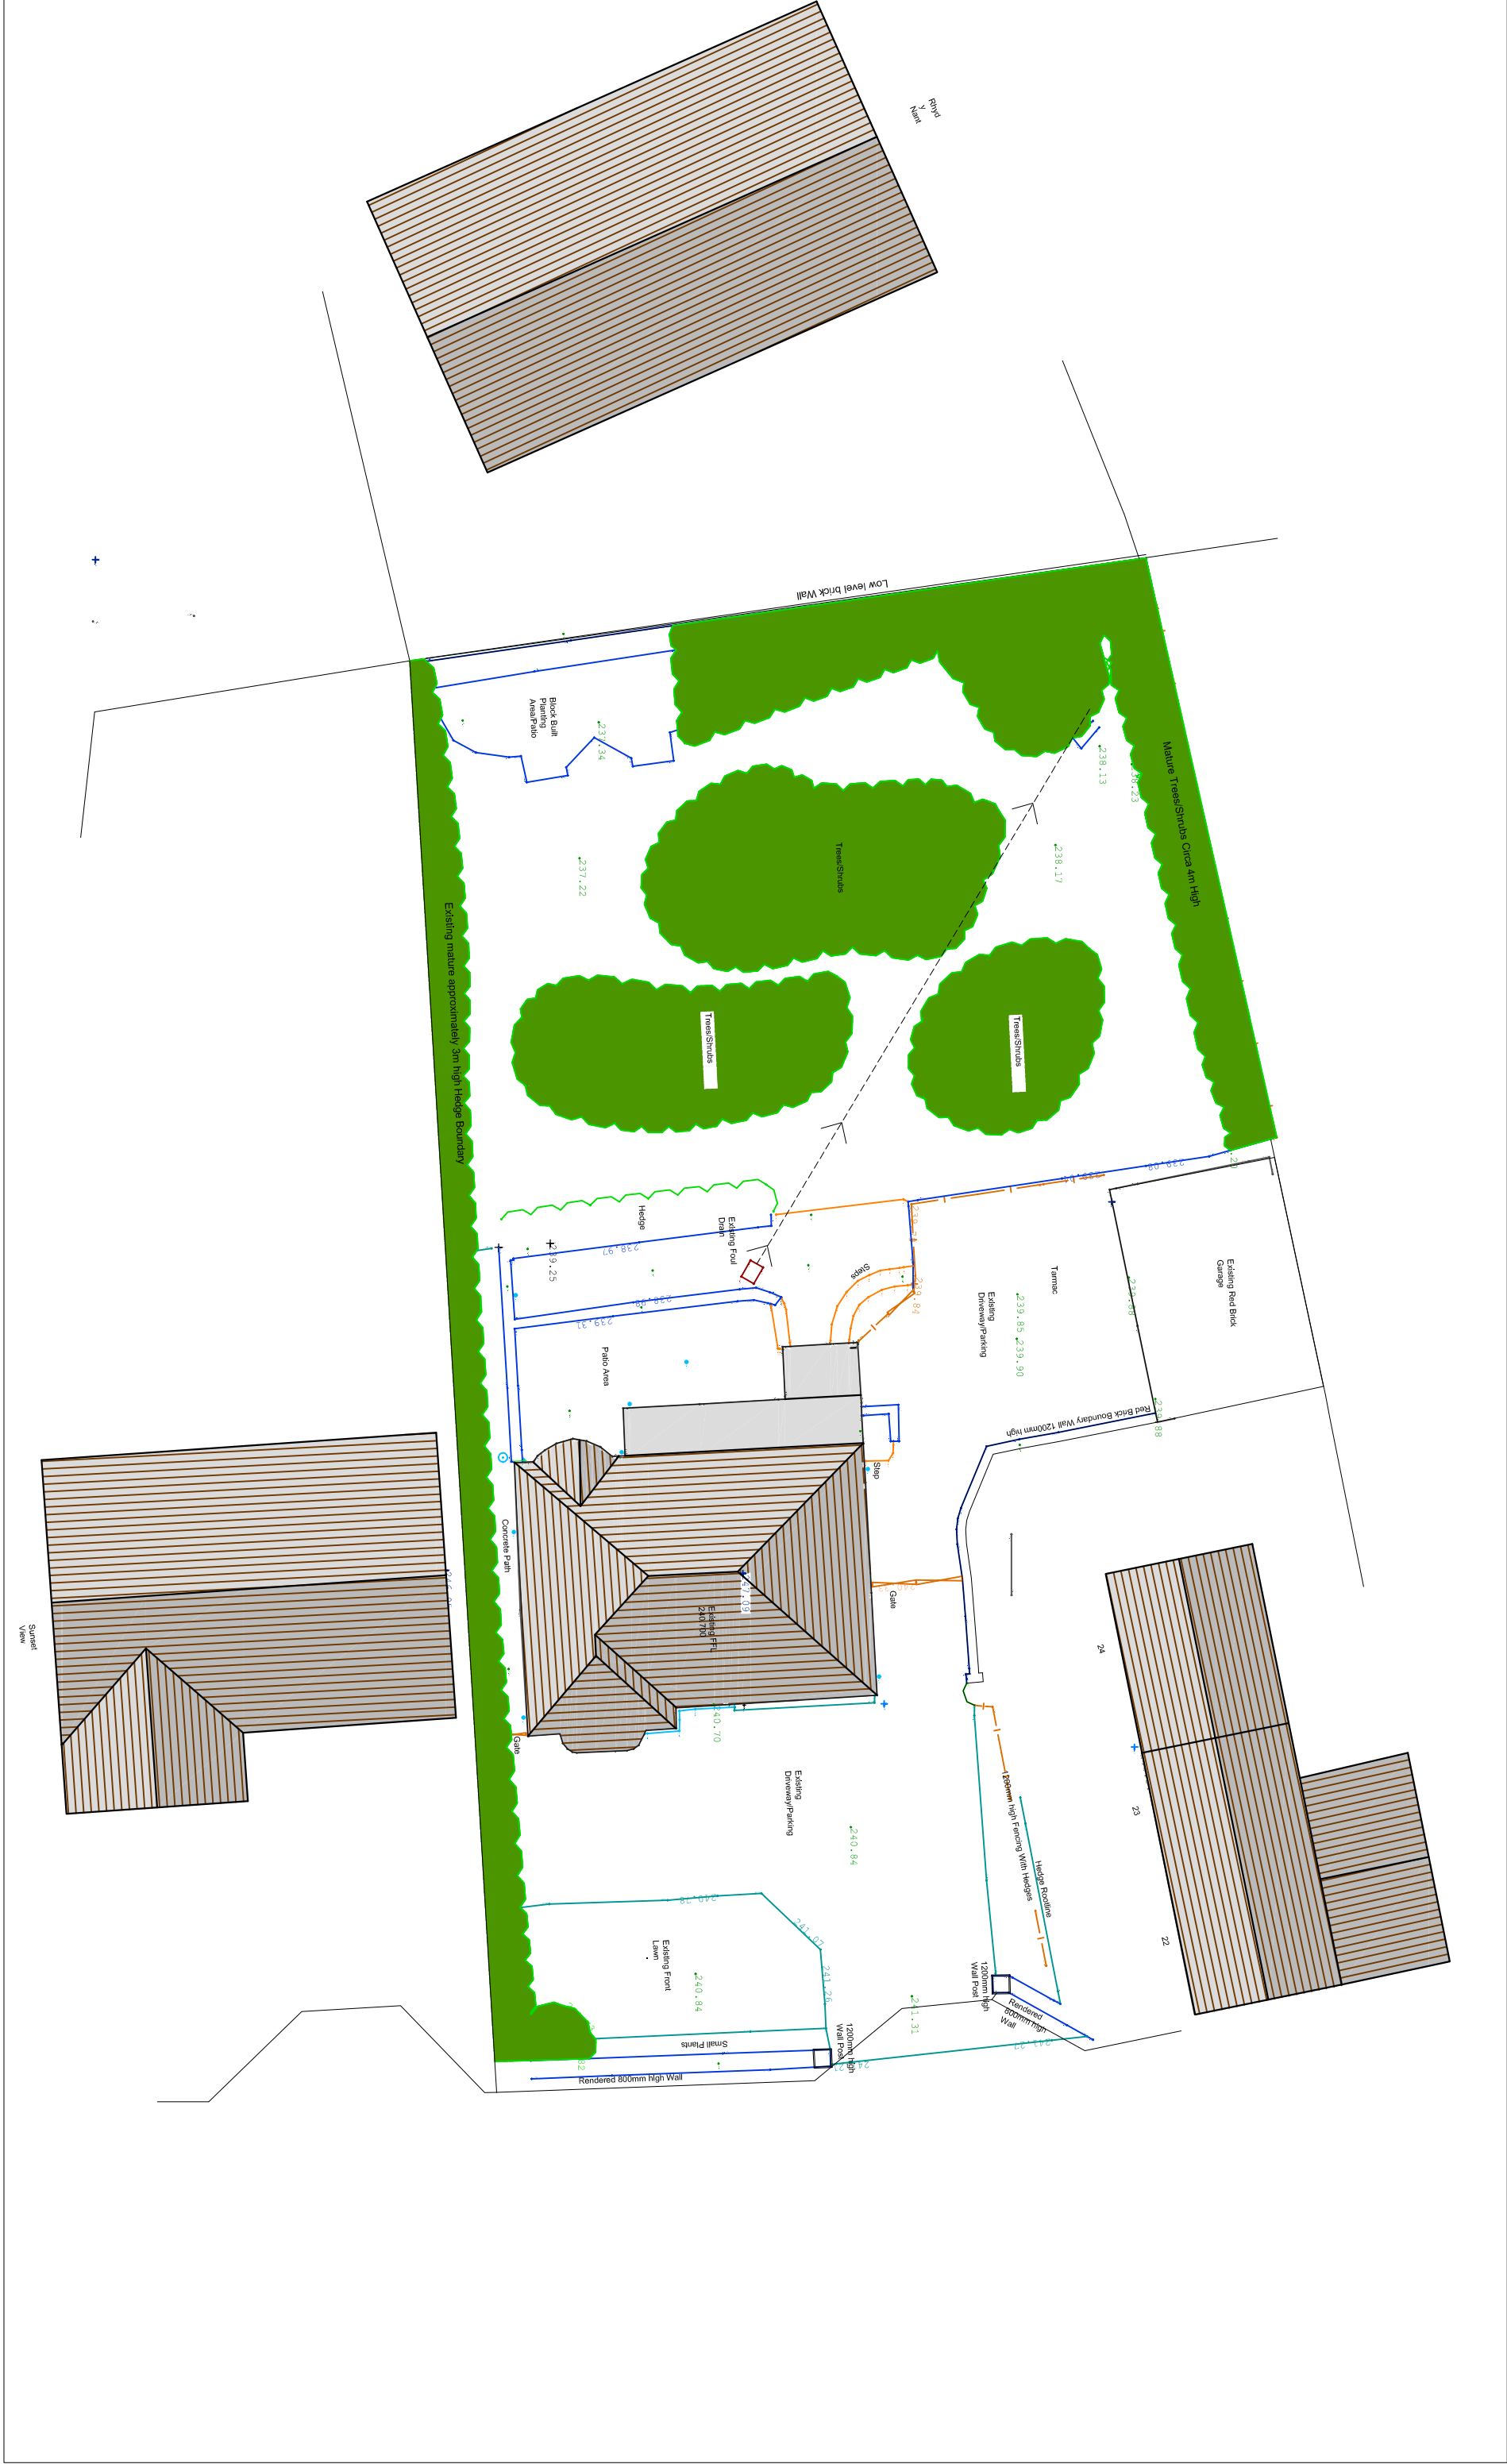

Proposed Site plan



The Architect takes no responsibility for any dimensions that are scaled from this drawing. If no dimension is shown the respondent must ascertain the dimensions from the original drawing. The Architect is not responsible for supplying the drawing in digital form is solely for convenience and no reliance may be placed on digital data. All data must be checked against hard copy. Dimensions must be checked on site. Any discrepancies must be reported to the Architect immediately.


All drainage runs, connections, lines, levels and inverts are assumed, these are to be confirmed on site and agreed with LA Building Inspector and Statute (within waters) if necessary.

This drawing to be read in conjunction with consultants drawings, calculations and report, and the designer's risk assessment.

The Architect will not be held responsible for any works carried out prior to Building Regulation/Planning Approval

The Architect takes no responsibility for any material/product changes/alterations on site without their written consent.

Copyright
These drawings and designs are protected by the copyright design and patent act of 1988 which prevents any copying of the drawings/design without the architect's permission. Under the R.I.B.A standard form of appointment JPH Architects Ltd retain the copyright.

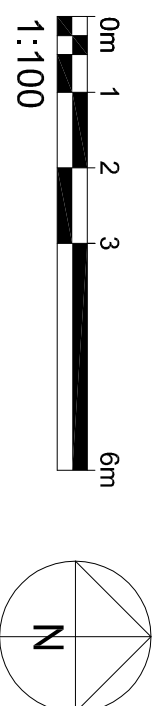

P1	Description	AB	00.00.00
----	-------------	----	----------

Rev.	Description	Issued	Date
------	-------------	--------	------



8 Brighton Road, Rhy, LL18 3HD
Tel: (01745) 350650
www.jpharchitects.com
e: info@jpharchitects.com

Certified Professional Designers
Residential Development

DAVE JARVIS

Existing and Proposed Site Plan

2721-JPH-XX-ZZ-DR-A-002

DATE: 07/01/22	STATUS: S0	REVISION: P1
SCALE: 1:100@A1	PURPOSE OF ISSUE: PLANNING SUBMISSION	