



GROUND FLOOR

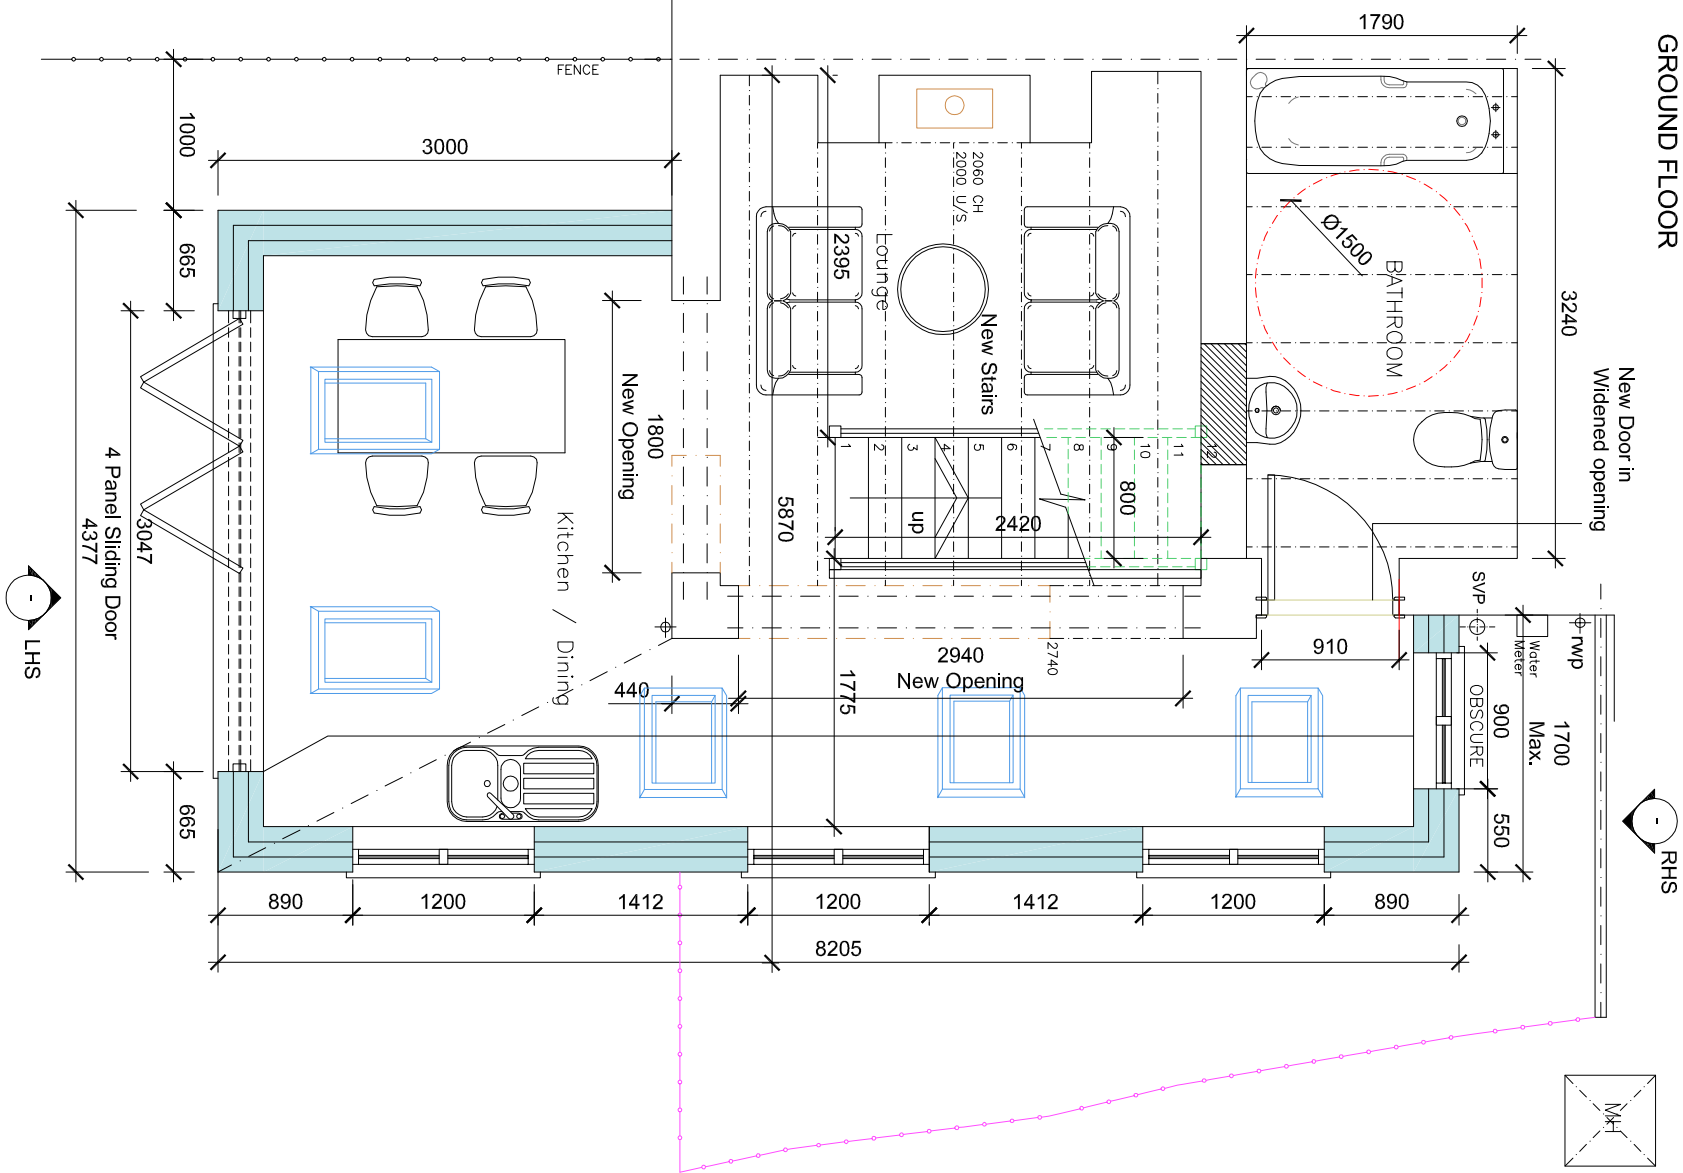

FIRST FLOOR

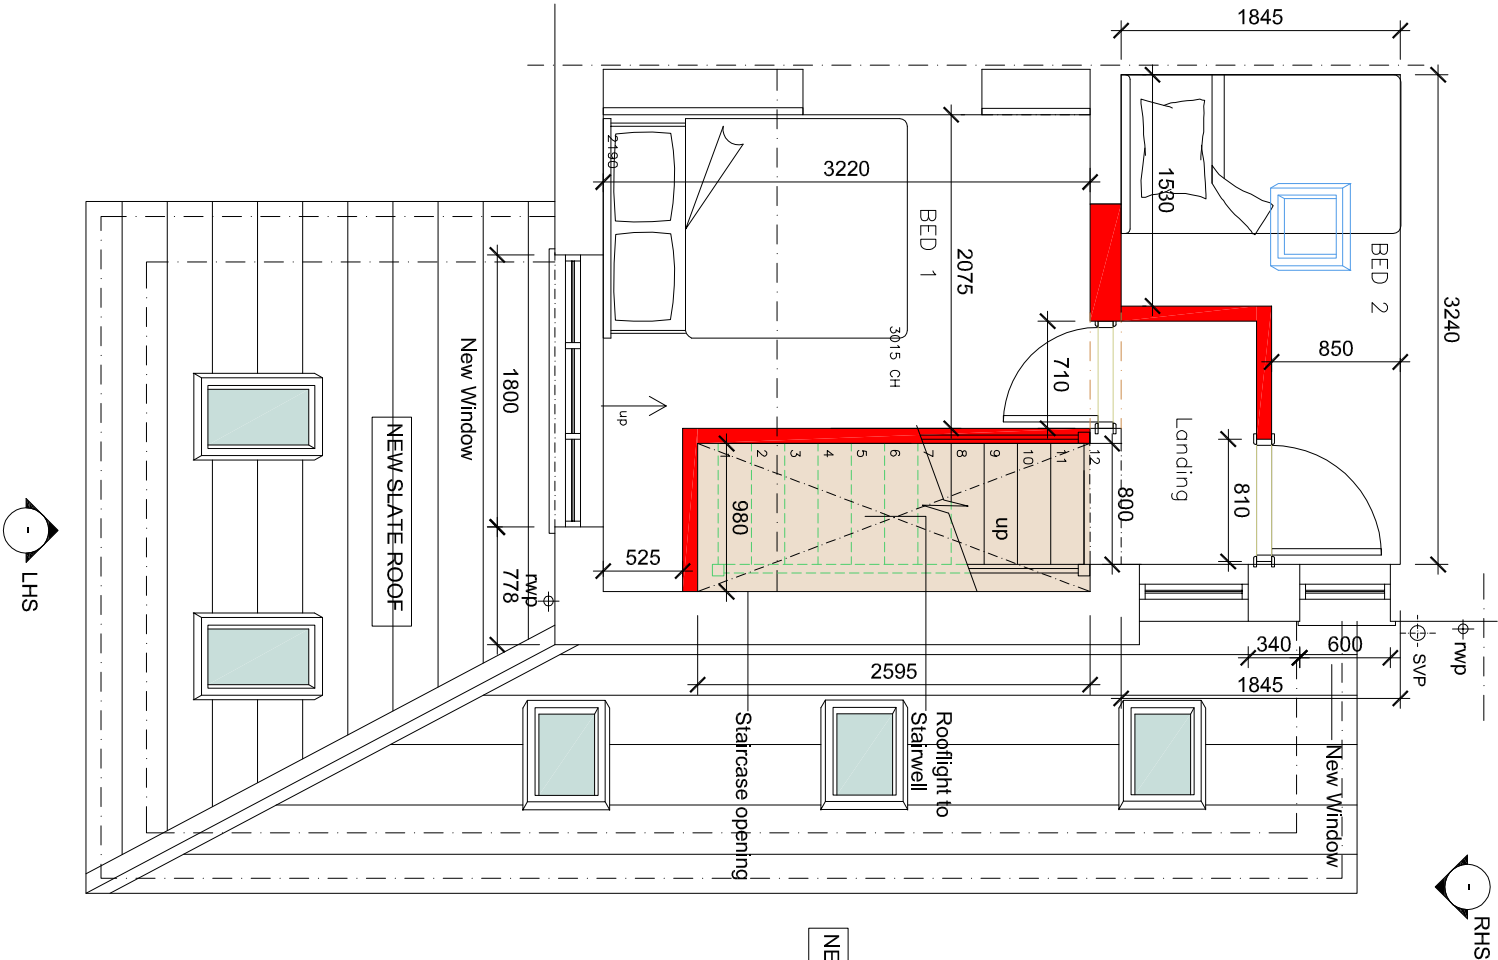

NEW SLATE ROOF

Rev.	Drawn	Chkd.	Date	Description
•	VCO	VCO	Aug 2022	For Planning Permission
A	VCO	VCO	19.10.2022	Extension revised to Single Storey only
B	VCO	VCO	20.10.2022	Proposed Width reduced

woodbank
consulting engineers ltd

Woodbank
South Crescent Road
Queens Park
Chester CH4 7AU
Tel: 01244 66 00 42
Mob: 078 555 97 789

Mr. Rupert Jones

Project
Bryn Y Groes Cottage, Chester Road, Gresford
Wrexham LL12 8TN
Proposed Extension

Drawing Title
Proposed Ground / First Floor Plan

Scale (at A3) 1:50	Drawn By VO	Date Aug 2022
Drg. no. 01858/04	Rev. B	