




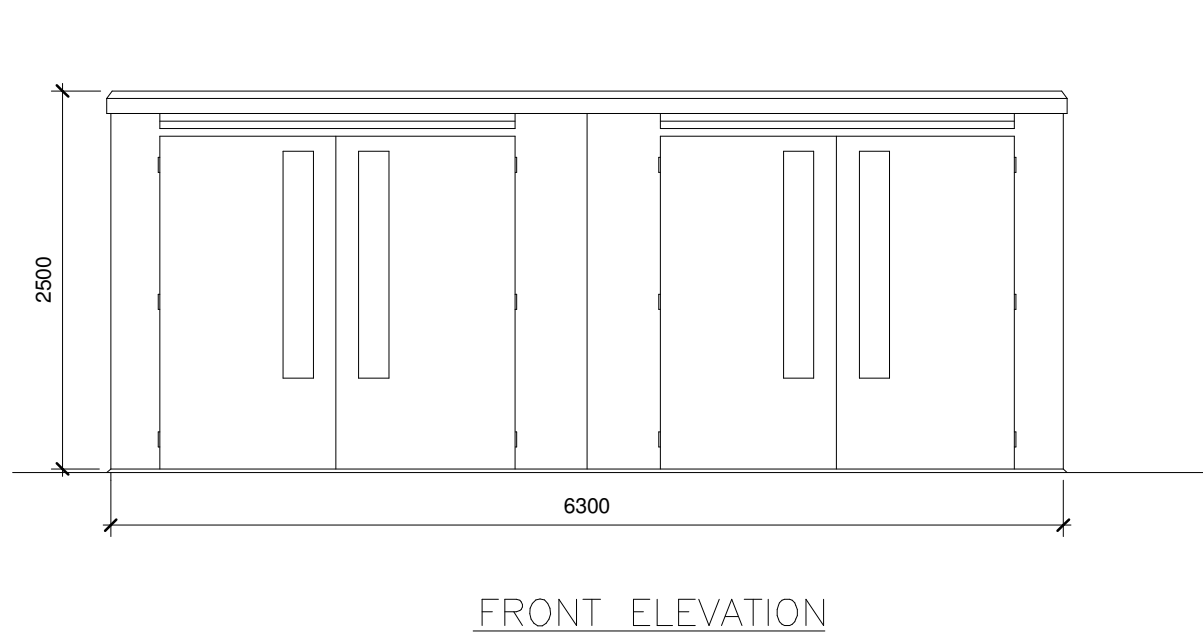

FRONT ELEVATION

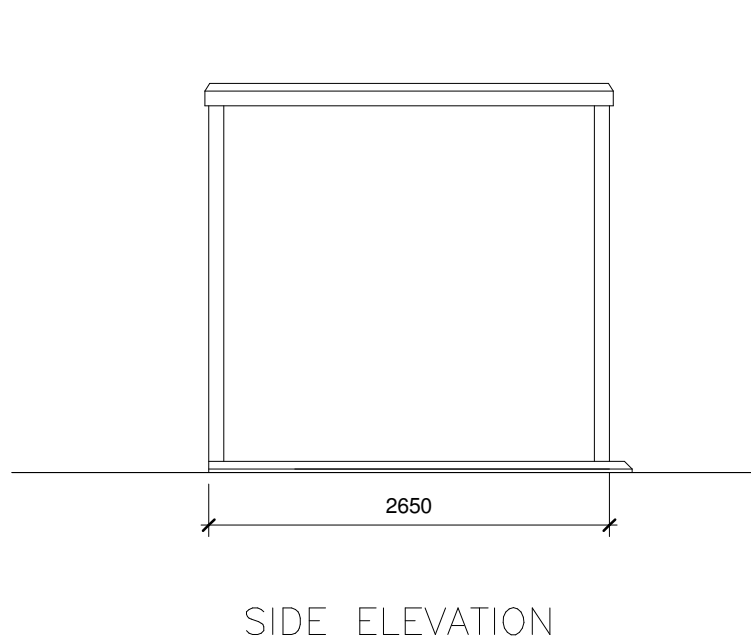

SIDE ELEVATION
OPPOSITE SIDE IDENTICAL

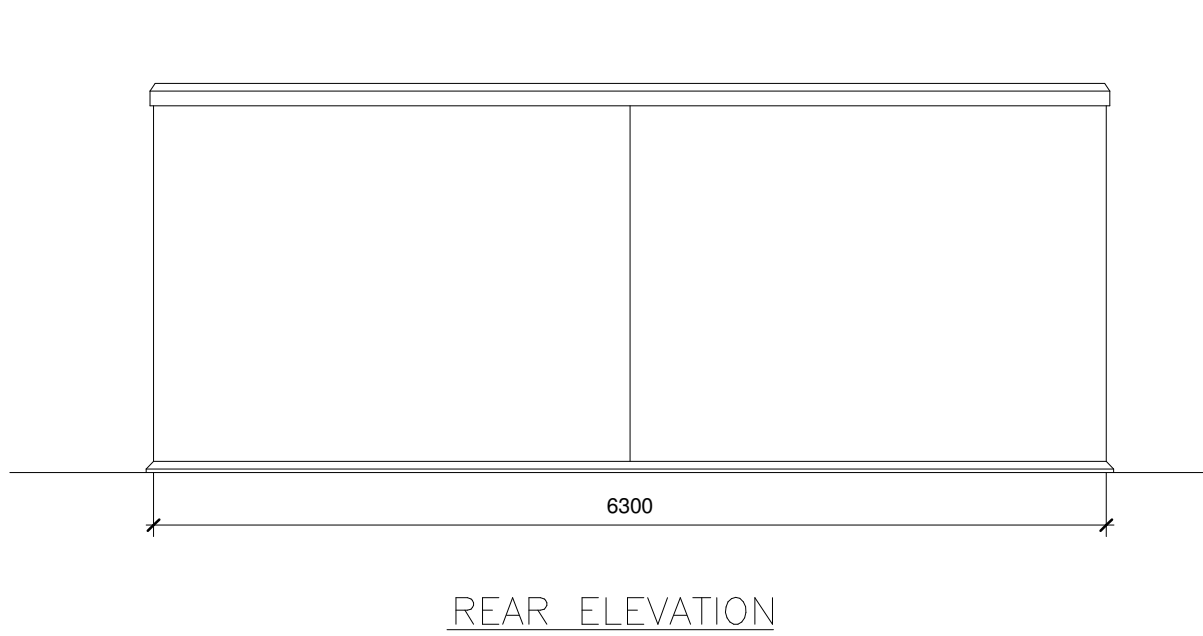

REAR ELEVATION

0m 1m 2m 3m 4m
VISUAL SCALE 1:50 @ A1

Drawing Status

PLANNING

This drawing is © C4 Projects and is not to be copied, reproduced or re-distributed either in whole or in part without the prior written permission of the Originator.

The originator shall have no responsibility for any liability, loss, cost, damage or expense arising from or relating to any use of this document other than for its intended purpose on this project.

This drawing shall be read in conjunction with all other relevant drawings, specifications and associated documentation. Any discrepancies, errors or omissions are to be reported to the originator before proceeding with work.


All dimensions are to be checked on site by the contractor prior to proceeding with any work. This drawing shall not be scaled to ascertain any dimensions, work to figured dimensions only.

DISCLAIMER
When this drawing is issued in CAD, it is an uncontrolled version issued for information only, to enable the recipient to prepare their own documents/ drawings for which they are solely responsible.


SOFTWARE INTEROPERABILITY
C4 Projects prepared this drawing using Autodesk REVIT Architecture.

C4 Projects does not accept liability for any loss or degradation of any information held in the drawing resulting from the translation from the original file format to any other file format or from the recipients reading of it in any other programme.


Hazard Identification		
ref	hazard	date

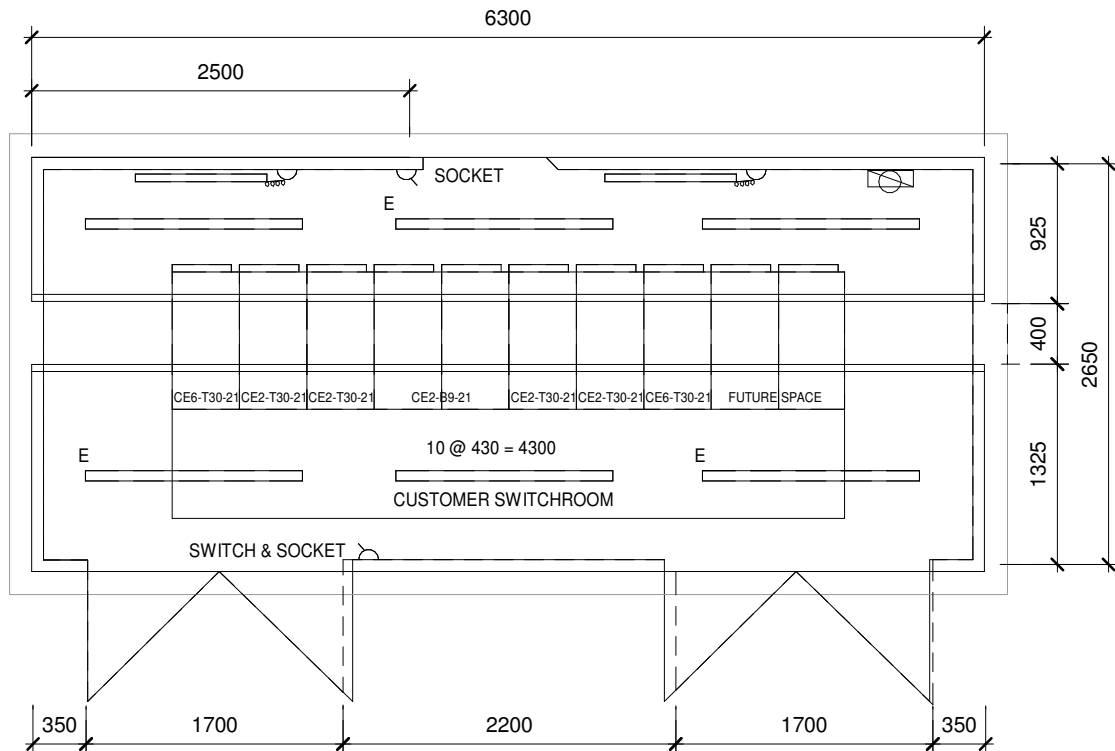


GPR SWITCH ROOM IN OLIVE GREEN

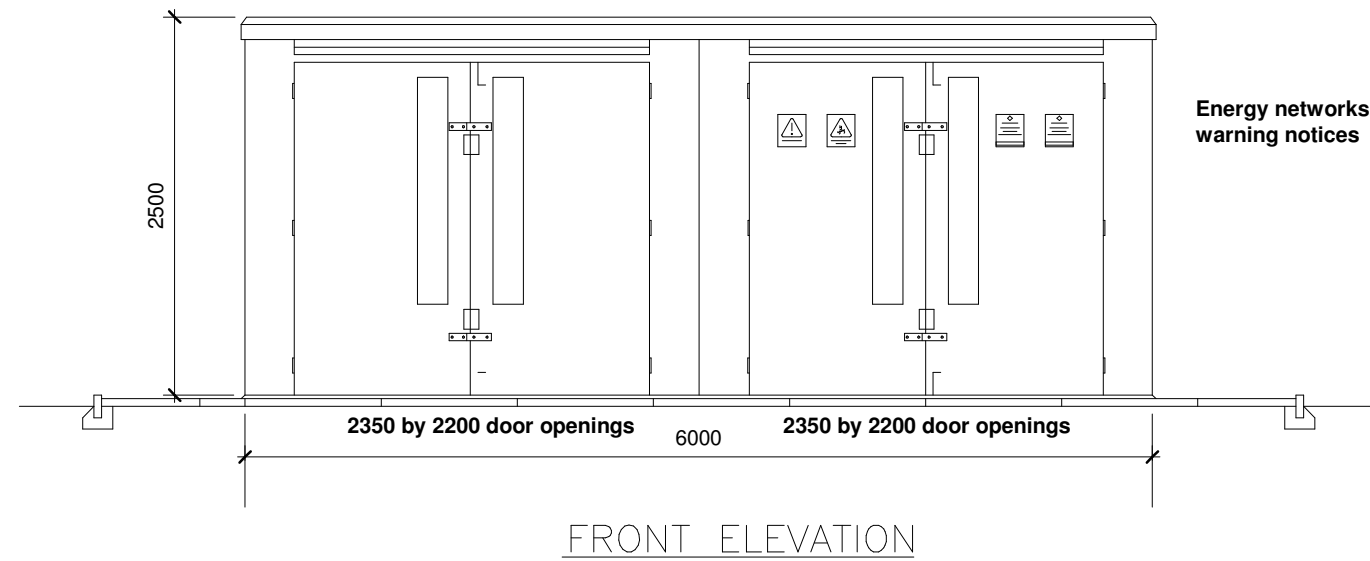


FRONT ELEVATION

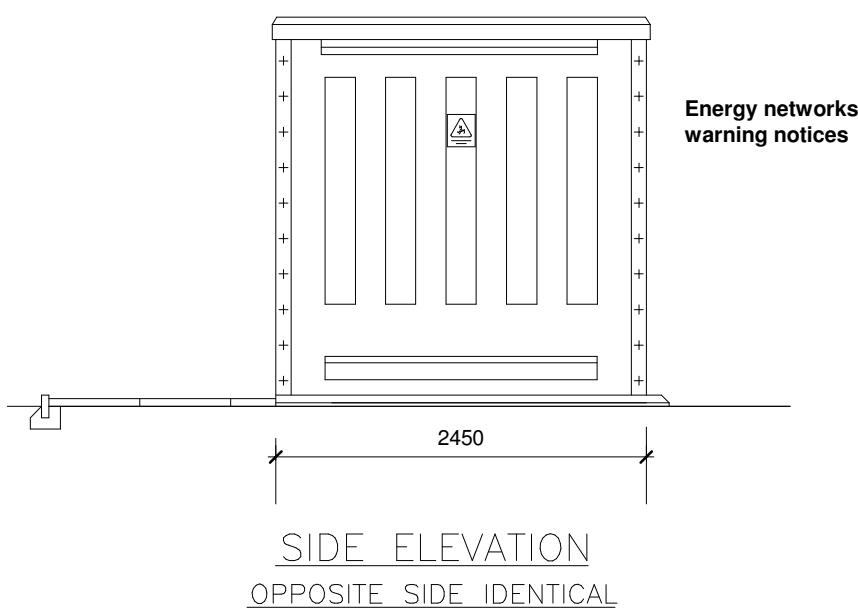

SIDE ELEVATION
OPPOSITE SIDE IDENTICAL

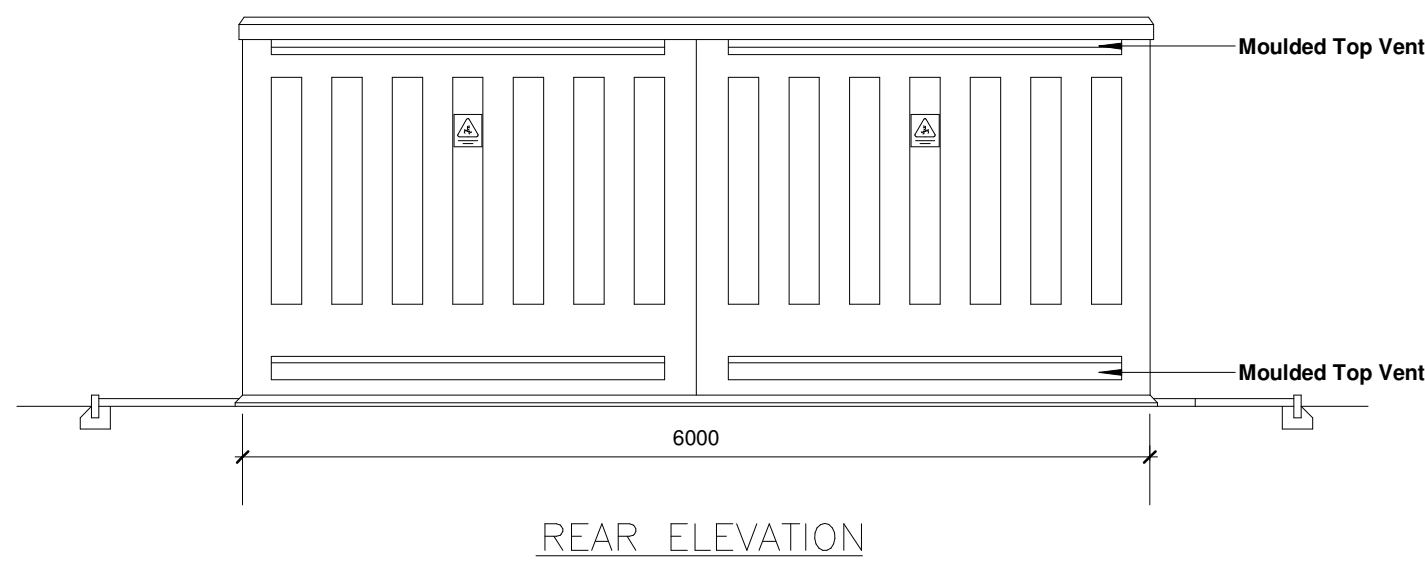

REAR ELEVATION

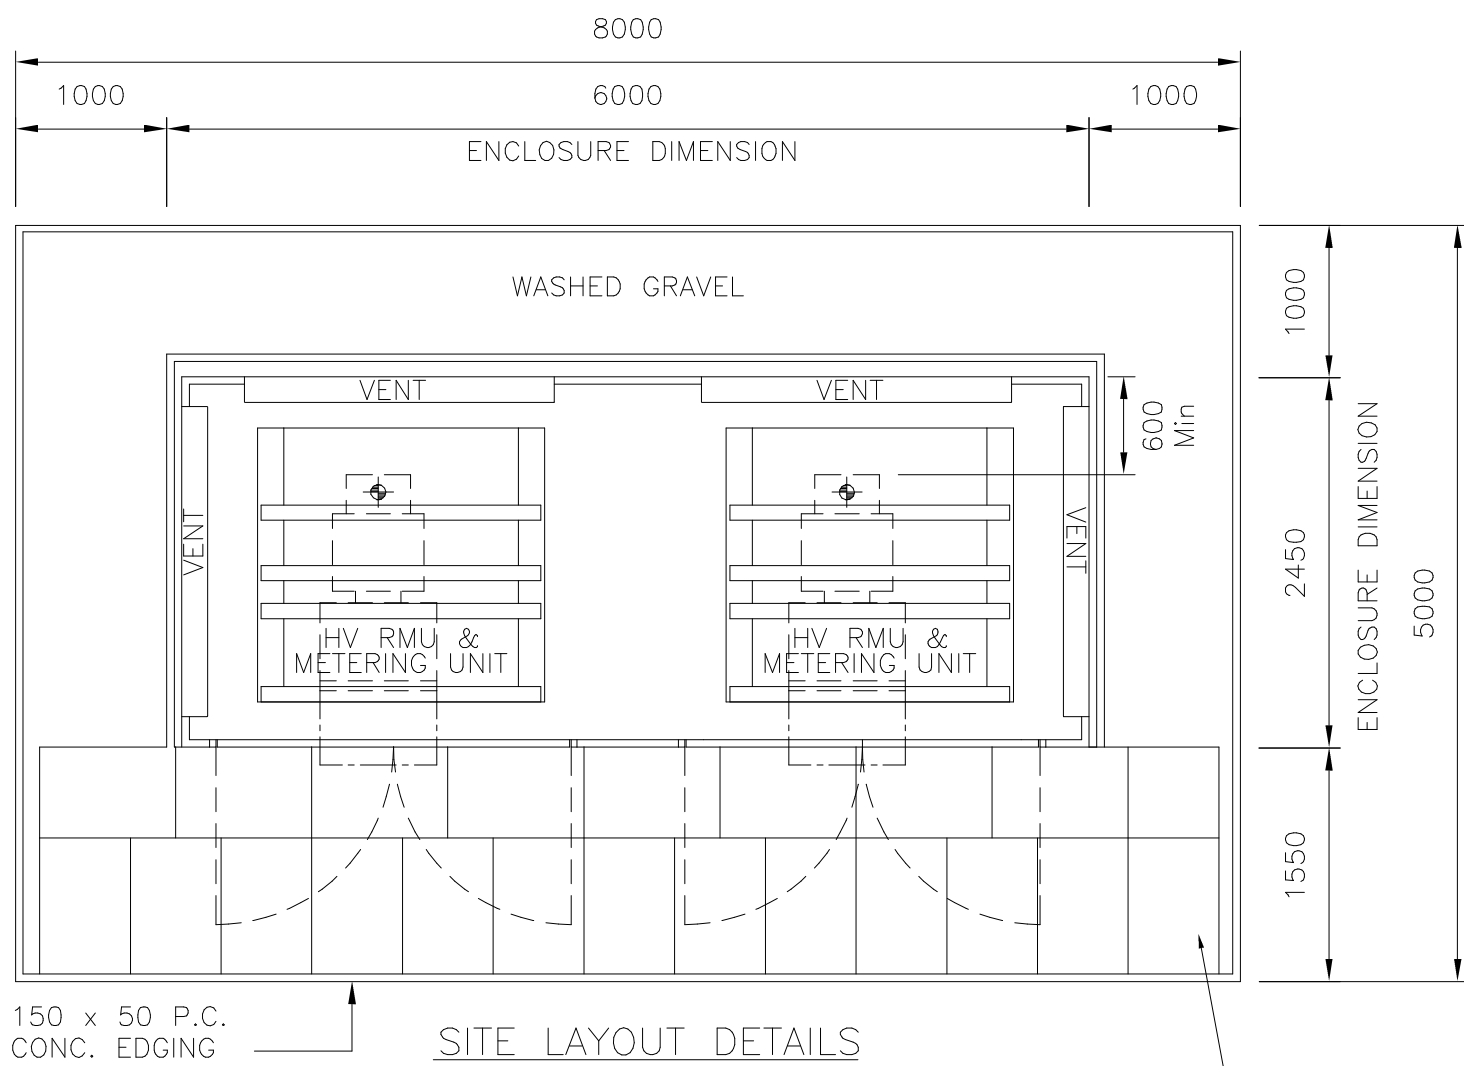

SITE LAYOUT DETAILS

GPR SUBSTATION IN OLIVE GREEN / ANTHRACITE IN SERVICE YARD

900 x 600 x 50 P.C. CONC. FLAGS CUT TO SUIT, GROUTED IN CEMENT MORTAR ON 50mm SAND/CEMENT BED. (RATIO 6:1)

Substation
1:50

P1 First Issue	BC 10.03.22	BC
Rev	Revision Details	Drawn Date Checked

C4 Projects

Ouryside,
Wilderspool Business Park,
Stockton Heath,
Warrington,
t: 01925 751 852
e: info@c4projects.co.uk
www.c4projects.co.uk

Project Management • Architecture • Building Surveying • Cost Consultancy

Client
Net World Sports

Project
New Offices & Distribution Facility
Bryn Lane, Wrexham

Drawing Title
Proposed GA Plan and Elevations

Status Purpose of Issue
S2 SUITABLE FOR INFORMATION

Drawn by	BC	Created	March 22
C4 Job no.	19-153	Scale	1:50 @ A1

Drg no.	Rev
19153-C4P-AV-XX-DR-A-0113	P1