



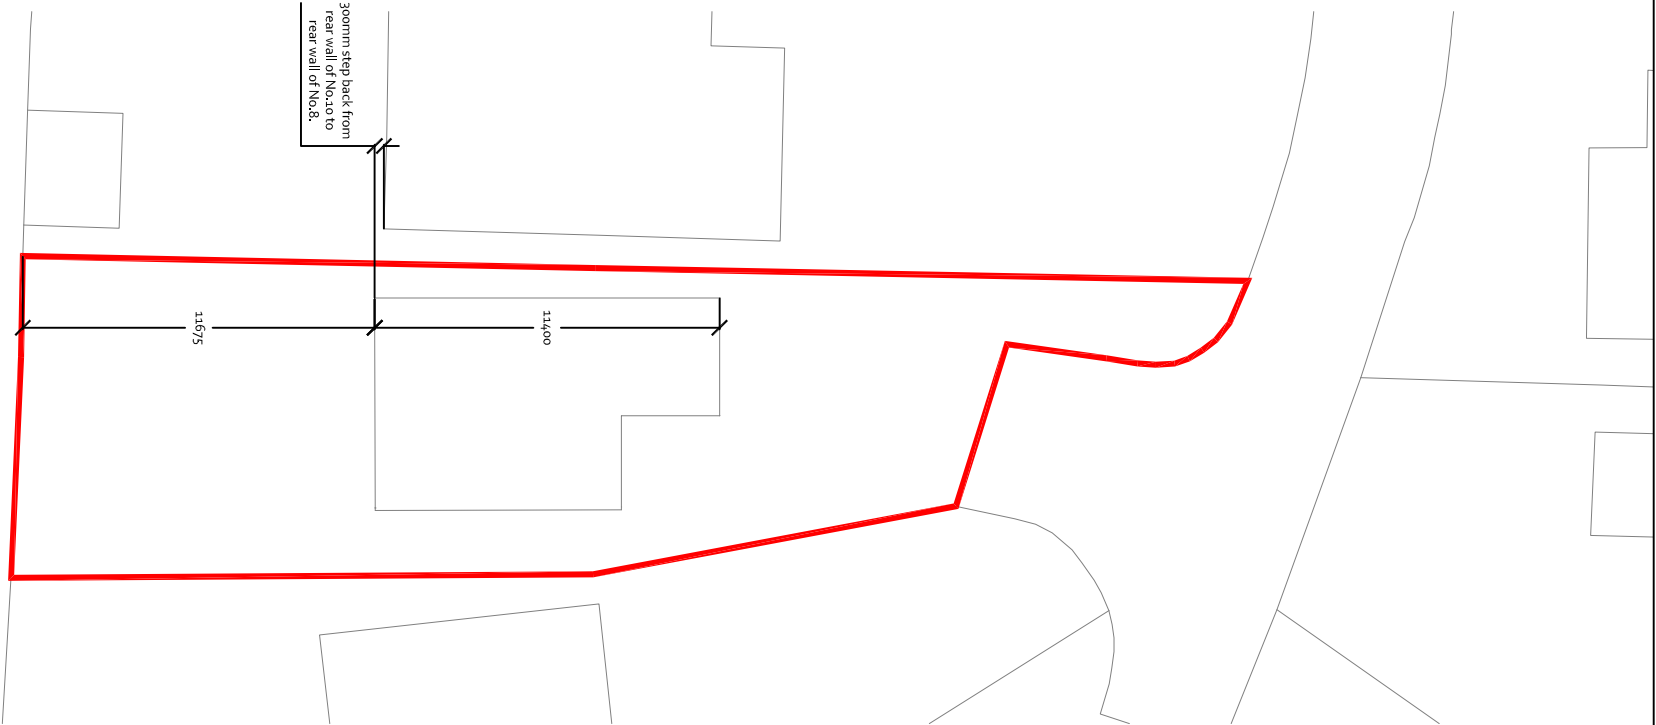

EXISTING BLOCK SITE PLAN
(SCALE 1:250)

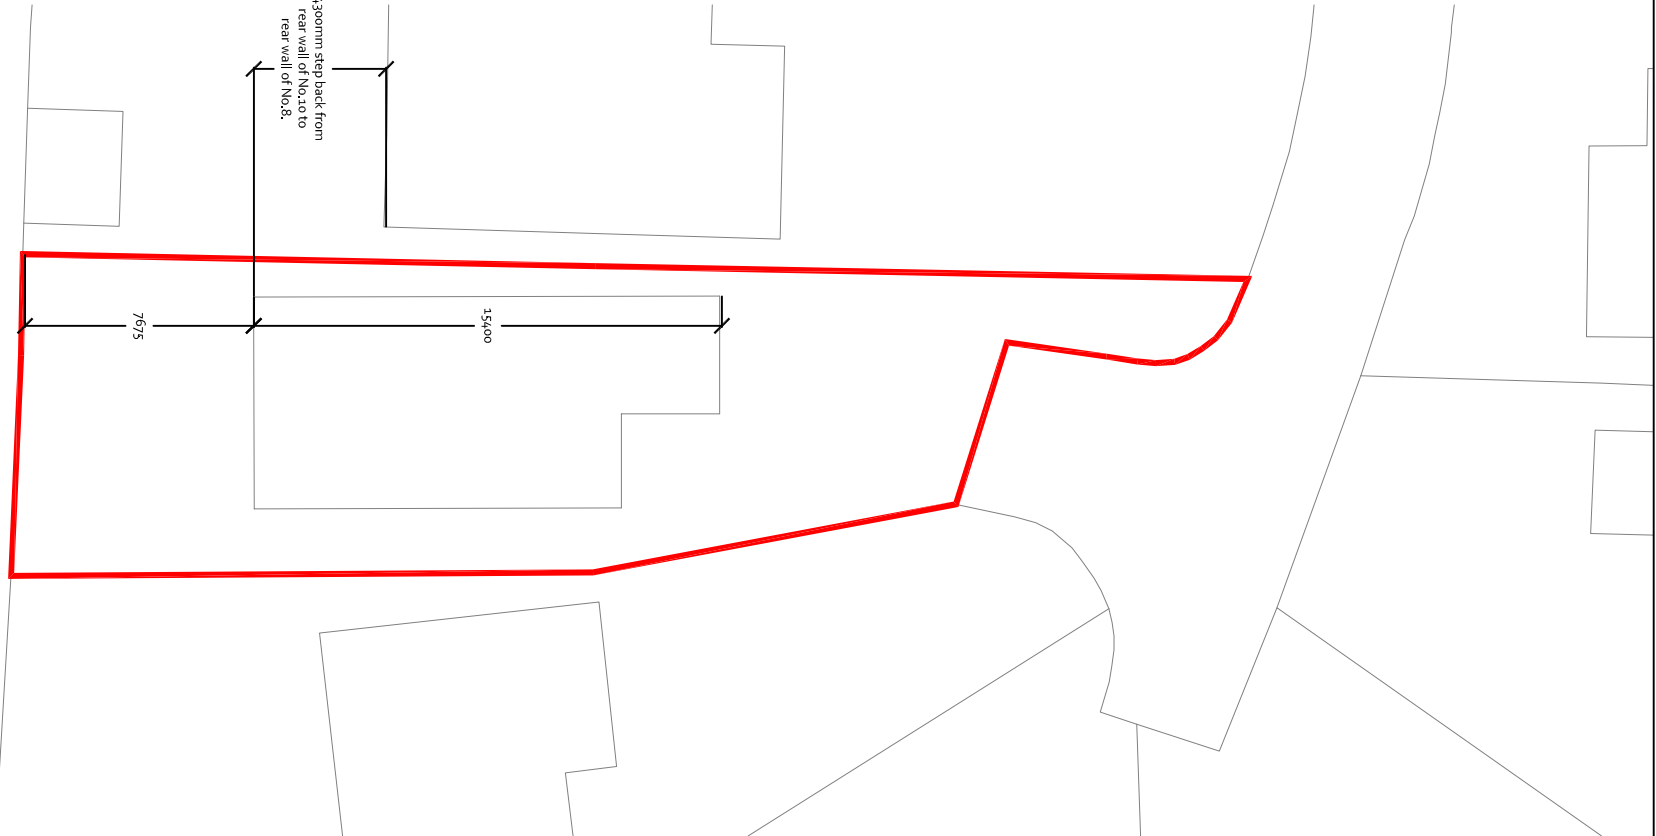

PROPOSED BLOCK SITE PLAN
(SCALE 1:250)

REVISION	DATE	DESCRIPTION
 DESIGN IN SAFETY OLD VICARAGE COTTAGE, CHURCH ROAD, MINERX, WREXHAM, LL13 9JA www.designinsafety.co.uk david@designinsafety.co.uk 0774032463   		
CLIENT: MR & MRS ENSOR		
ADDRESS: 10 MEADOWCROFT, CROSS LANES, WREXHAM LL13 0UJ		
DRAWING TITLE: SITE BLOCK PLANS		
PROJECT NO: DIS_AD_0127	DRAWING NO: DIS_AD_0127_S101	
SCALE AT A3: 1:250	DATE: 13.05.2022	REVISION: B
All designs are the sole property of Design In Safety and may not be used without written agreement. Any discrepancies must be reported to Design In Safety for clarification. Do not scale off drawings. Site block dimensions are to be taken prior to works commencing.		