



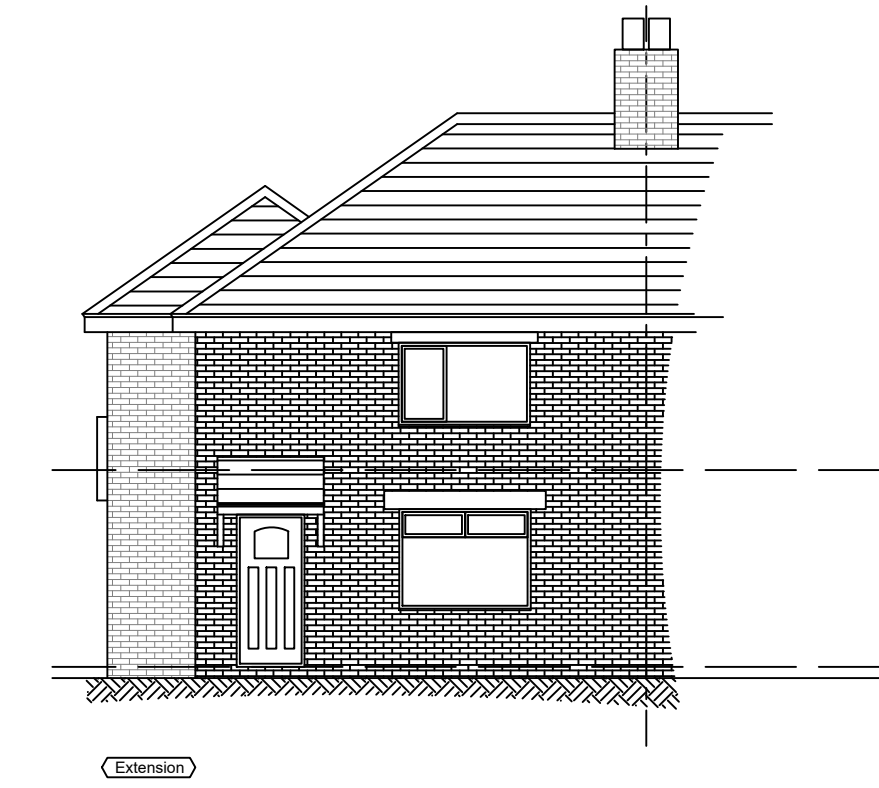


Elevation A
Scale 1:100

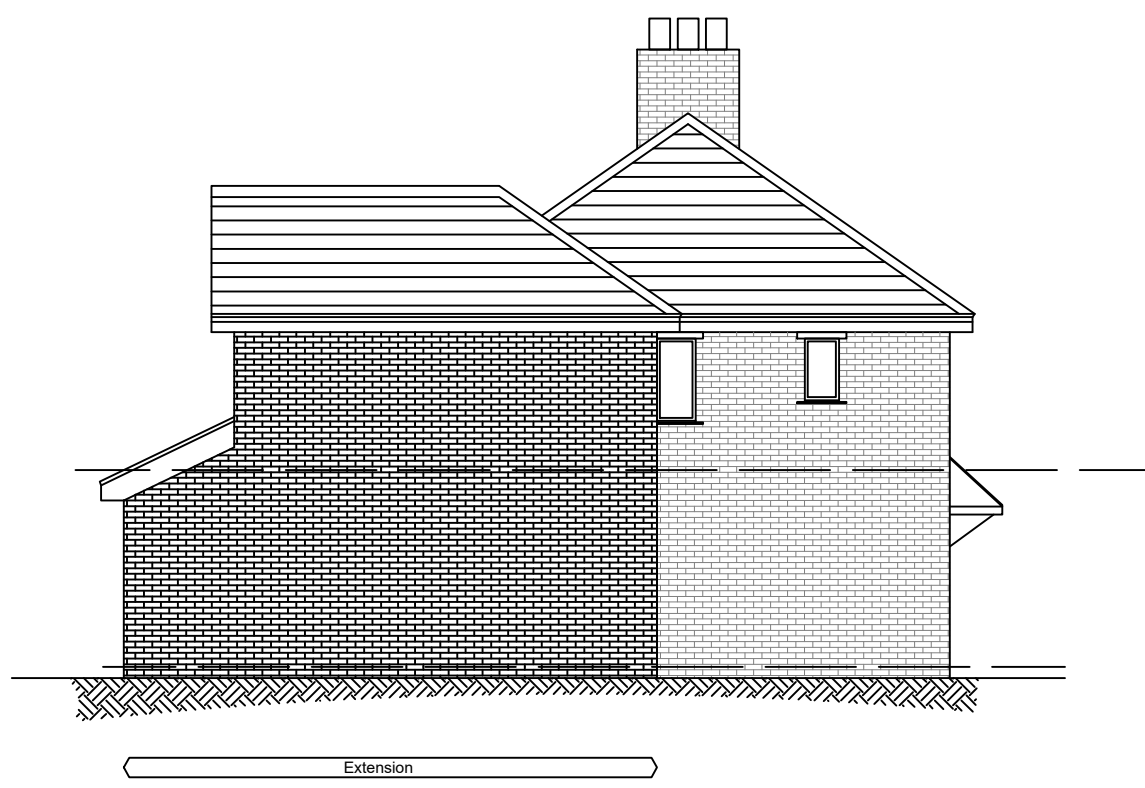


Elevation B
Scale 1:100




Elevation C
Scale 1:100

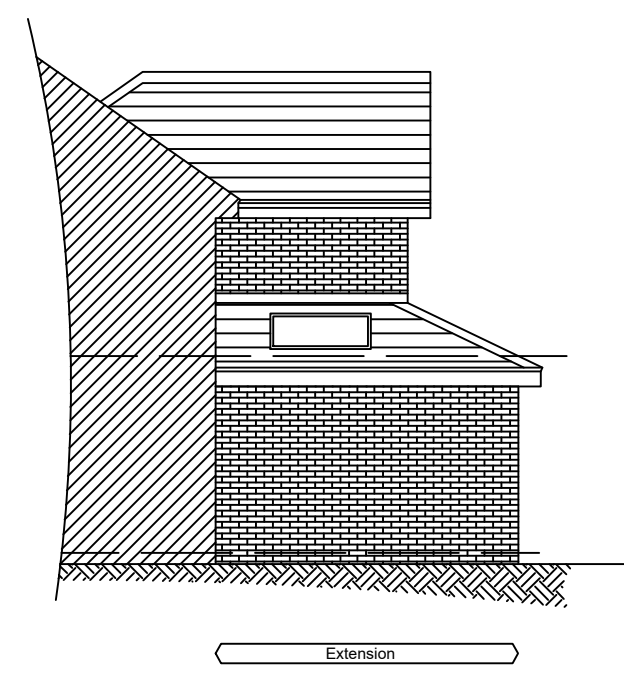

Elevation D
Scale 1:100

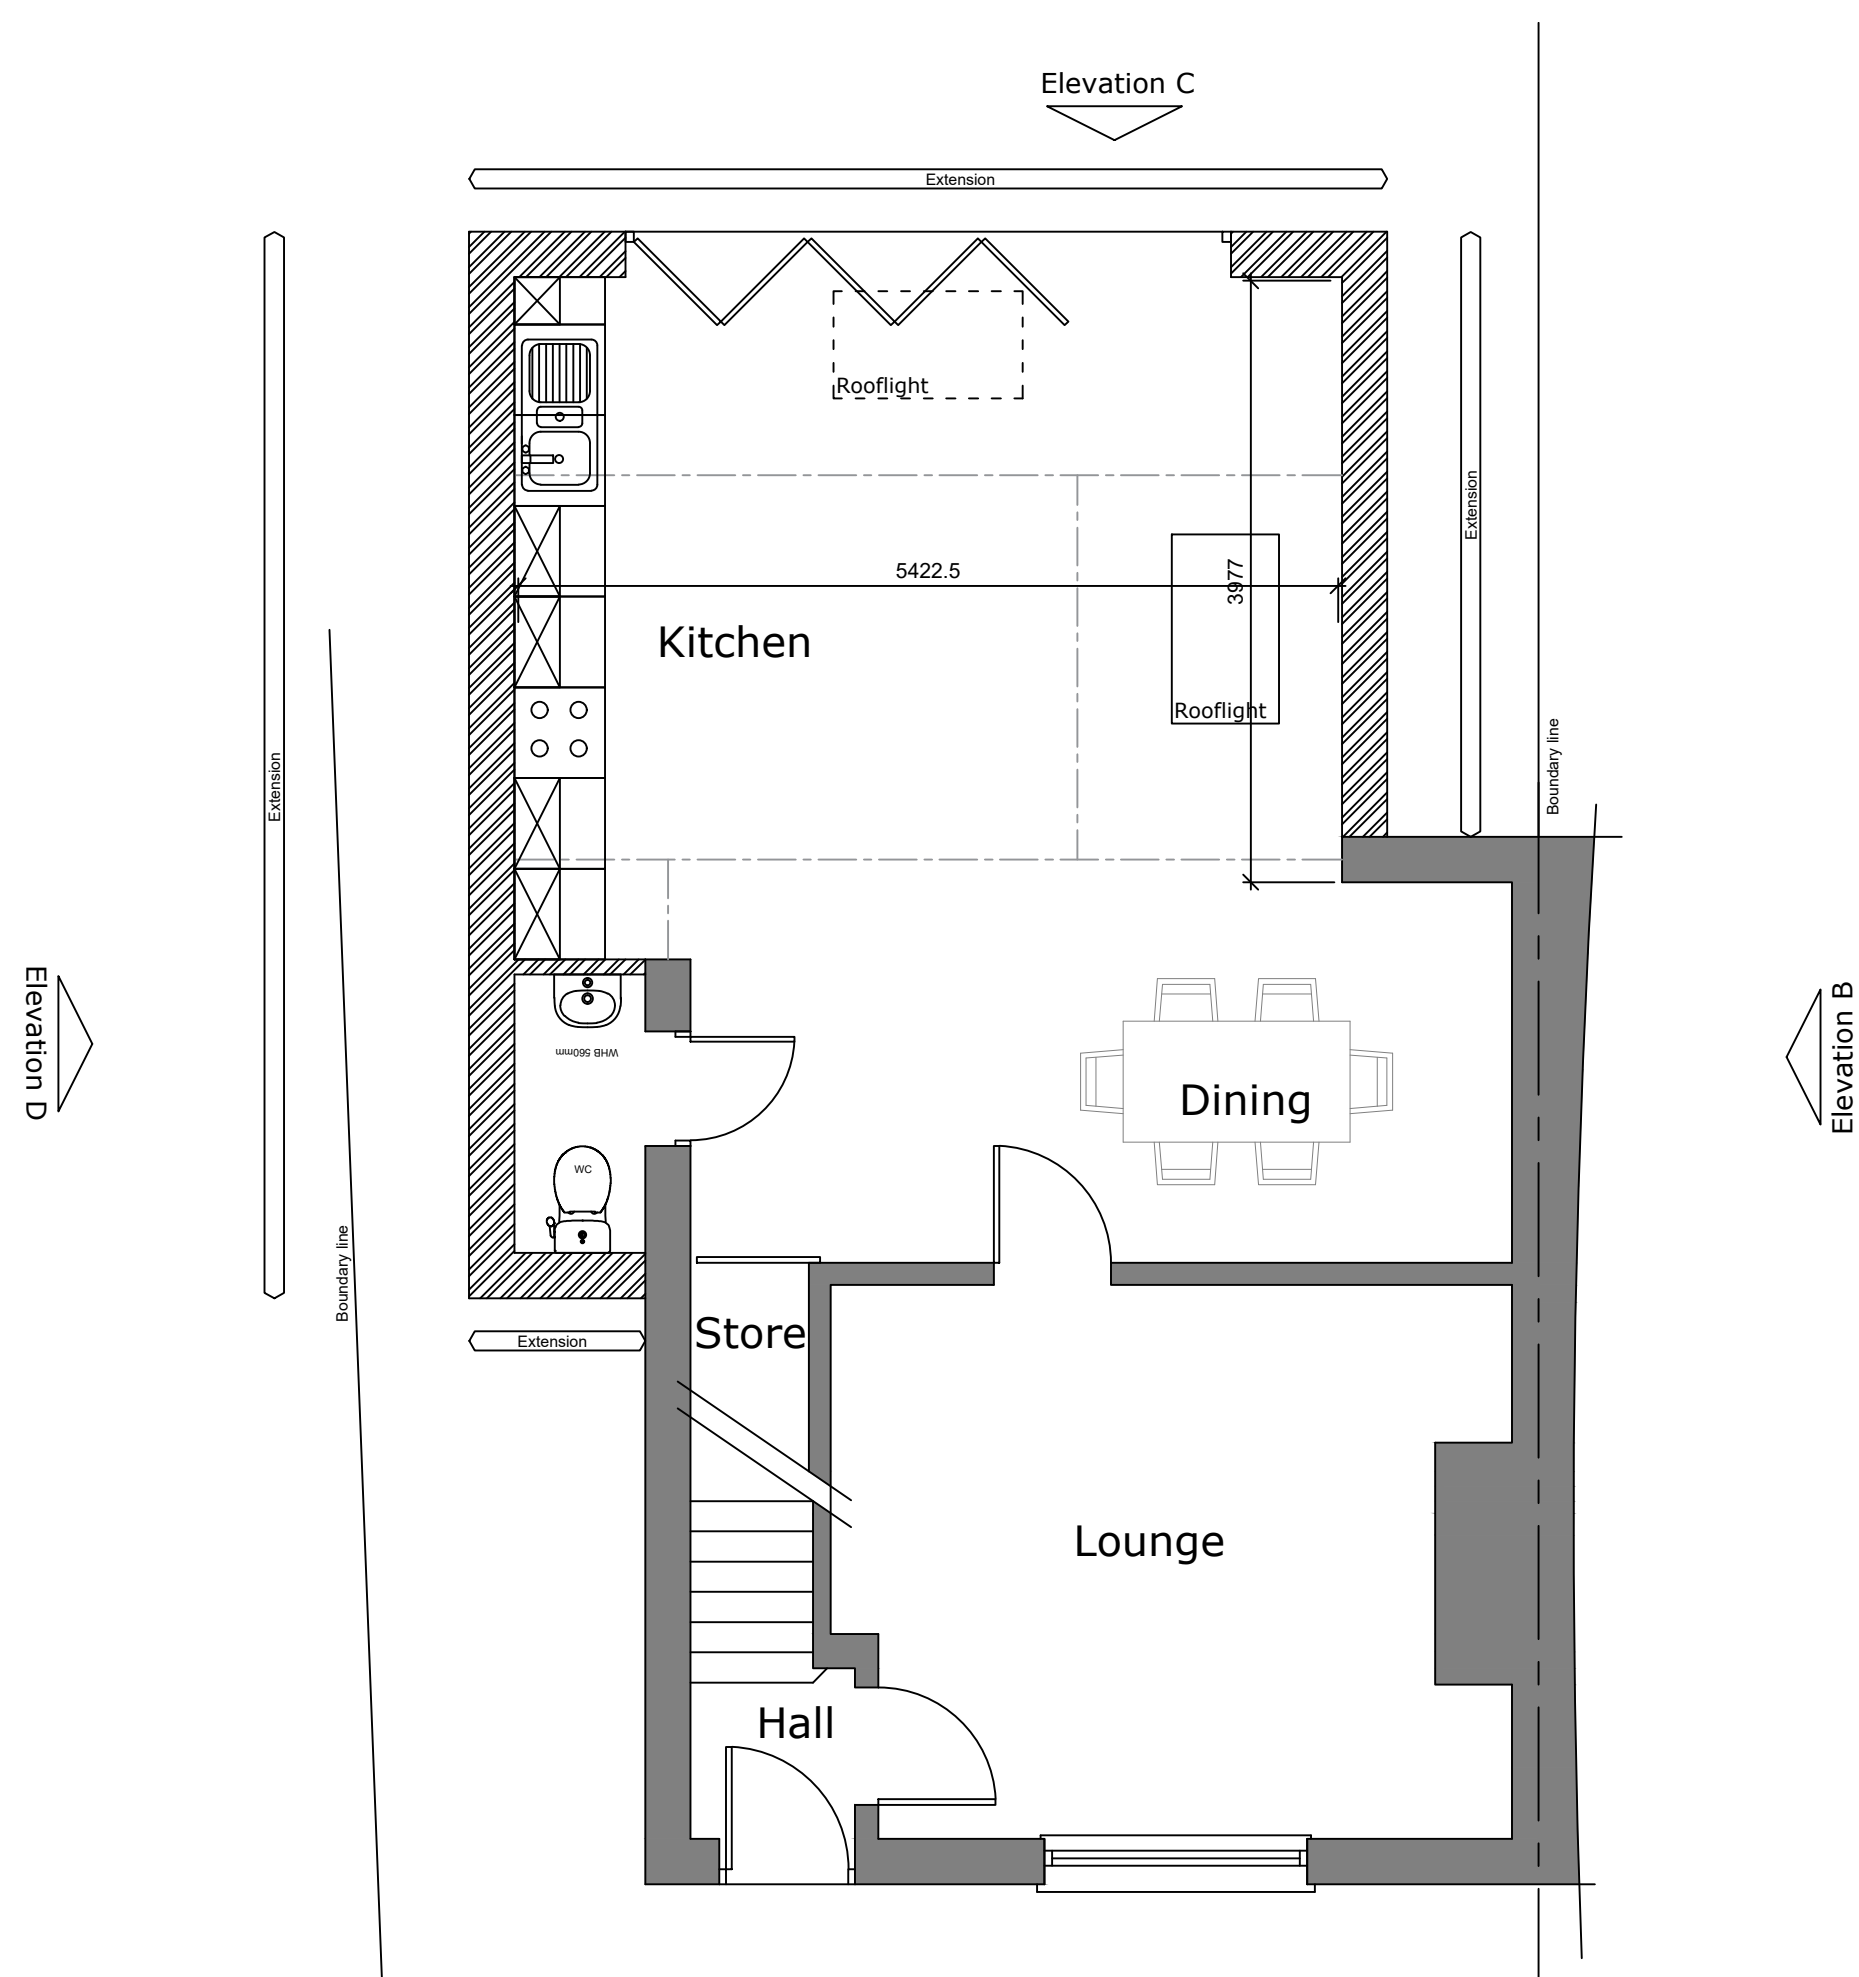

Ground Floor Plan
Scale 1:50

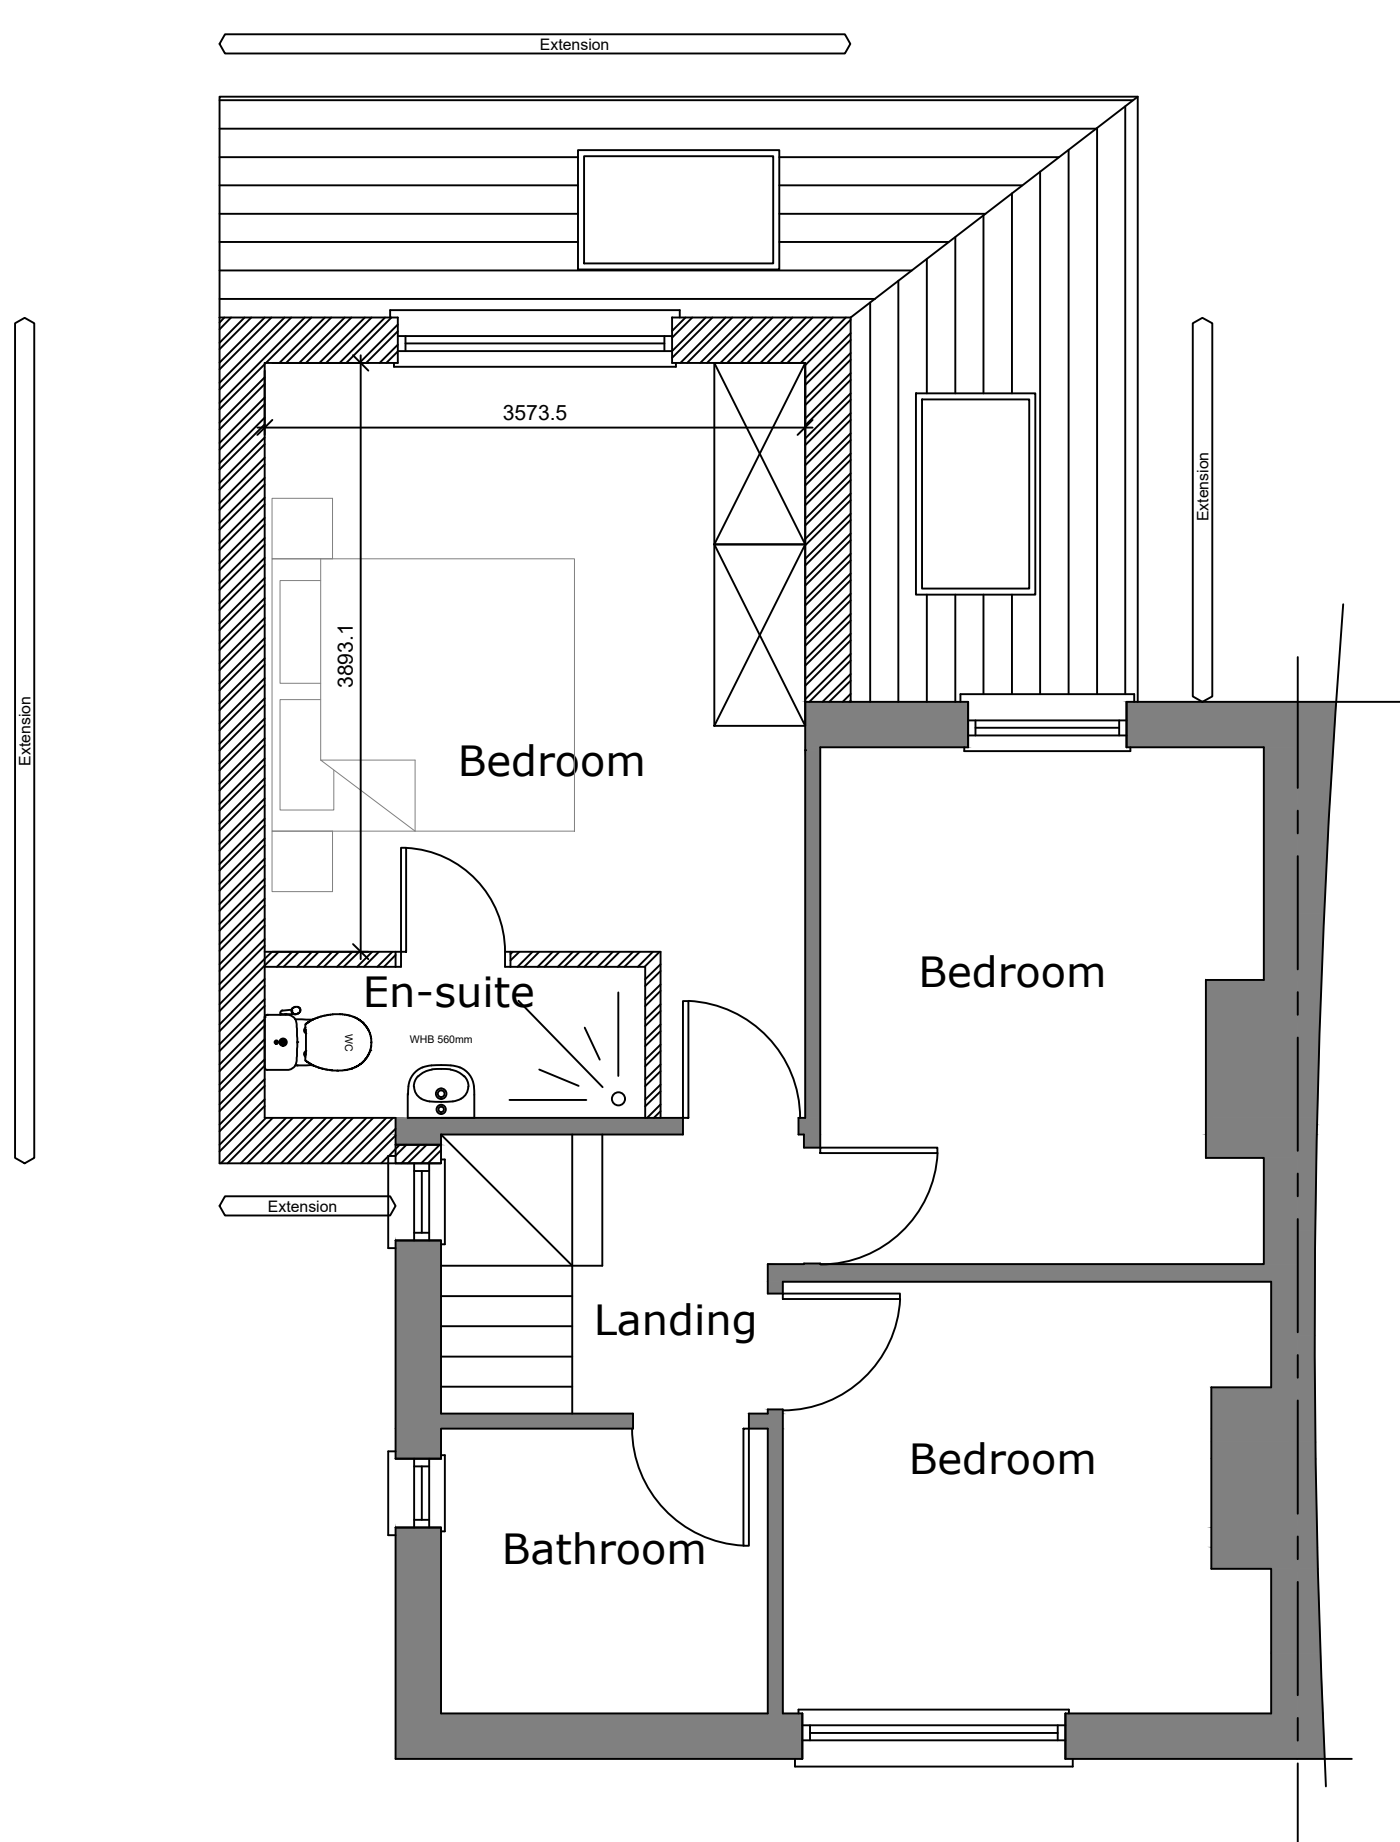

First Floor Plan
Scale 1:50



The Contractor must check all dimensions on site before commencing setting out works. Any discrepancies are to be reported immediately.
DO NOT PROCEED IN THE EVENT OF A DISCREPANCY. DO NOT SCALE FROM THE PRINTS.

Planning Drawing

29/03/2021
Drawing Revisions

Project	13 Maes Madoc Acrefair Wrexham	
---------	---	--

Drawing Title Plans and Elevations As Proposed		
Drawing Number 21-05-PL02	Revision -	
Scale 1:50 & 1:100 @ A1	Date March 2021	
DO NOT SCALE COPYRIGHT RESERVED		