

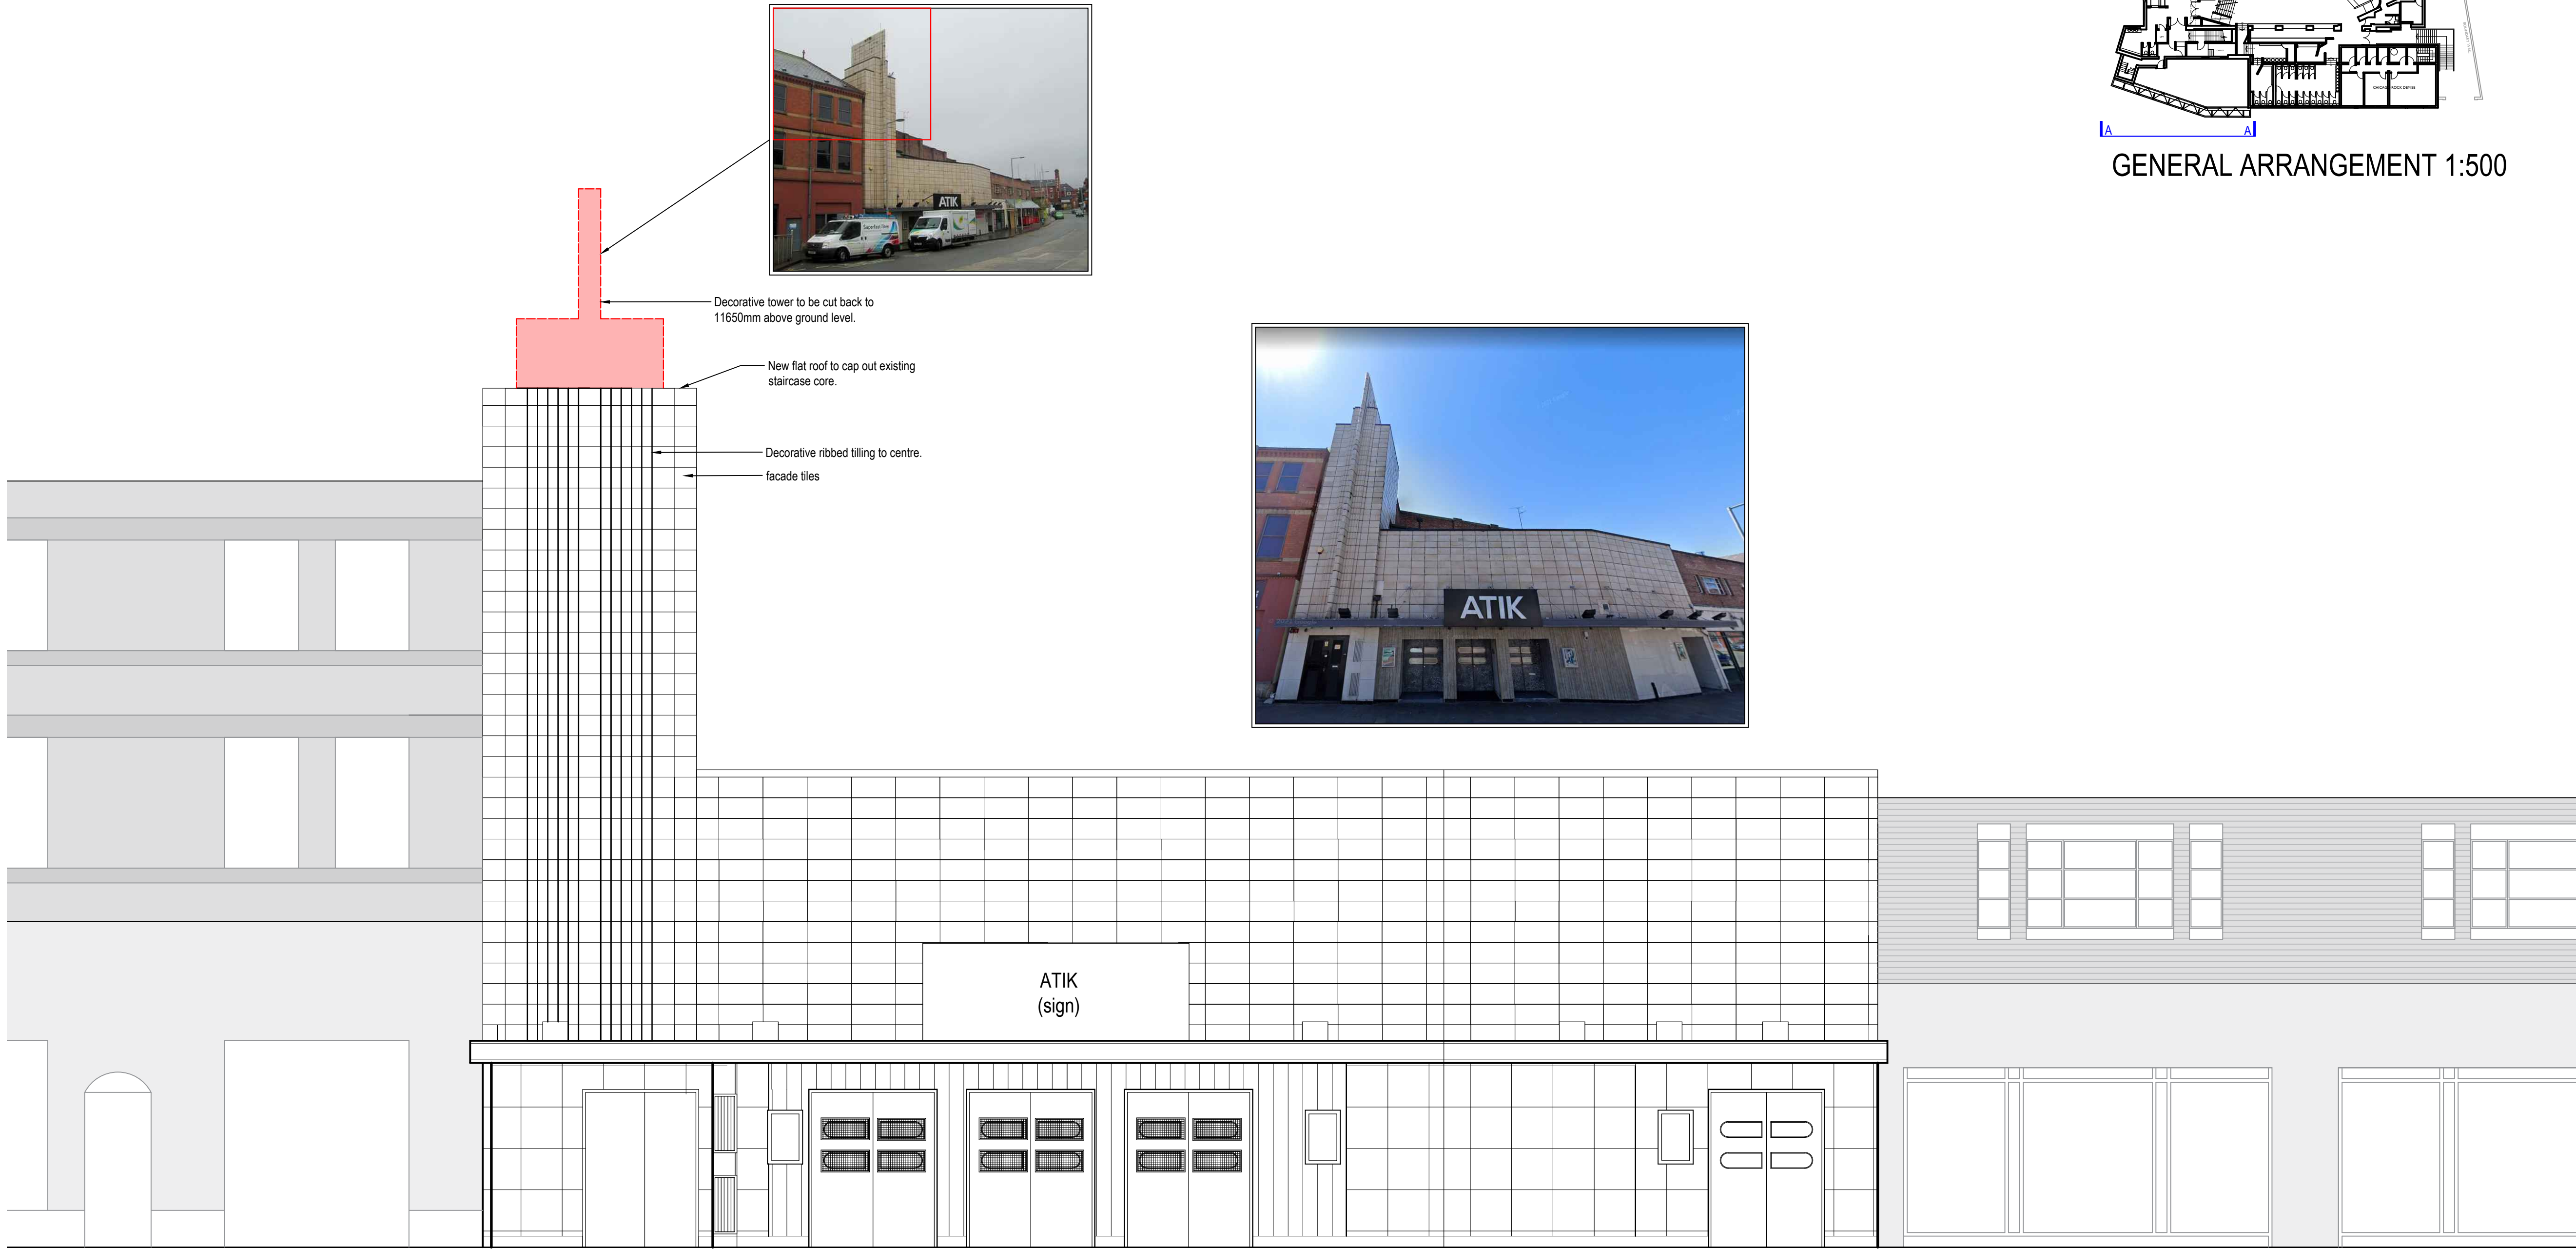
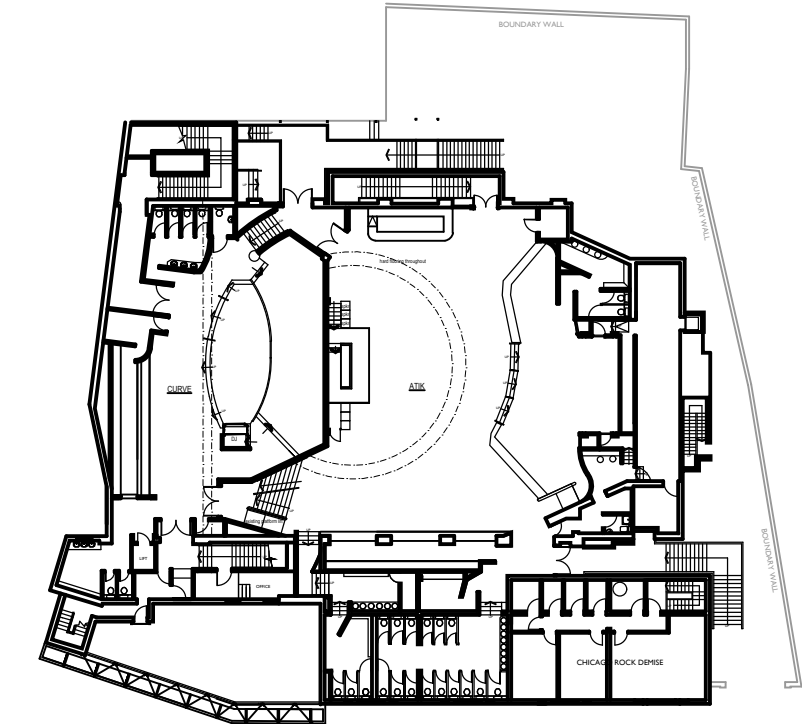


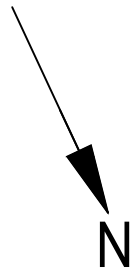

PROPOSED FRONT ELEVATION A-A
1:50@A1

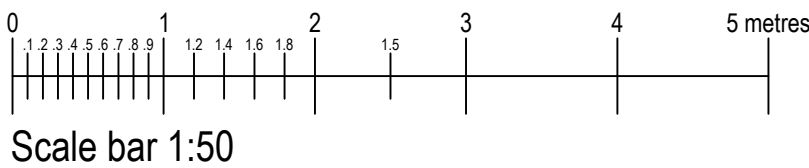

GENERAL ARRANGEMENT 1:500

REVISION DATE

**bignell
shacklady
ewing**

Architects Interior Designers

95 Spencer Street, Birmingham, B18 6DA
0121 523 1121 | www.bignellshackladyewing.com

Client
REKOM
Job
ATIK WREXHAM
Drawing Title
ELEVATIONS AS PROPOSED
Scale
1:50 @ A1
Date
27.07.2022
Drawn By
JJ
Job Number
2022-1915
Drawing Number.
1915-103
Status
Planning

Bignell Shacklady Ewing shall have no liability whatsoever in respect of any claim, loss, liability or other cost arising directly or indirectly out of, or in connection with, any aspect of the fire safety or fire performance of a building, including combustibility, fire protection, fire resistance of any external cladding or roofing system or internal fire protection.

Copyright is reserved by them and the drawing is issued on the condition that it is not copied either wholly or in part without the consent in writing of Bignell Shacklady and Ewing Ltd. Figured dimensions to take preference over those scaled. All dimensions to be checked on site before commencement of any work or shop drawings. This drawing is to be used in conjunction with the specification when existing.