

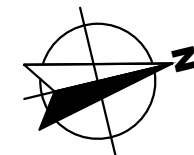


	FIRST ISSUE FOR PLANNING			
Revision	Description	Date	Drawn	Checked
STAGE 3 - PLANNING CONSENT				

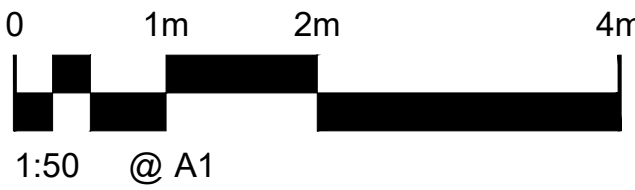

- KEY:
- Proposed Spire Healthcare Sterile Services Area
 - Proposed Spire Healthcare Patient Pre-Assessment Clinic
 - Proposed Spire Healthcare Administration Area

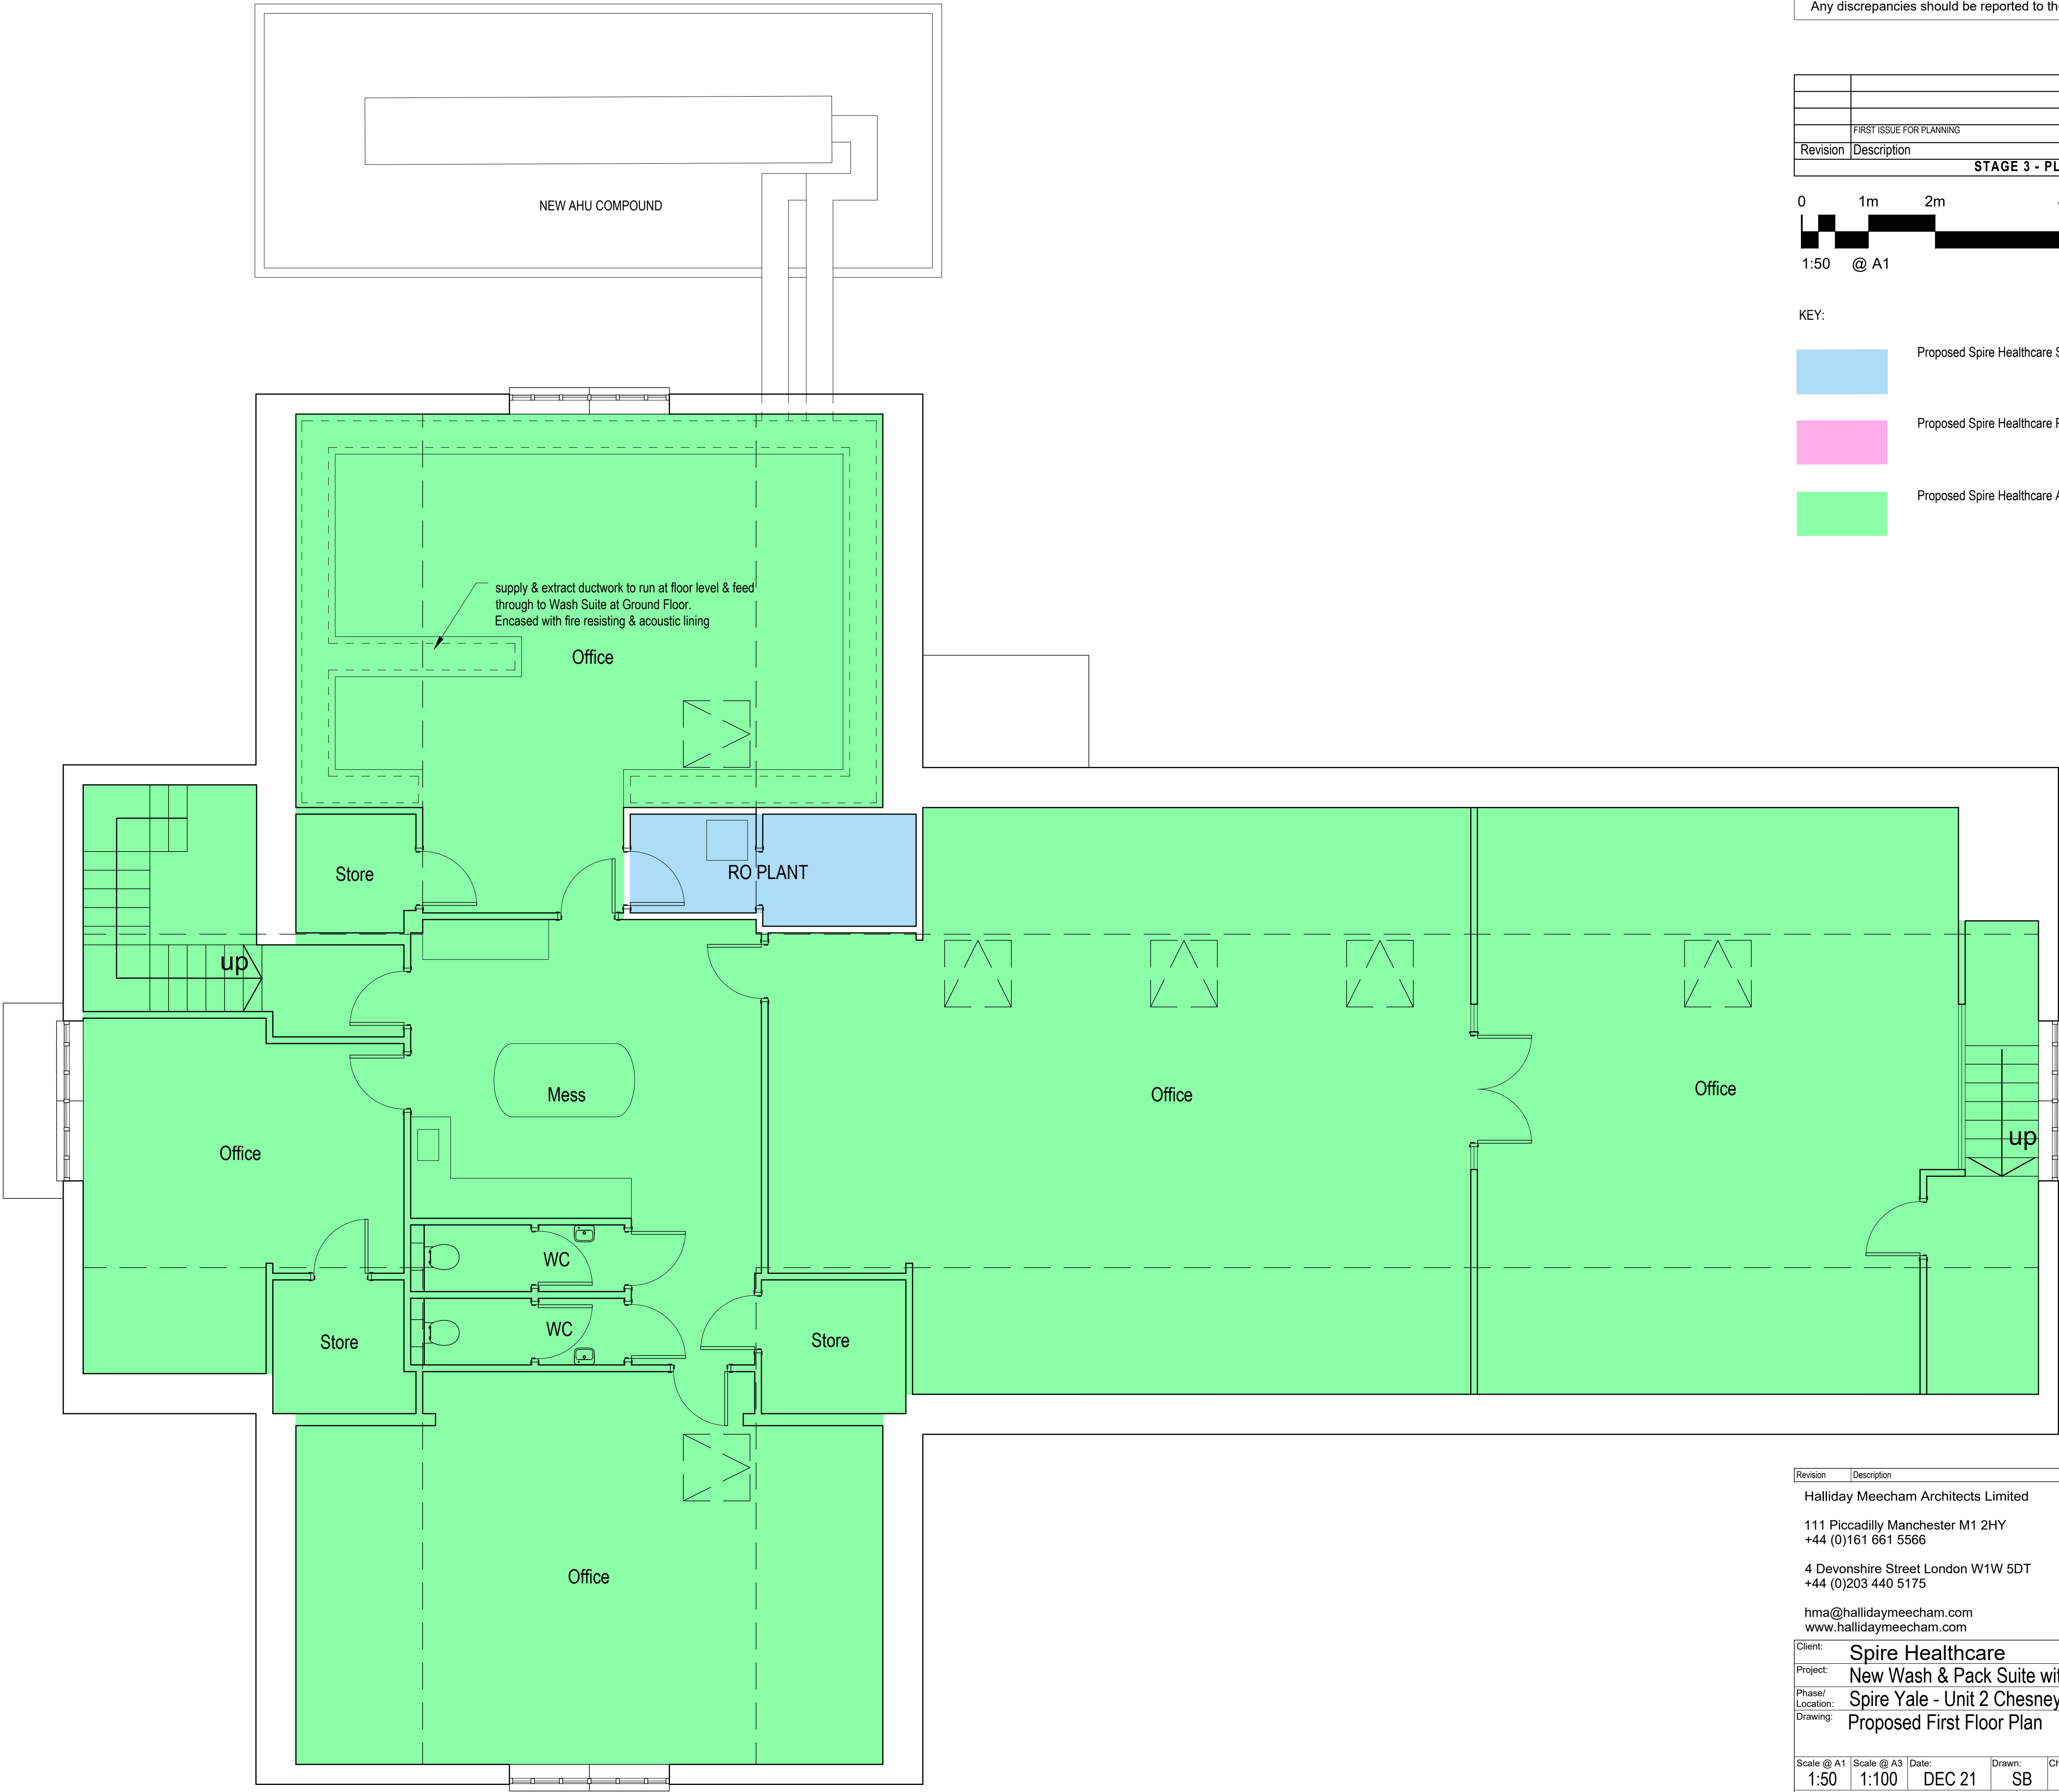

Revision	Description	Date	Drawn	Checked
Halliday Meecham Architects Limited				
111 Piccadilly Manchester M1 2HY +44 (0)161 661 5566				
4 Devonshire Street London W1W 5DT +44 (0)203 440 5175				
hma@hallidaymeecham.com www.hallidaymeecham.com				
Client:	Spire Healthcare			
Project:	New Wash & Pack Suite with Temporary Pre-Assessment Clinic			
Phase/ Location:	Spire Yale - Unit 2 Chesney Court			
Drawing:	Proposed First Floor Plan			
Scale @ A1	Scale @ A3	Date:	Drawn:	Checked:
1:50	1:100	DEC 21	SB	TM
Job No. 5498				Drawing No. 20101
Drawing Ref. 5498-HMA-SCC-01-DR-A-20101				Revision -

