




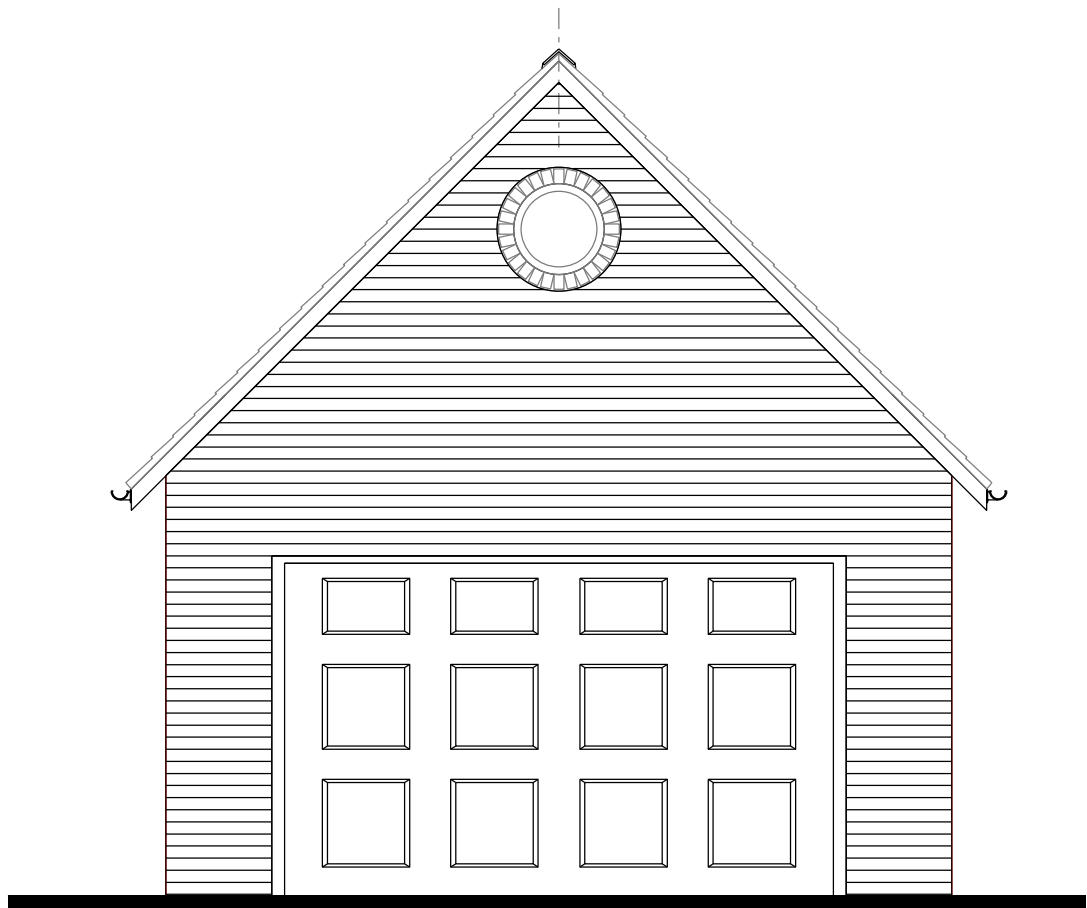


Existing North Elevation

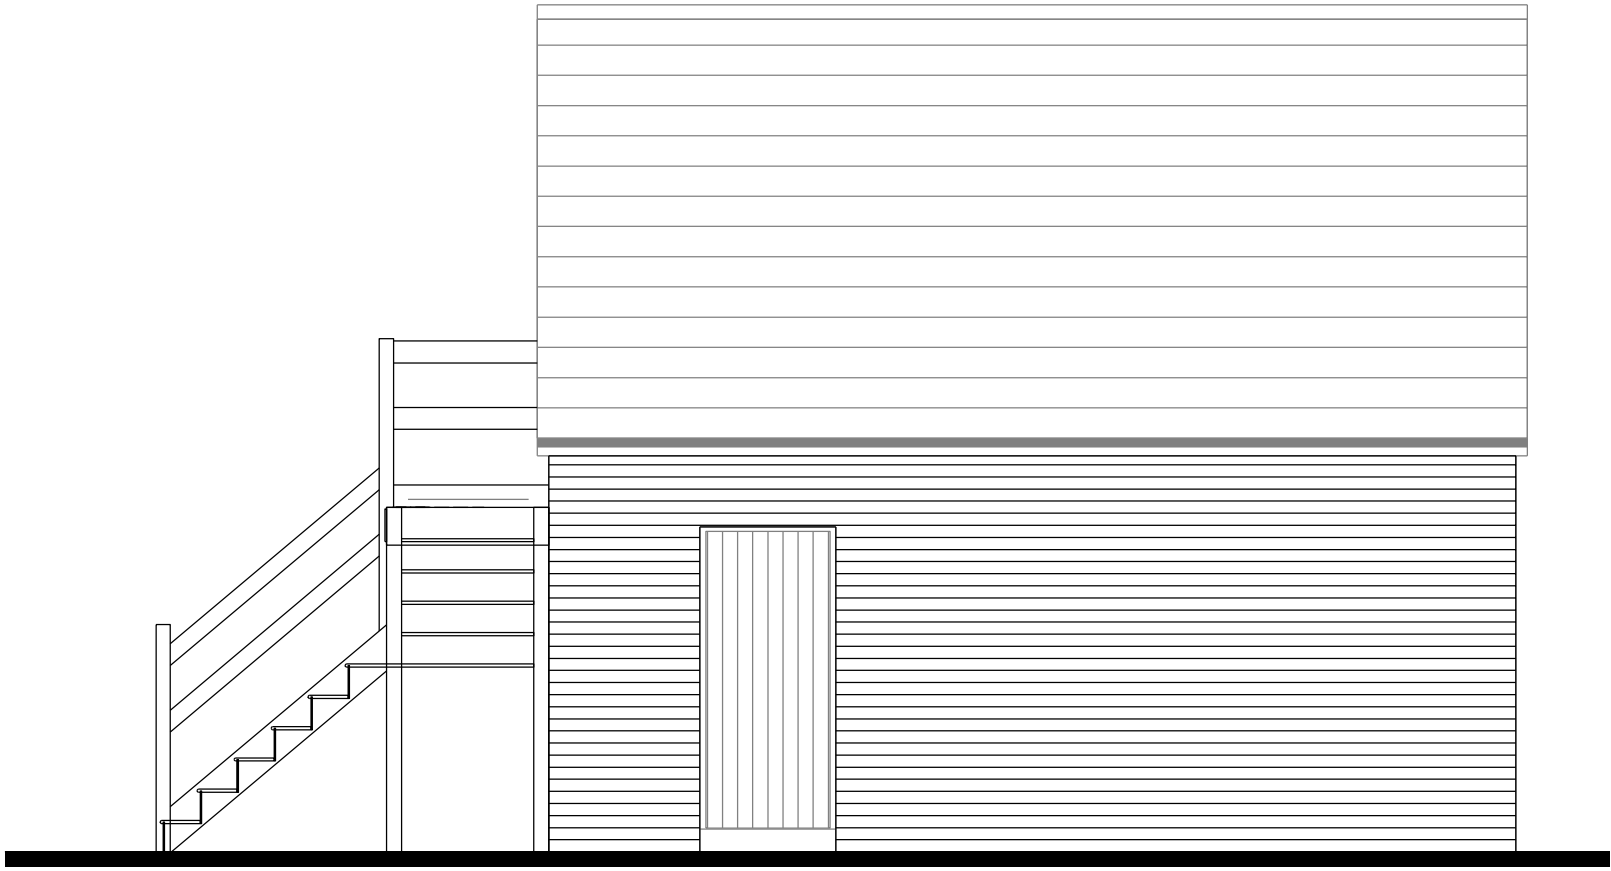

Existing East Elevation

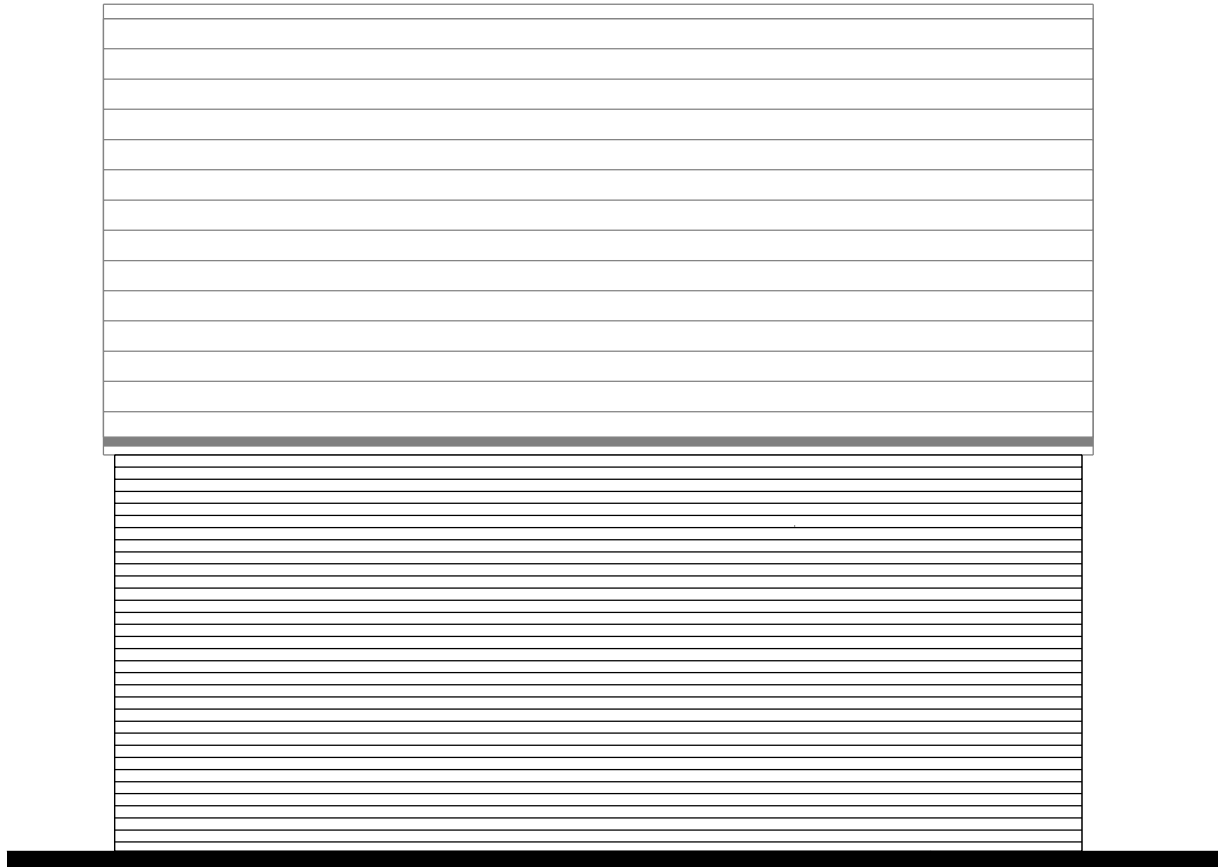

Existing West Elevation

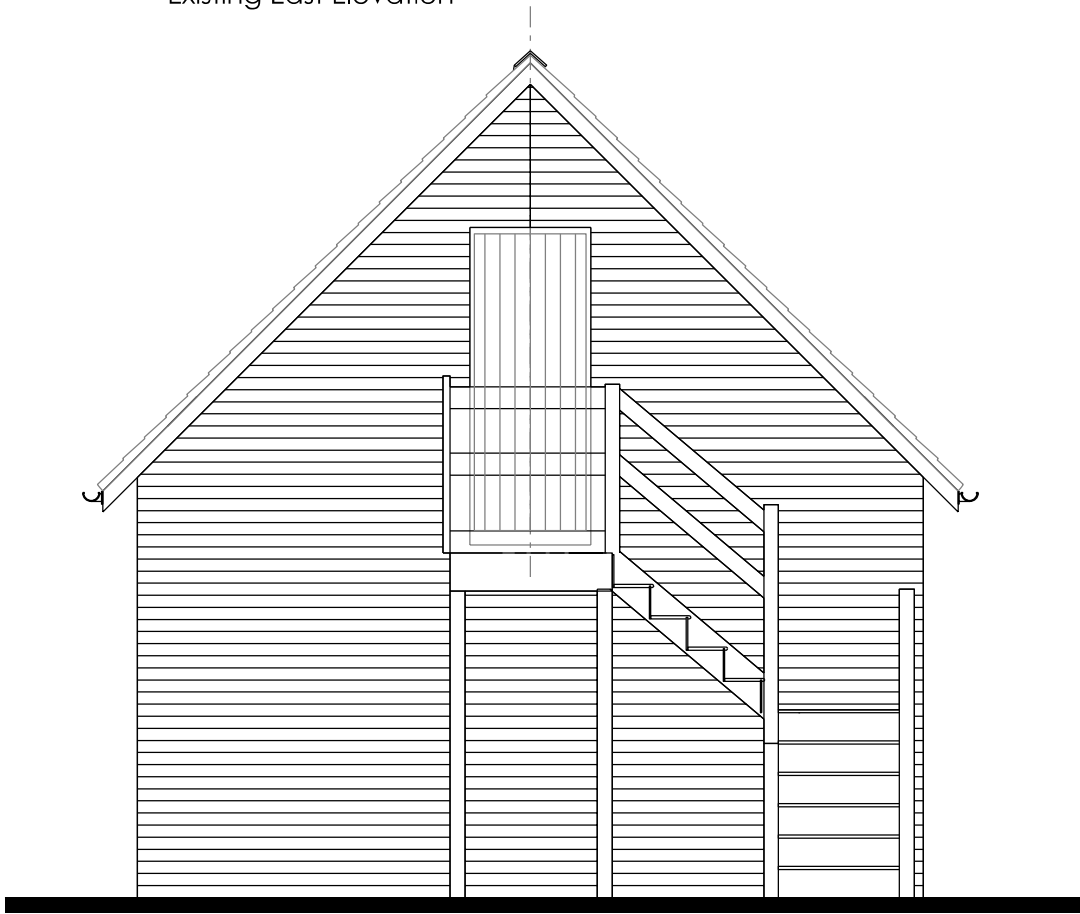

Existing South Elevation

The Swallows Horton Wem Shrewsbury SY4 5ND Tel: 01743 361211	 info@planning-group.co.uk	Location Barnfields Mulsford Sarn Malpas SY14 7LP	Project Proposed Conversion of and Extension to existing garage to form independant living accommodation.	Drawing Existing Elevations	scale	paper size	drawing no.	date
					1:50	A3	BMS / PP / 04	Mar 22