


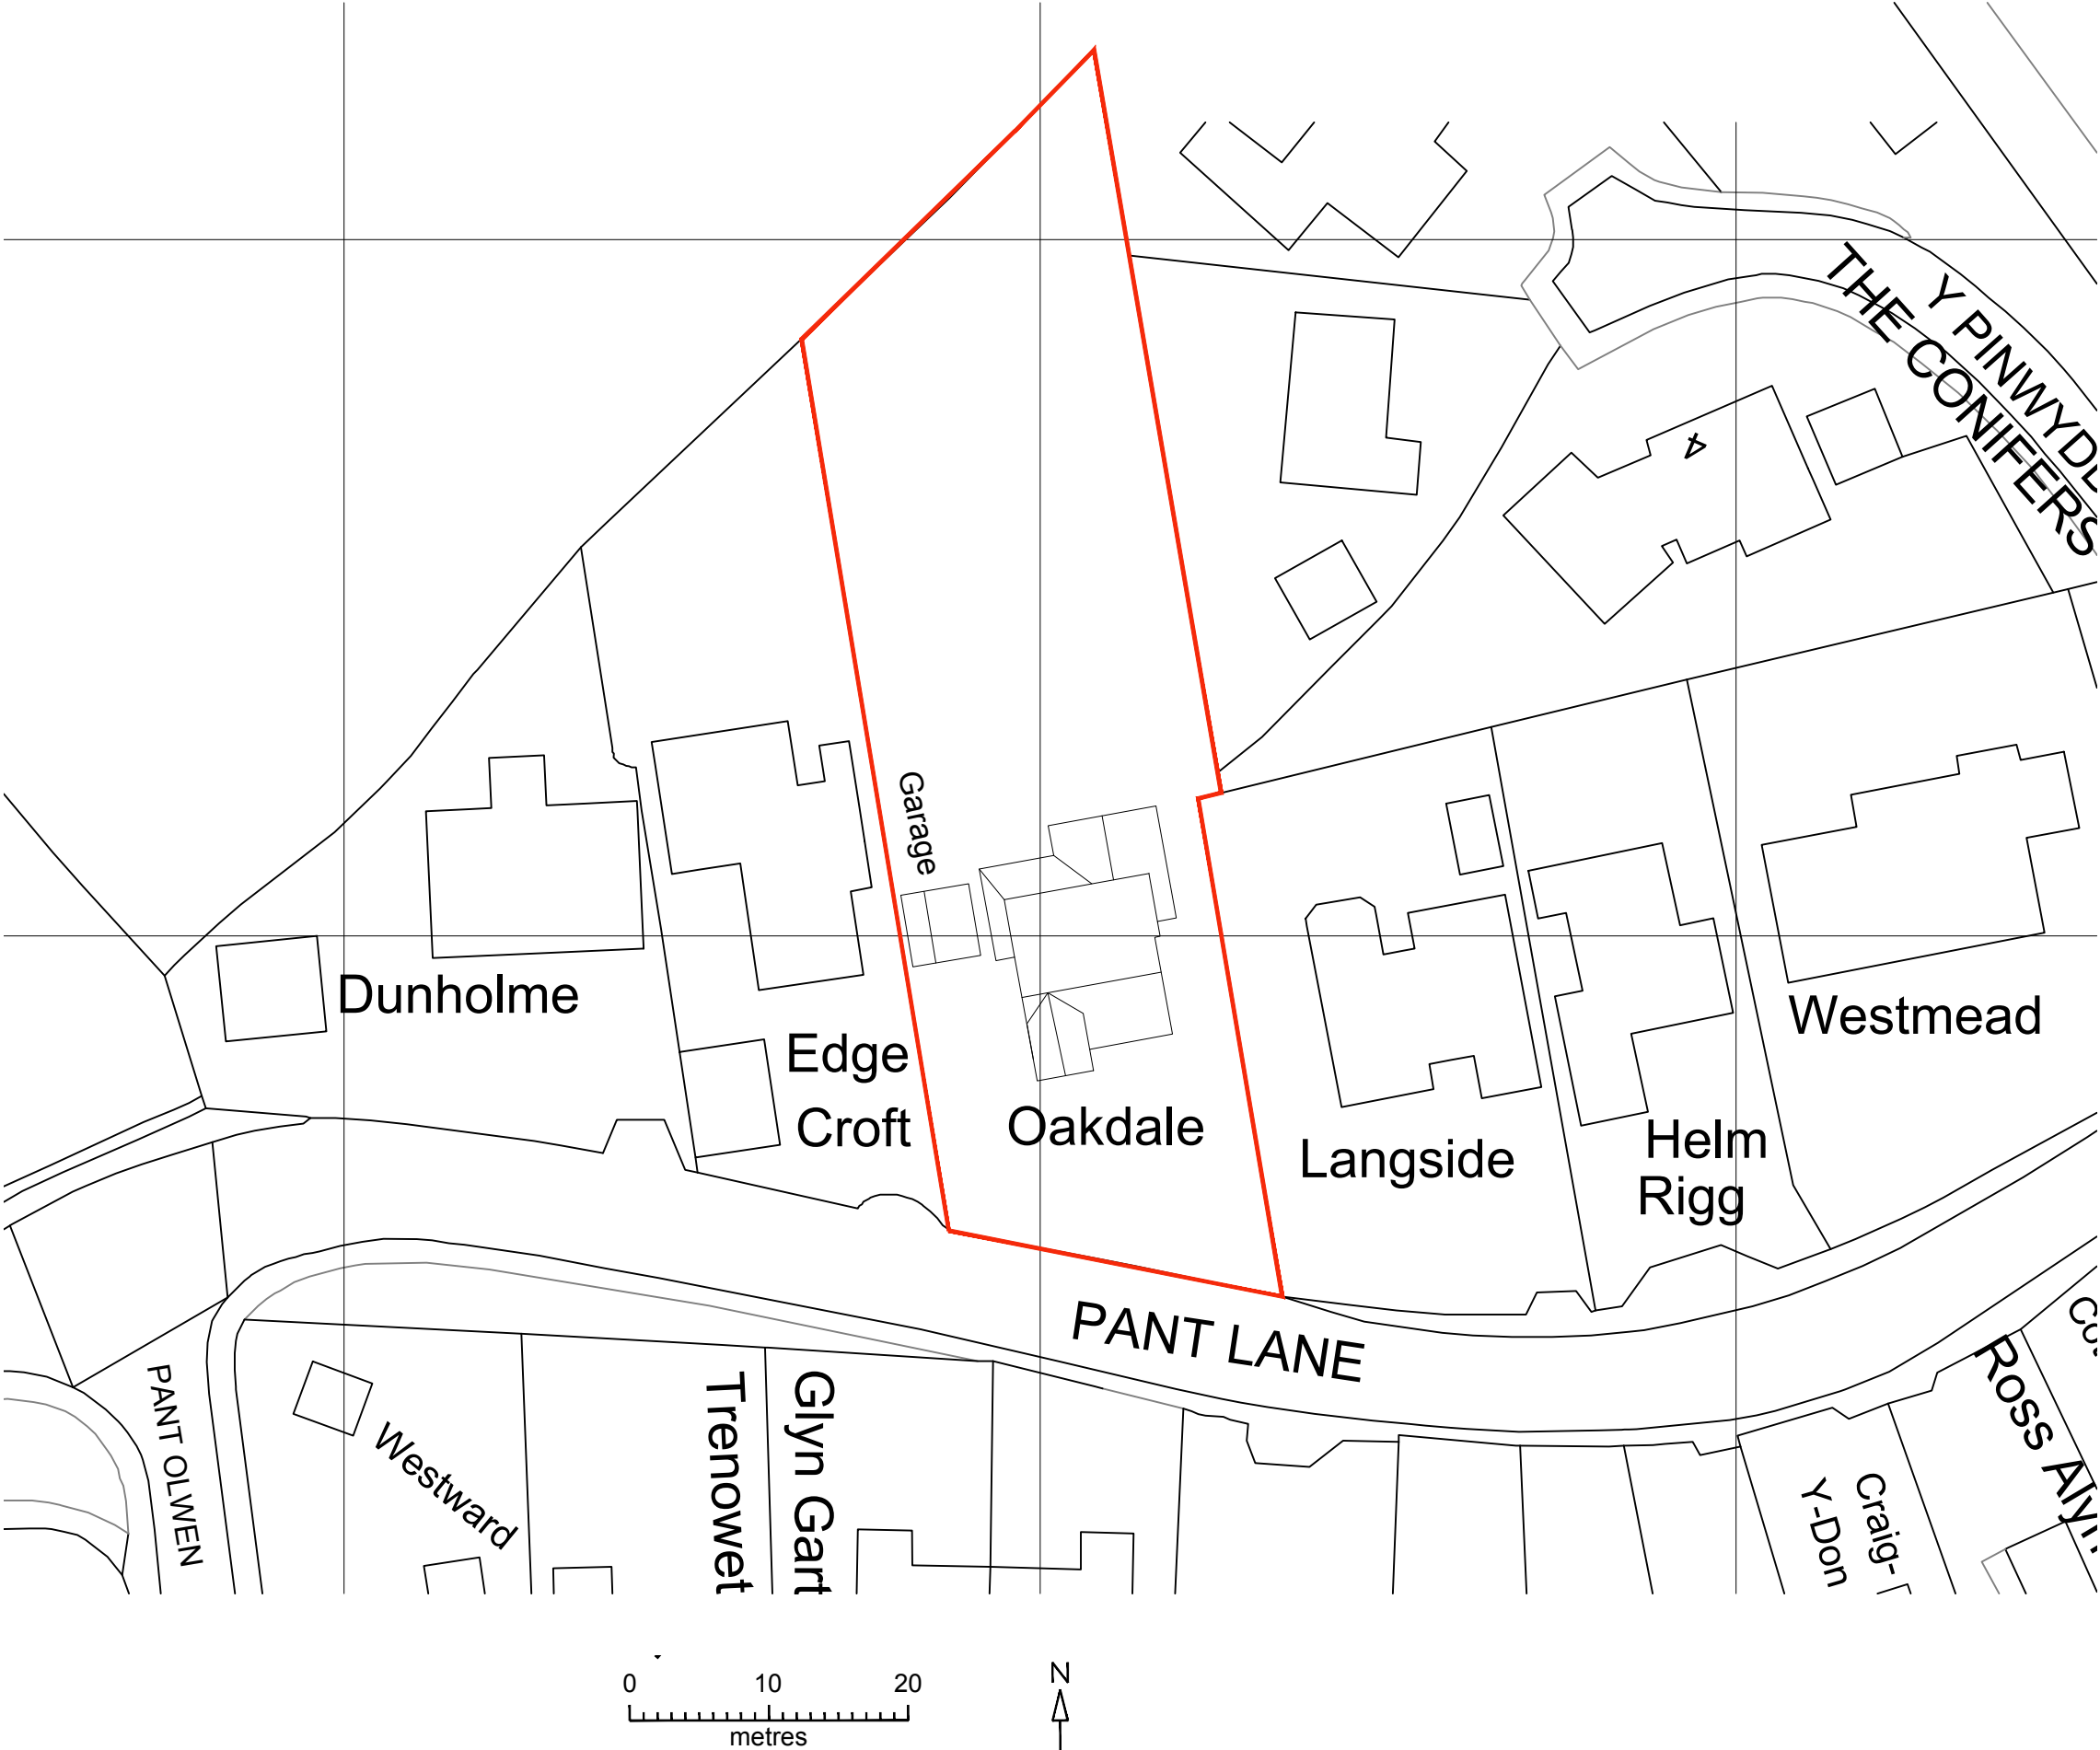

GENERAL NOTES.


ALL CONTRACTORS MUST VISIT THE SITE AND BE RESPONSIBLE FOR FAMILIARISING THEMSELVES WITH THE FULL EXTENT OF THE WORKS AS INDICATED AND / OR TAKING AND CHECKING DIMENSIONS RELATIVE TO THE WORKS SHOWN.

DO NOT SCALE FROM THIS DRAWING, USE FIGURED DIMENSIONS ONLY.

ALL DIMENSIONS TO BE AGREED WITH CLIENT ON SITE.

SPECIFICATION.

REFER TO PLANNING APPLICATION.

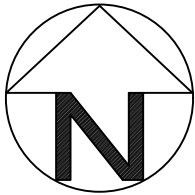

Site plan (1:500)

BOUNDARY SHOWN IN RED

CLIENT MR & MRS R TYSON	
PROJECT Oakdale Pant Lane Gresford Wrexham LL12 8HB	
DESCRIPTION OF WORKS PROPOSED REAR AND FIRST FLOOR EXTENSION TO FORM EXTRA LIVING SPACE	
SHEET TITLE SITE PLAN	
SCALE 1:500@A3	
DATE NOV 2020	DWG No. 006