


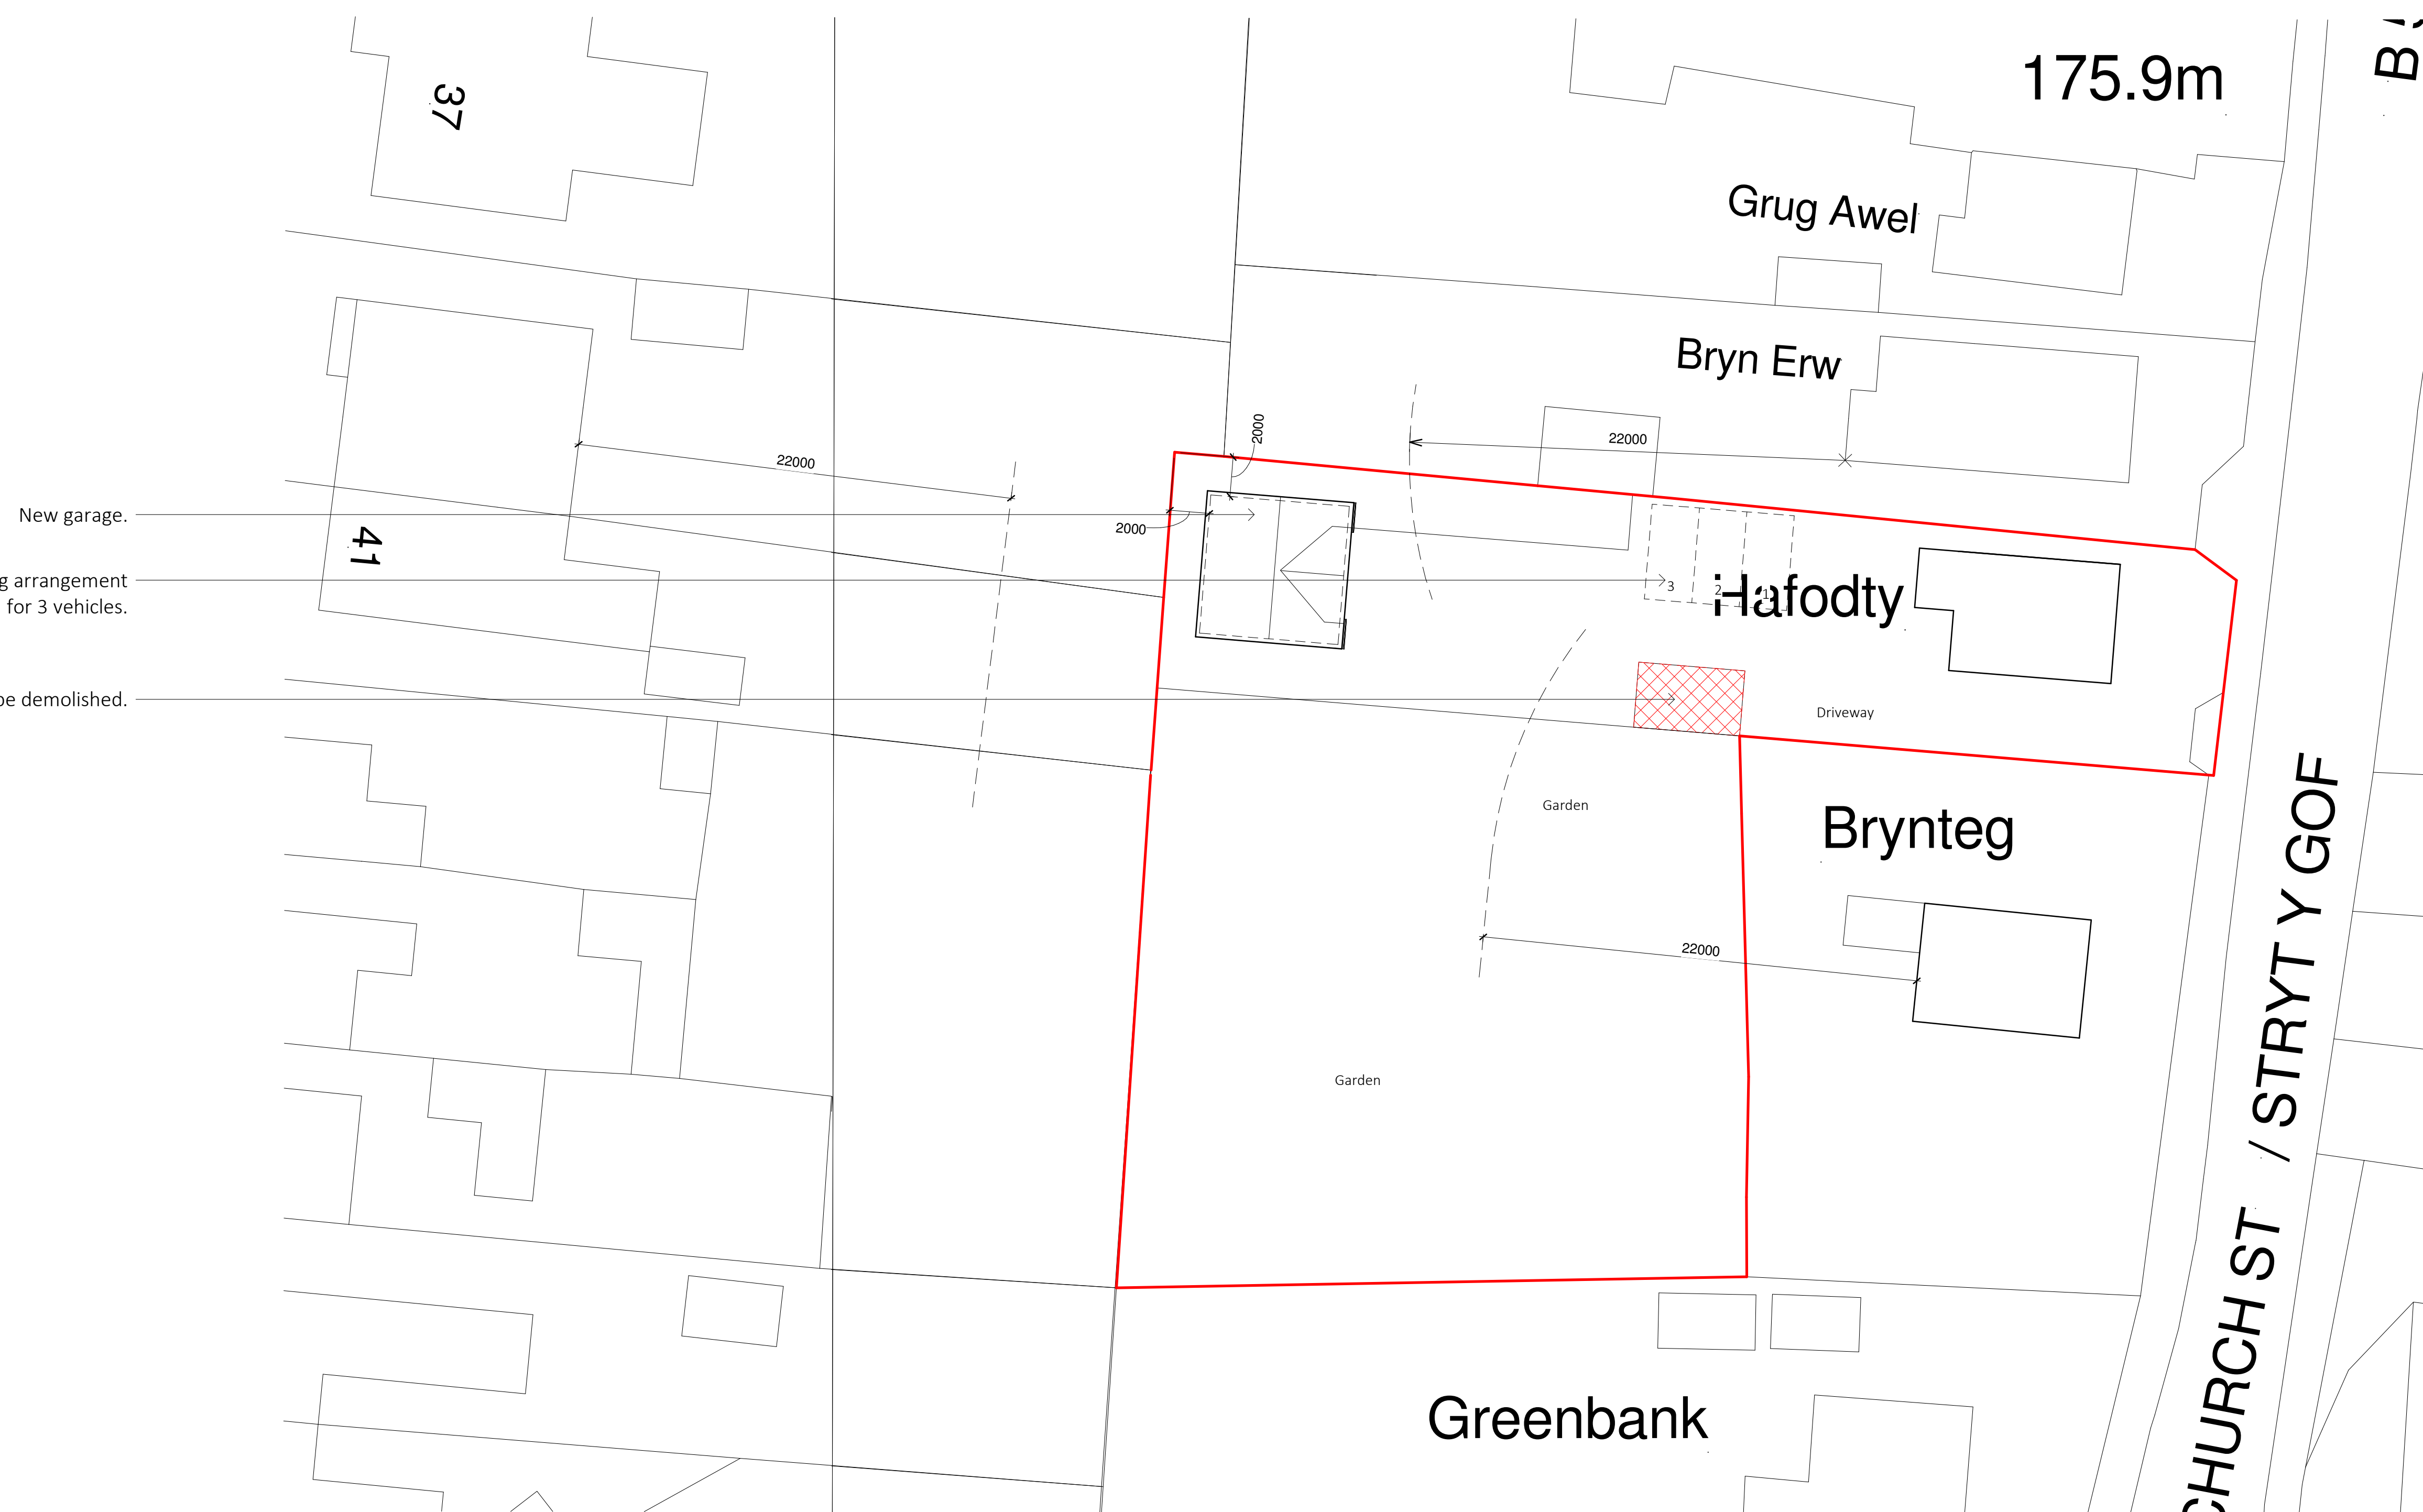

Project:	Hafody, Church Street, Rhos		
Title:	Proposed Site Plan		
Scale @ A1:	1 : 200	Scale @ A3:	1 : 400
Author:	GE	Date:	29/04/22
Project Ref:	22-23	Drawing No:	A101
Rev:	D		