


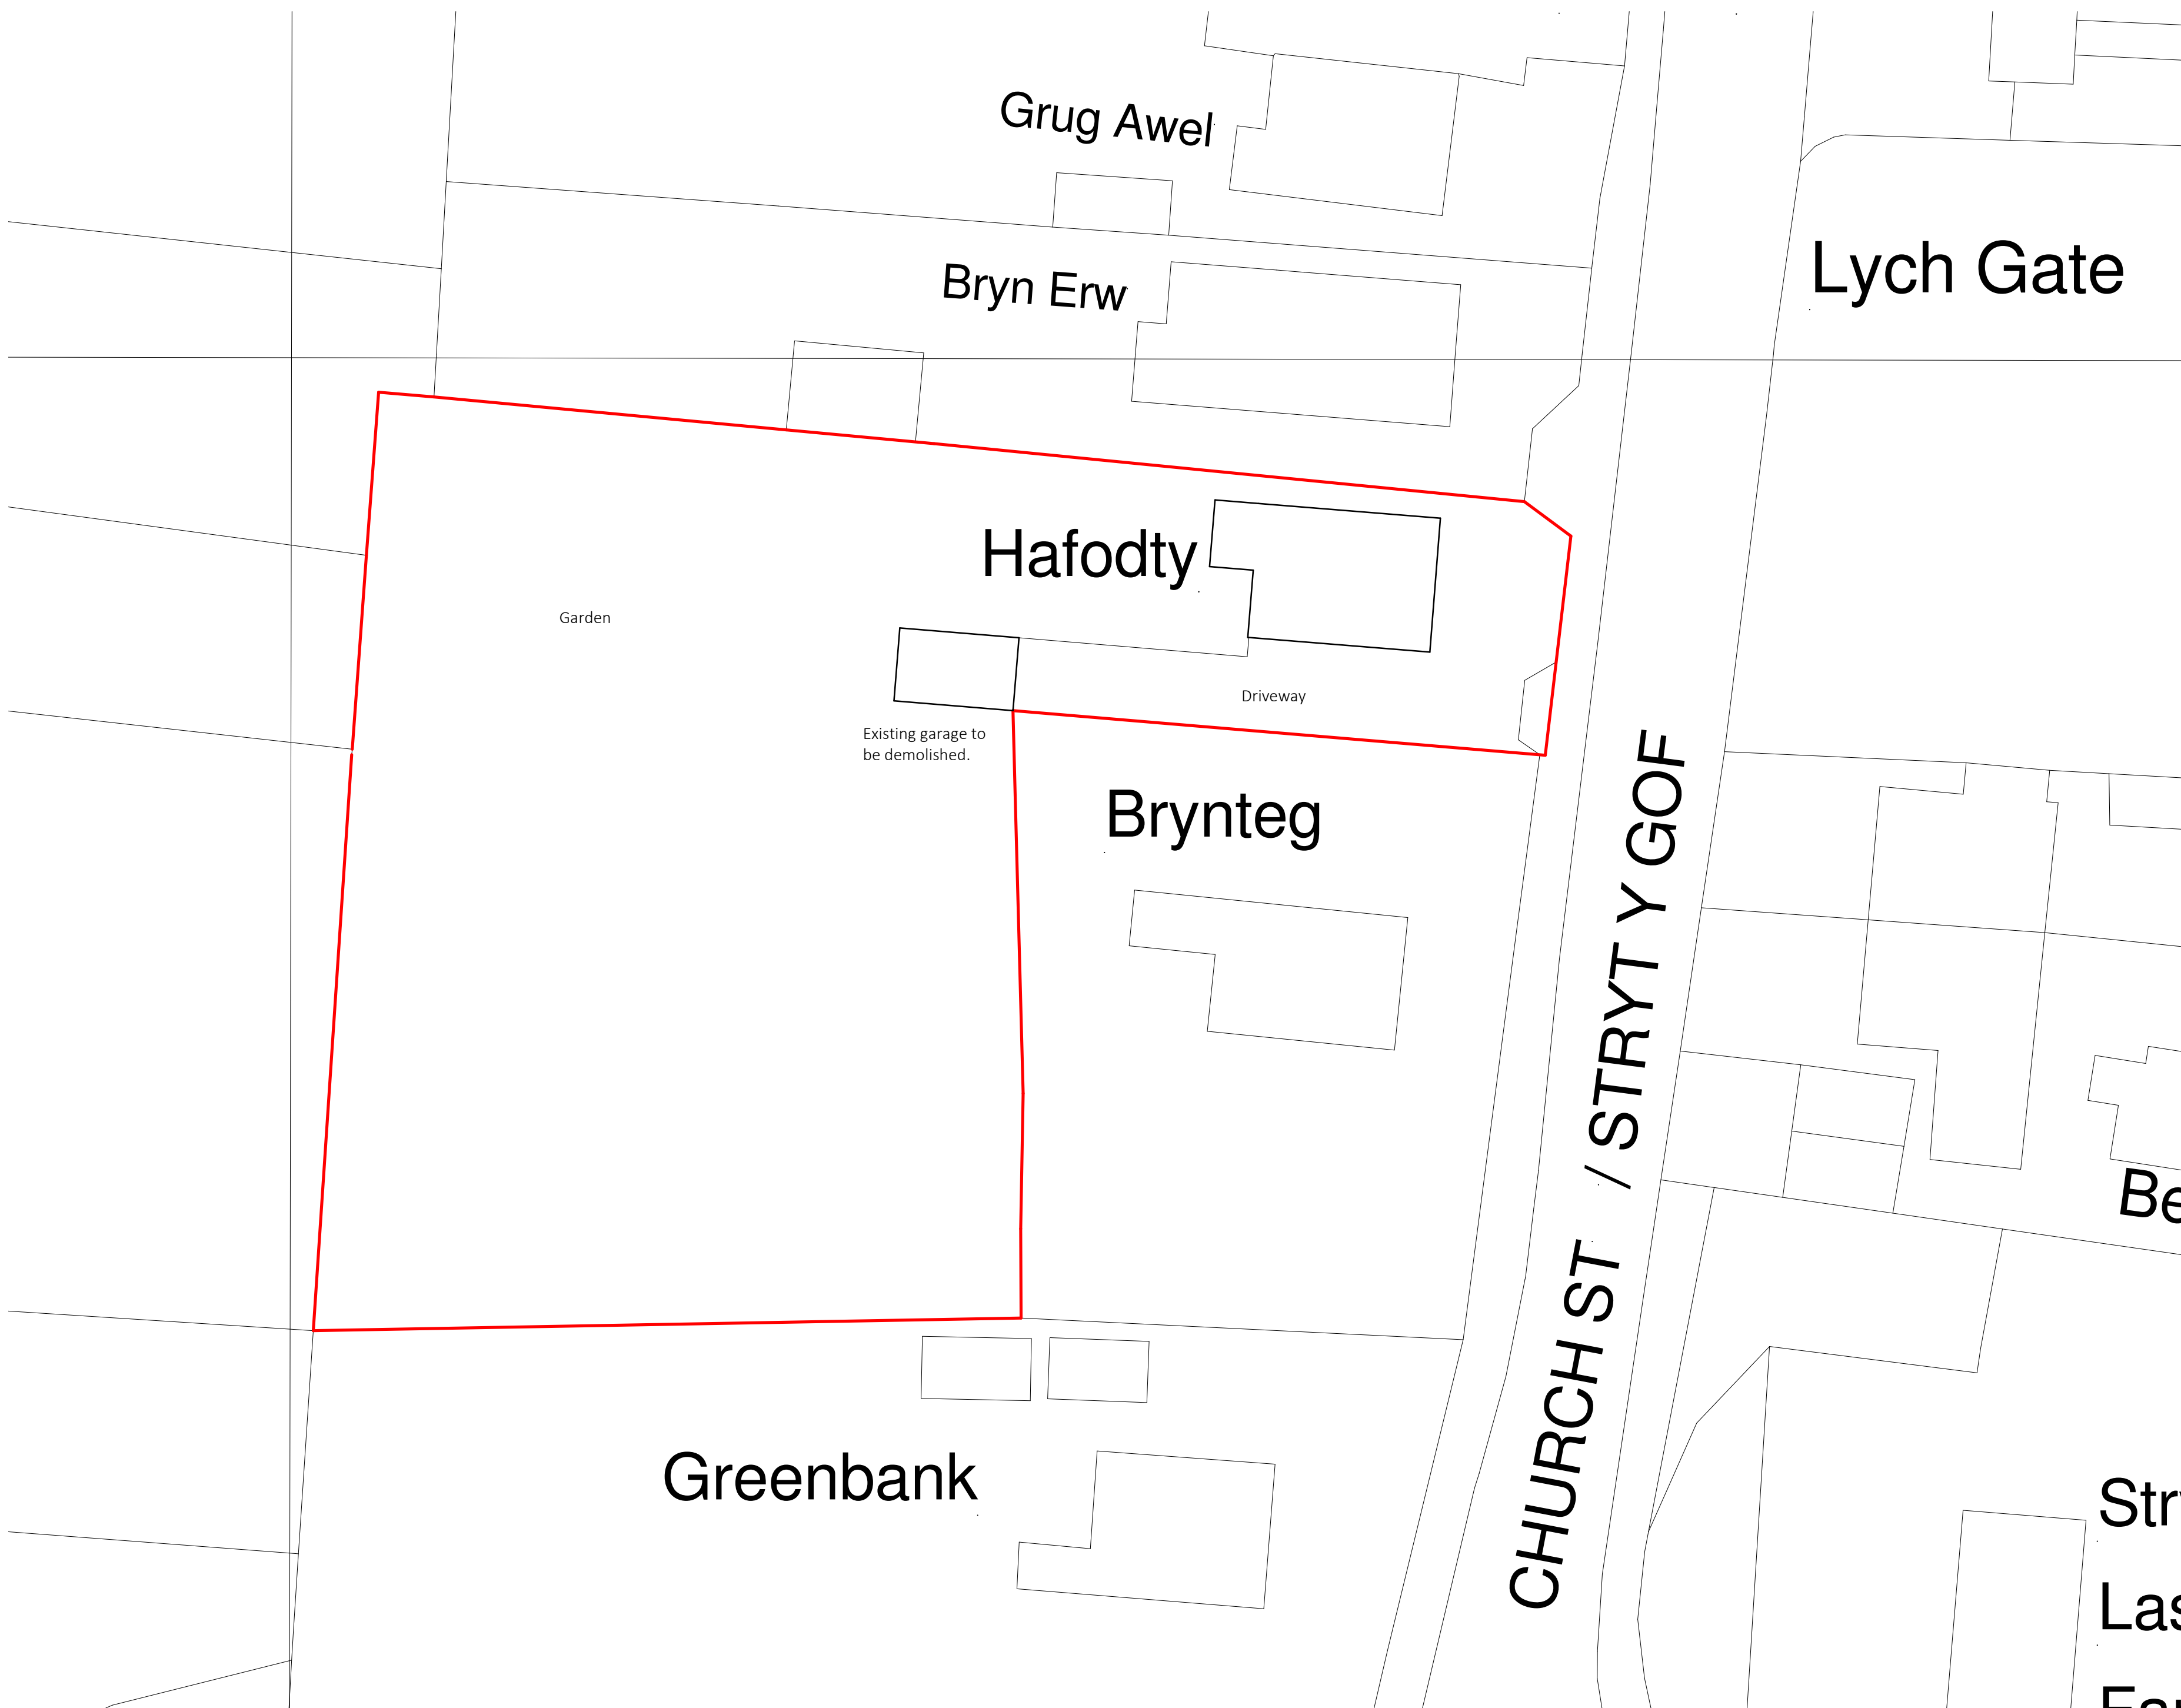

CROWN COPYRIGHT AND DATABASE RIGHTS 2022 OS LICENCE NO. AC0000849896

Existing Site Plan

1 : 200



ARKIFY LTD.
36 Pils Tiron, Nant Pwll,
Wrexham, LL14 1UR
(01978) 222222
gen@arkify.co.uk
www.arkify.co.uk

Project: Hafodty, Church Street, Rhos			
Title: Existing Site Plan			
Scale @ A1: 1 : 200	Scale @ A3: 1:400	Author: GE	Date: 29/04/22
Project Ref: 22-23	Drawing No: A002	Rev: -	