





Proposed Front Elevation

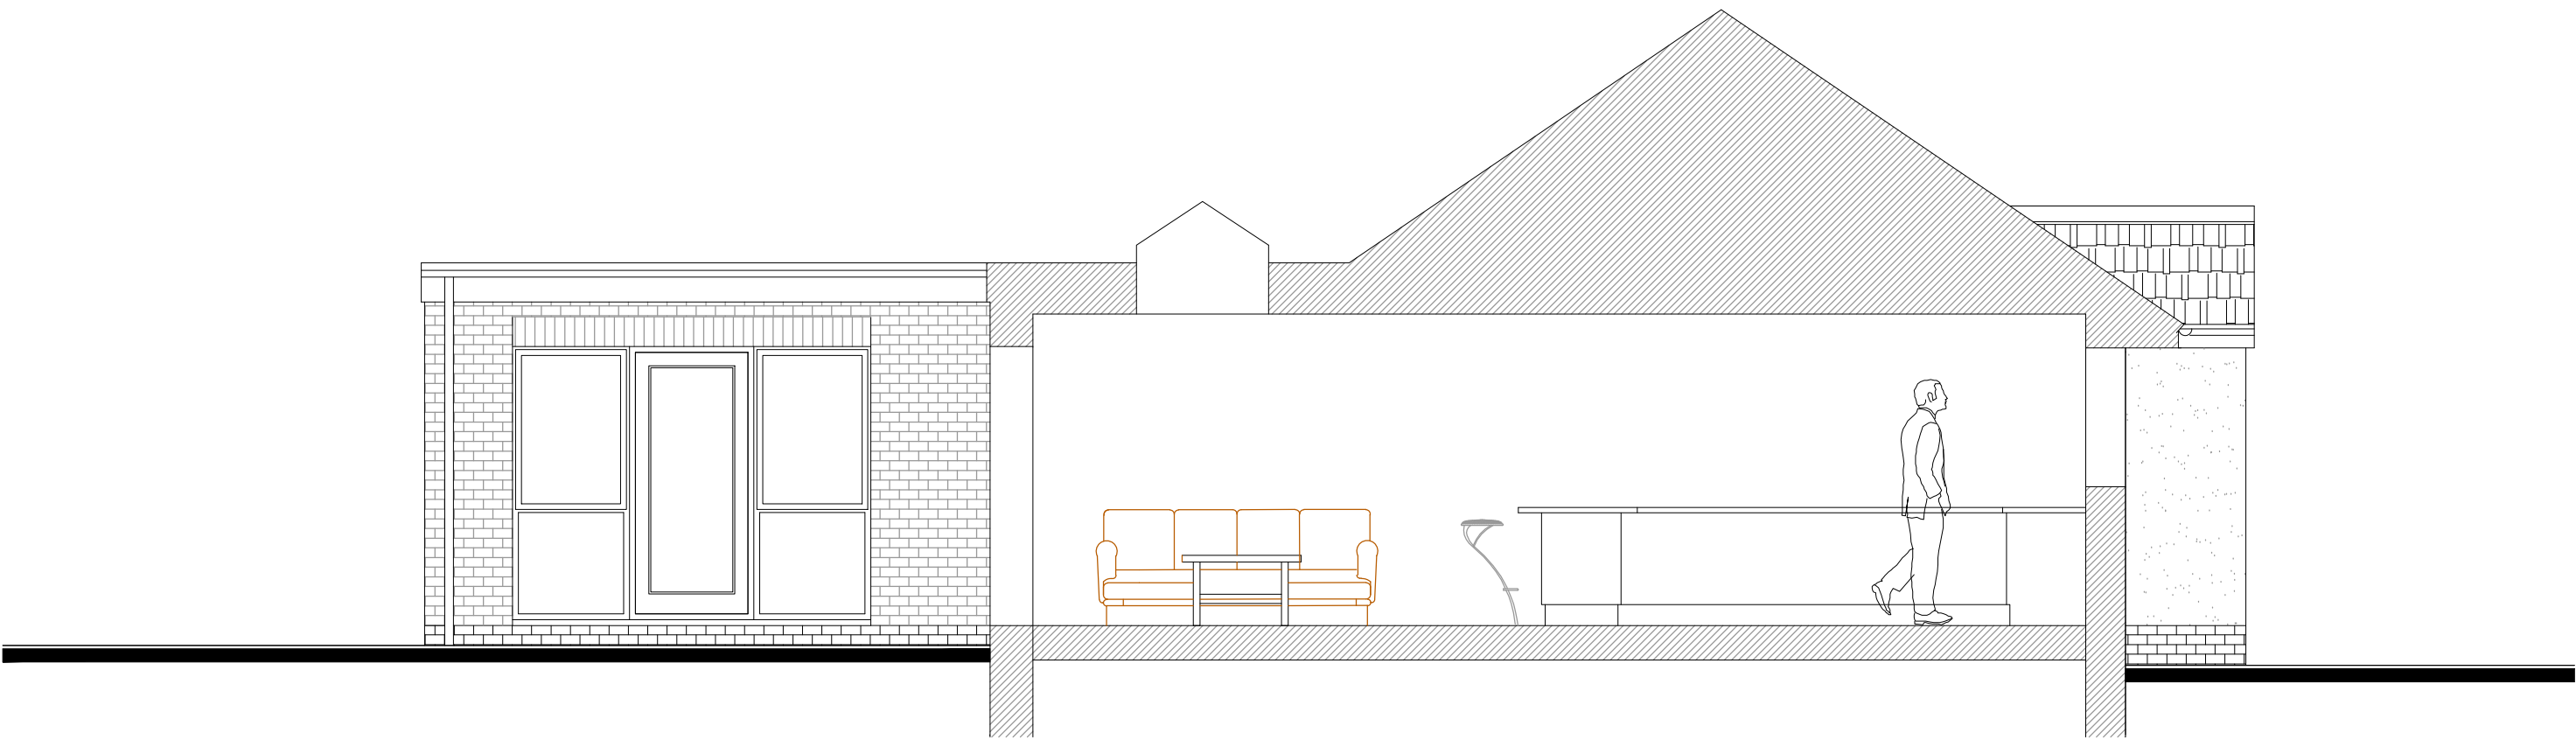


Proposed Side Elevation/Section

1:50

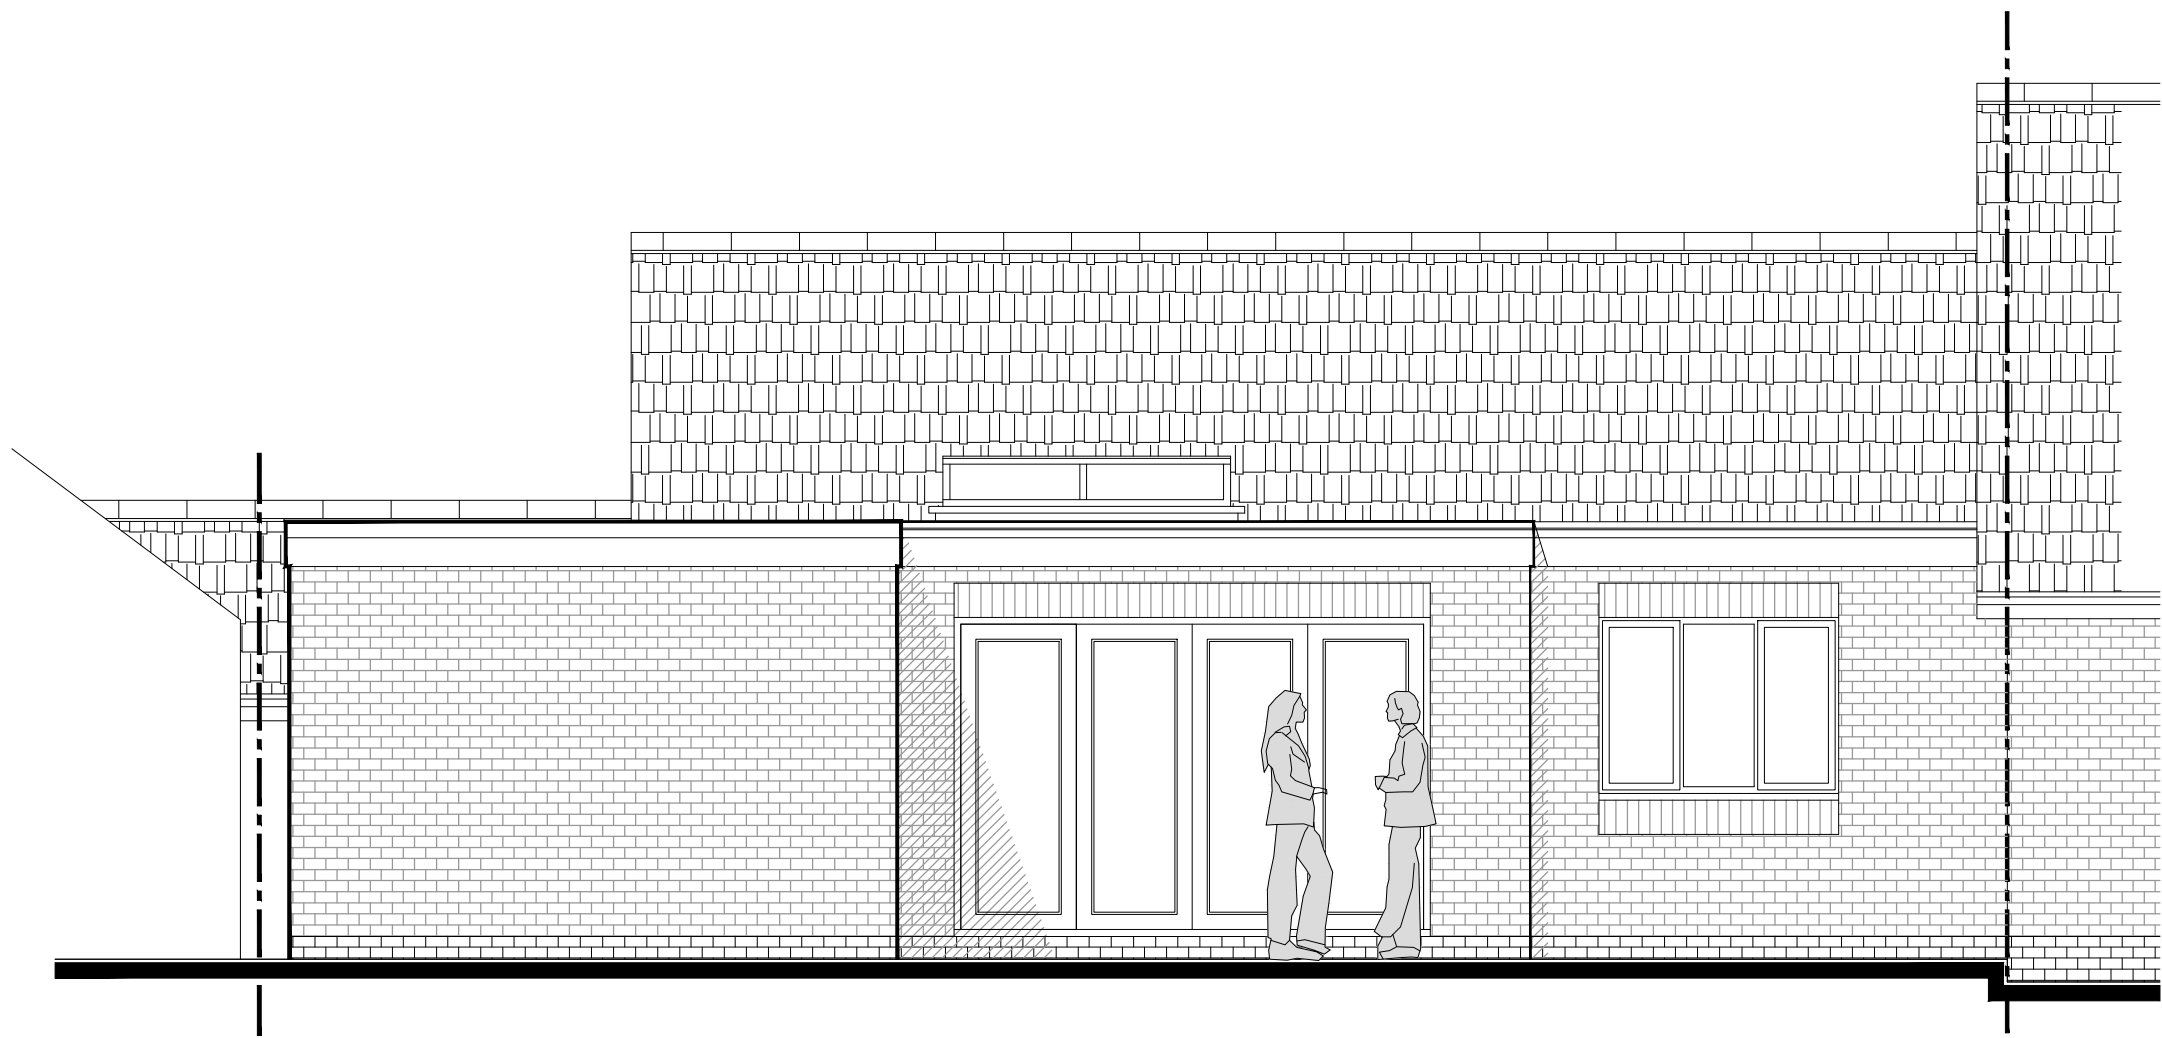

Proposed Rear Elevation

1:50

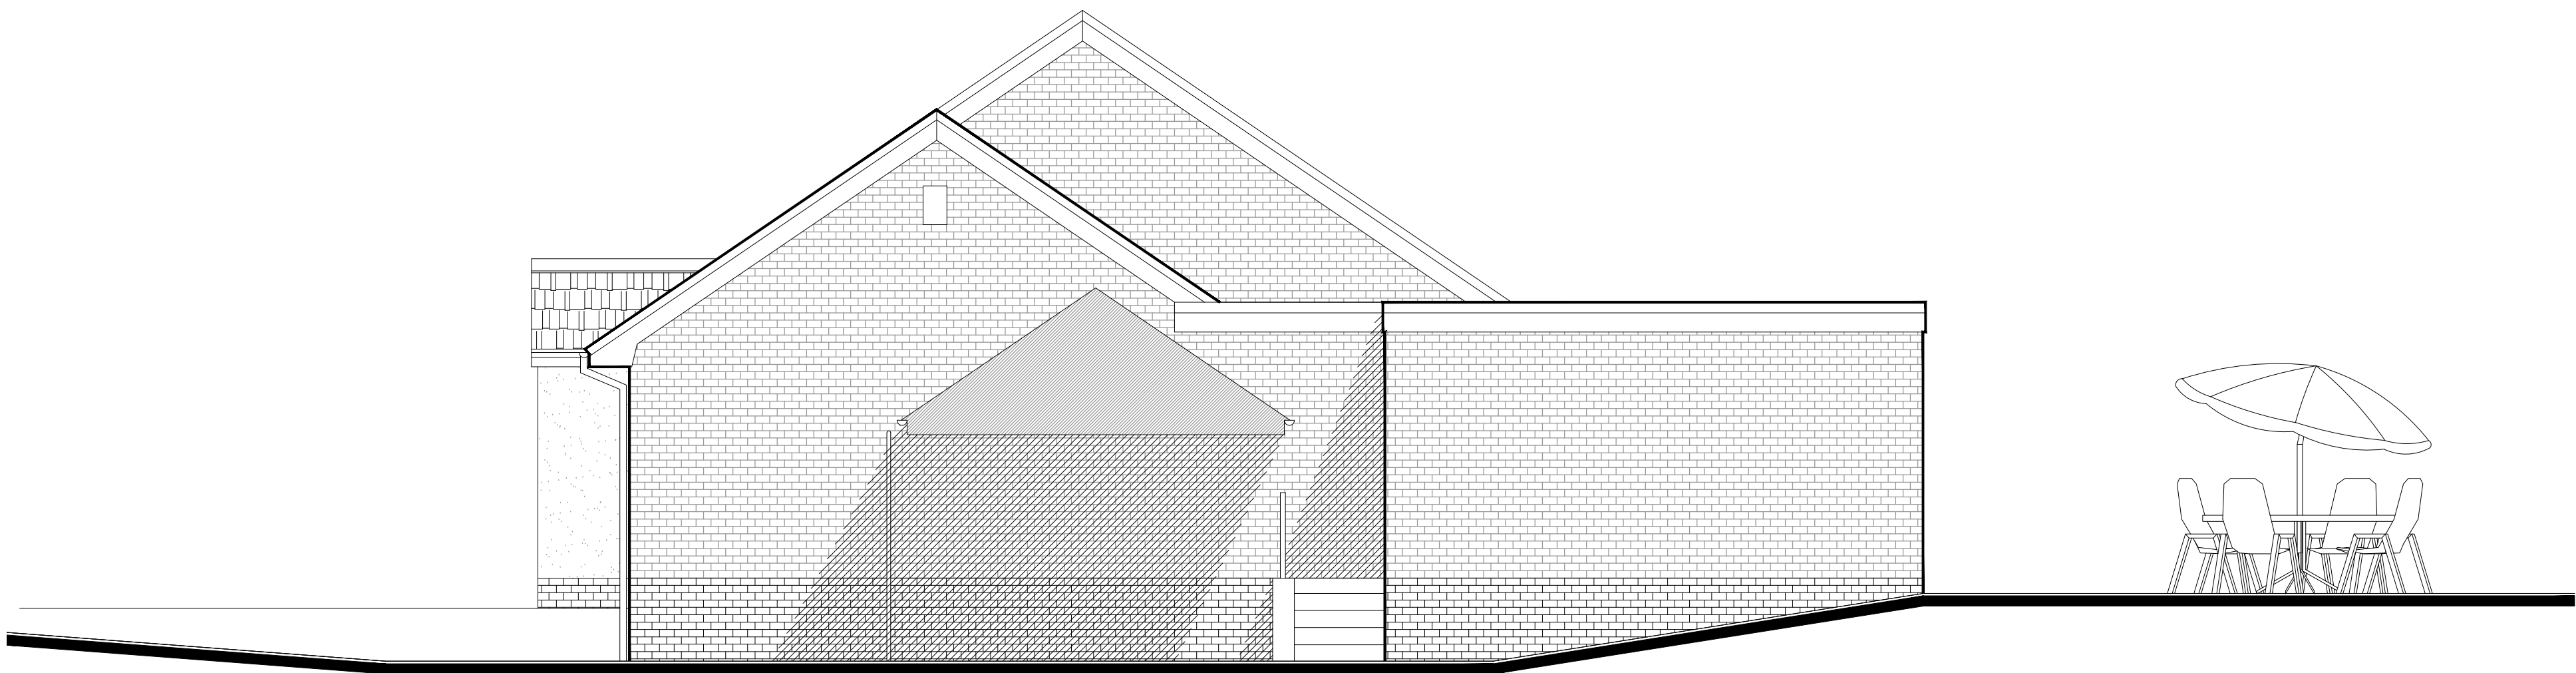

Proposed Side Elevation

1:50

 CAD-ARCHITECTURAL-DESIGN 25 Sunningdale Close Wrexham North Wales LL13 9QU T 01978 264376 M 07791 480768 E ajones540@btinternet.com		Client: Mr & Mrs. Williams.			
		Drawing Title: Proposed Elevations.			
		Job Title: Proposed Extension to 24 Briarswood, New Rhosrobin.			
		Date: Aug 2022	Scale: 1:50 at A1	Rev:	Dep No: PD/ 04.