


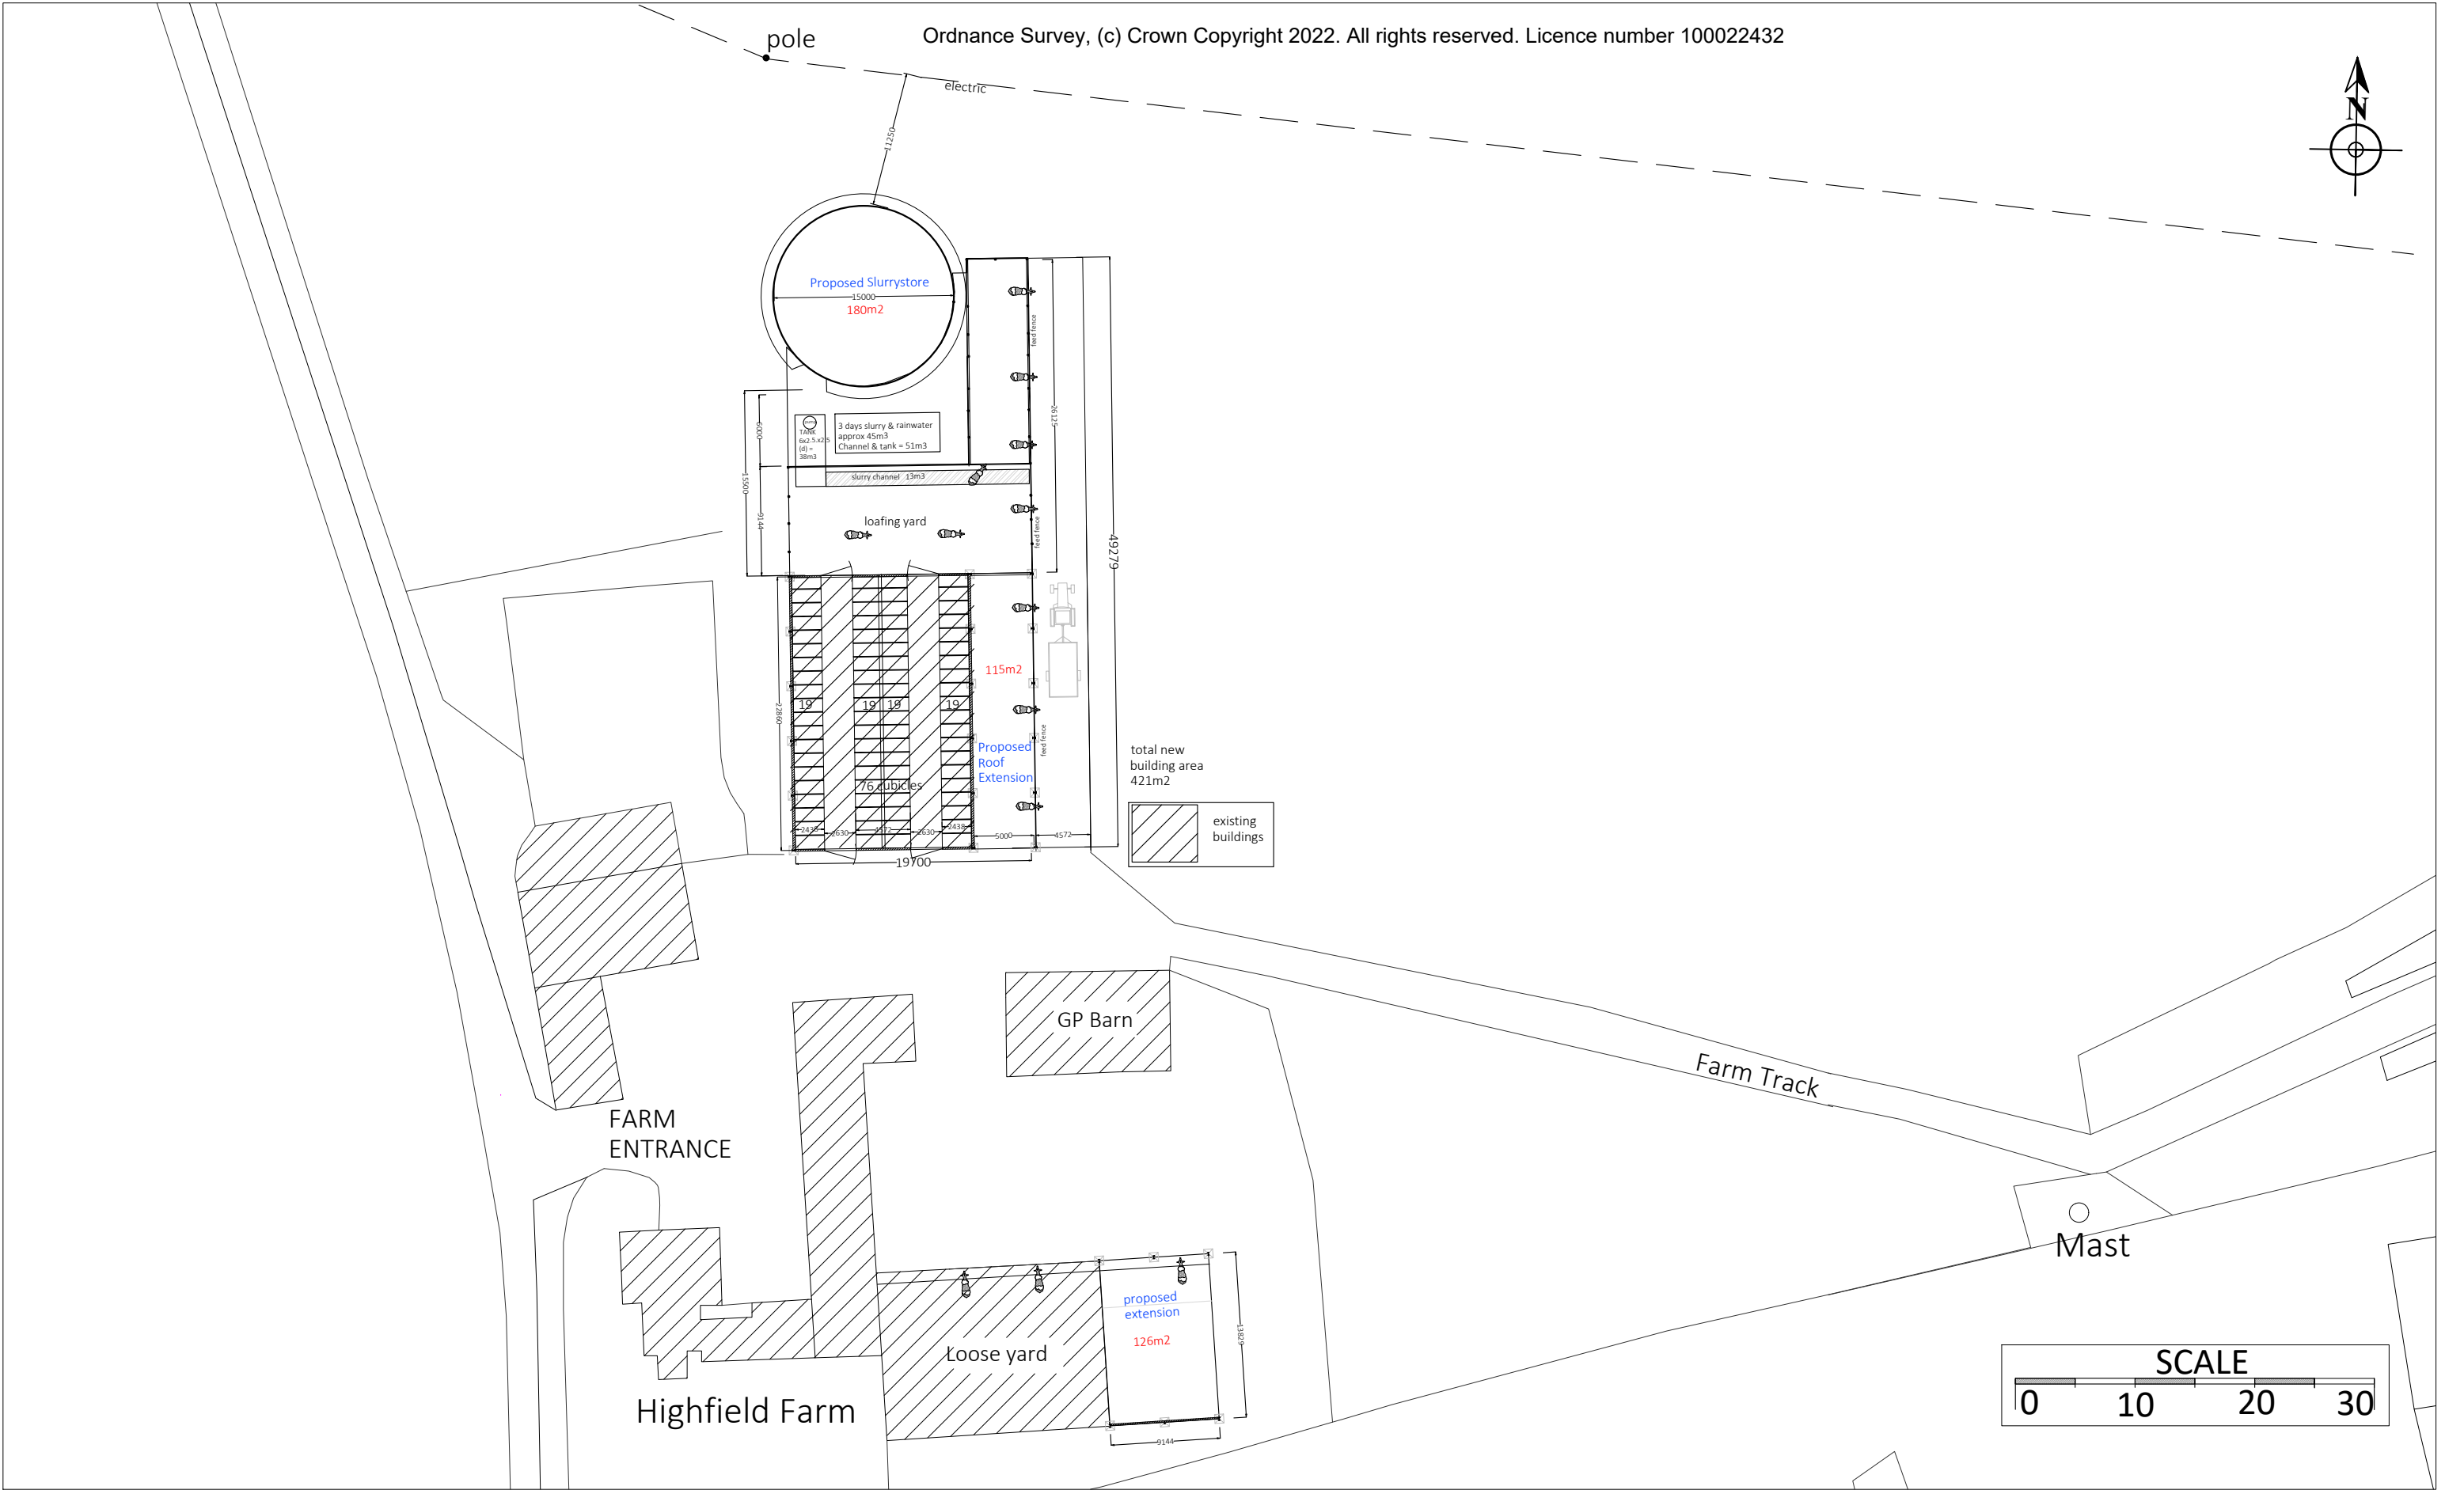

COPYRIGHT
This drawing is the property of P&L
AGRICONSULTING LTD
Information is protected by Copyright.
Copying or any form of reproduction is
not permitted without permission from
P&L AgriConsulting Ltd.

PLEASE NOTE

Will Phillips
P&L AgriConsulting Ltd
Fields Farm
Alkington
Whitchurch SY13 3NH
07939 474838
w.phillips@pl-agriconsulting.co.uk

Slurry Tower & Shed Extension for
Feed Area & Extension to Loose Yard

Drawing 3

Date 10th May 2022

Scale 1: 500

PROPOSED SITE PLAN

Messrs Jones
Highfield Farm
Green Lane, Halton,
WREXHAM, LL14 5NR

