
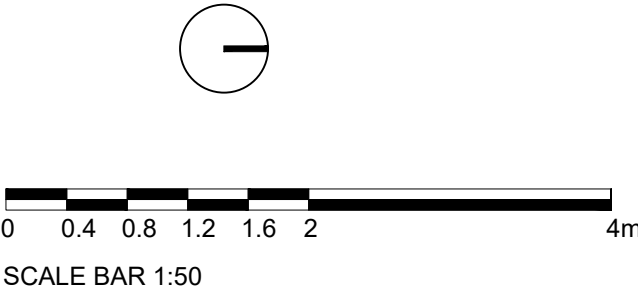


REV	DESCRIPTION	DATE	DRAWN
A	CHANGES MADE TO MEET CLIENT'S SPEC	09.03.22	KB

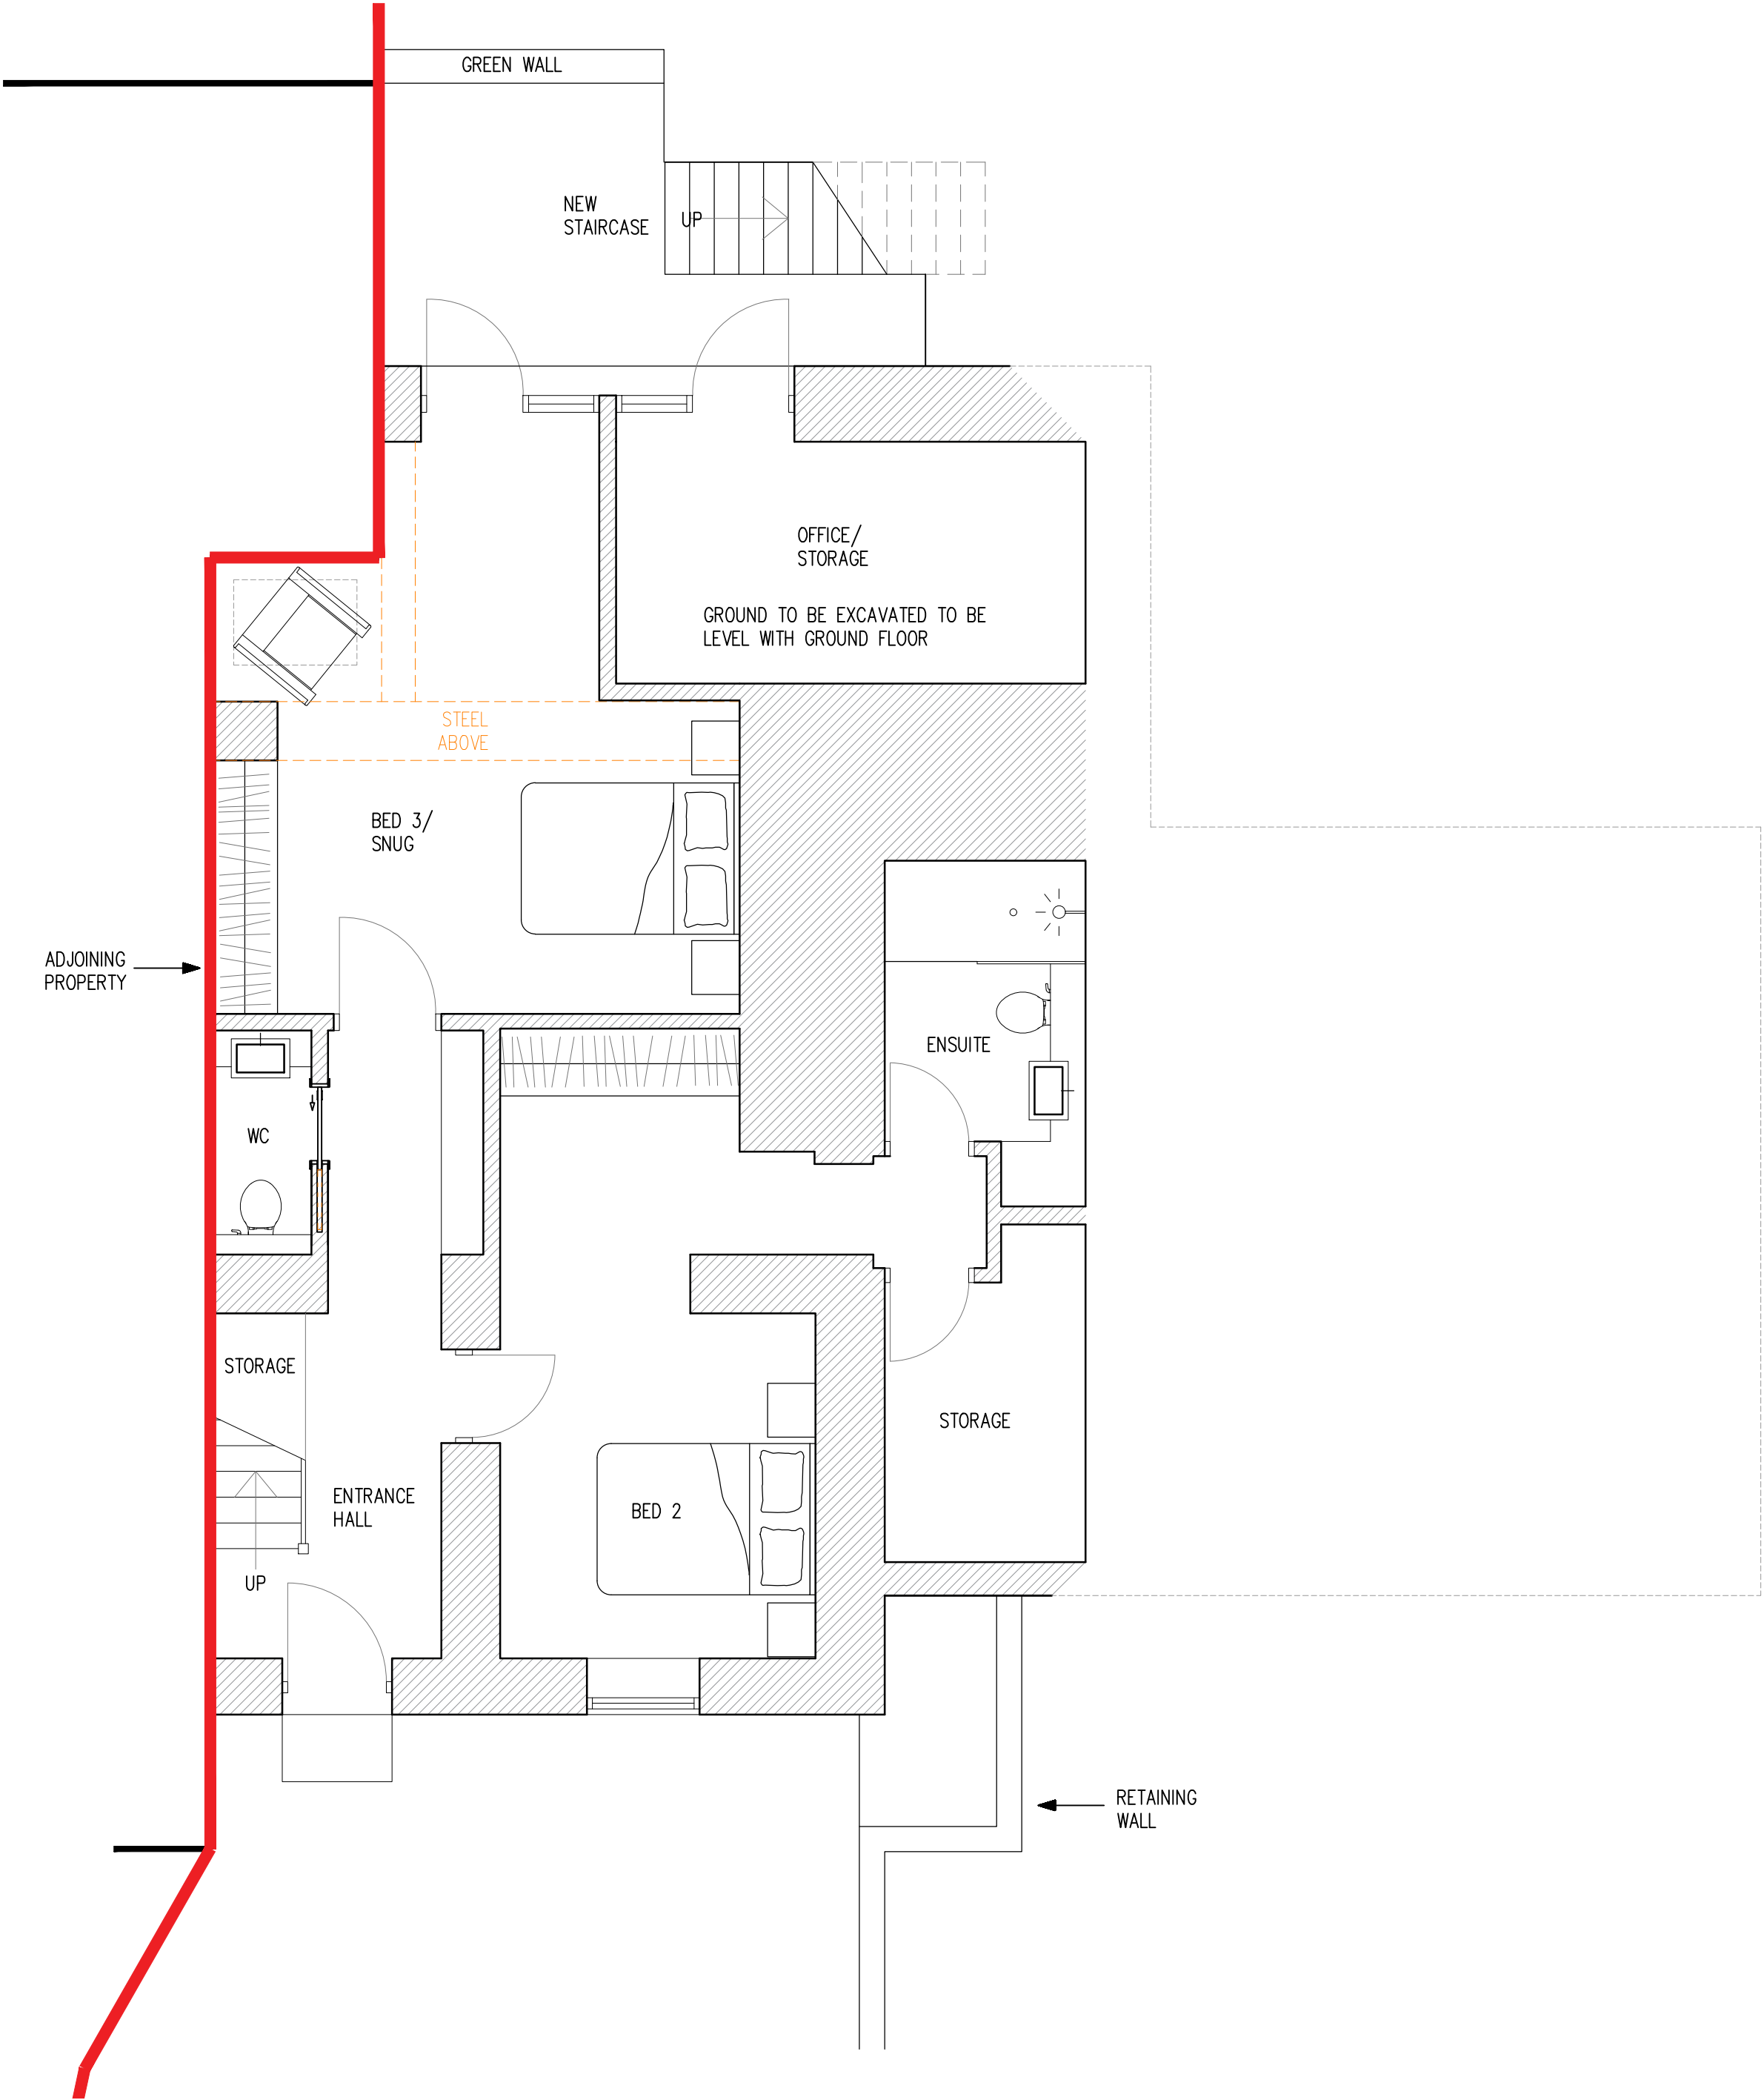

THE COACH HOUSE, VRON FARM
WREXHAM, LL11 5TW

JEREMY & JACQUI BASSETT

PROPOSED GROUND FLOOR PLAN

Group D Architects Ltd
4 St Paul's Sq
Liverpool
L3 9SJ
T: 0151 542 5027

DWG: 22005 (PL) 100
DATE: 21.02.22
SCALE: 1:50 @ A2 DRAWN: KB