



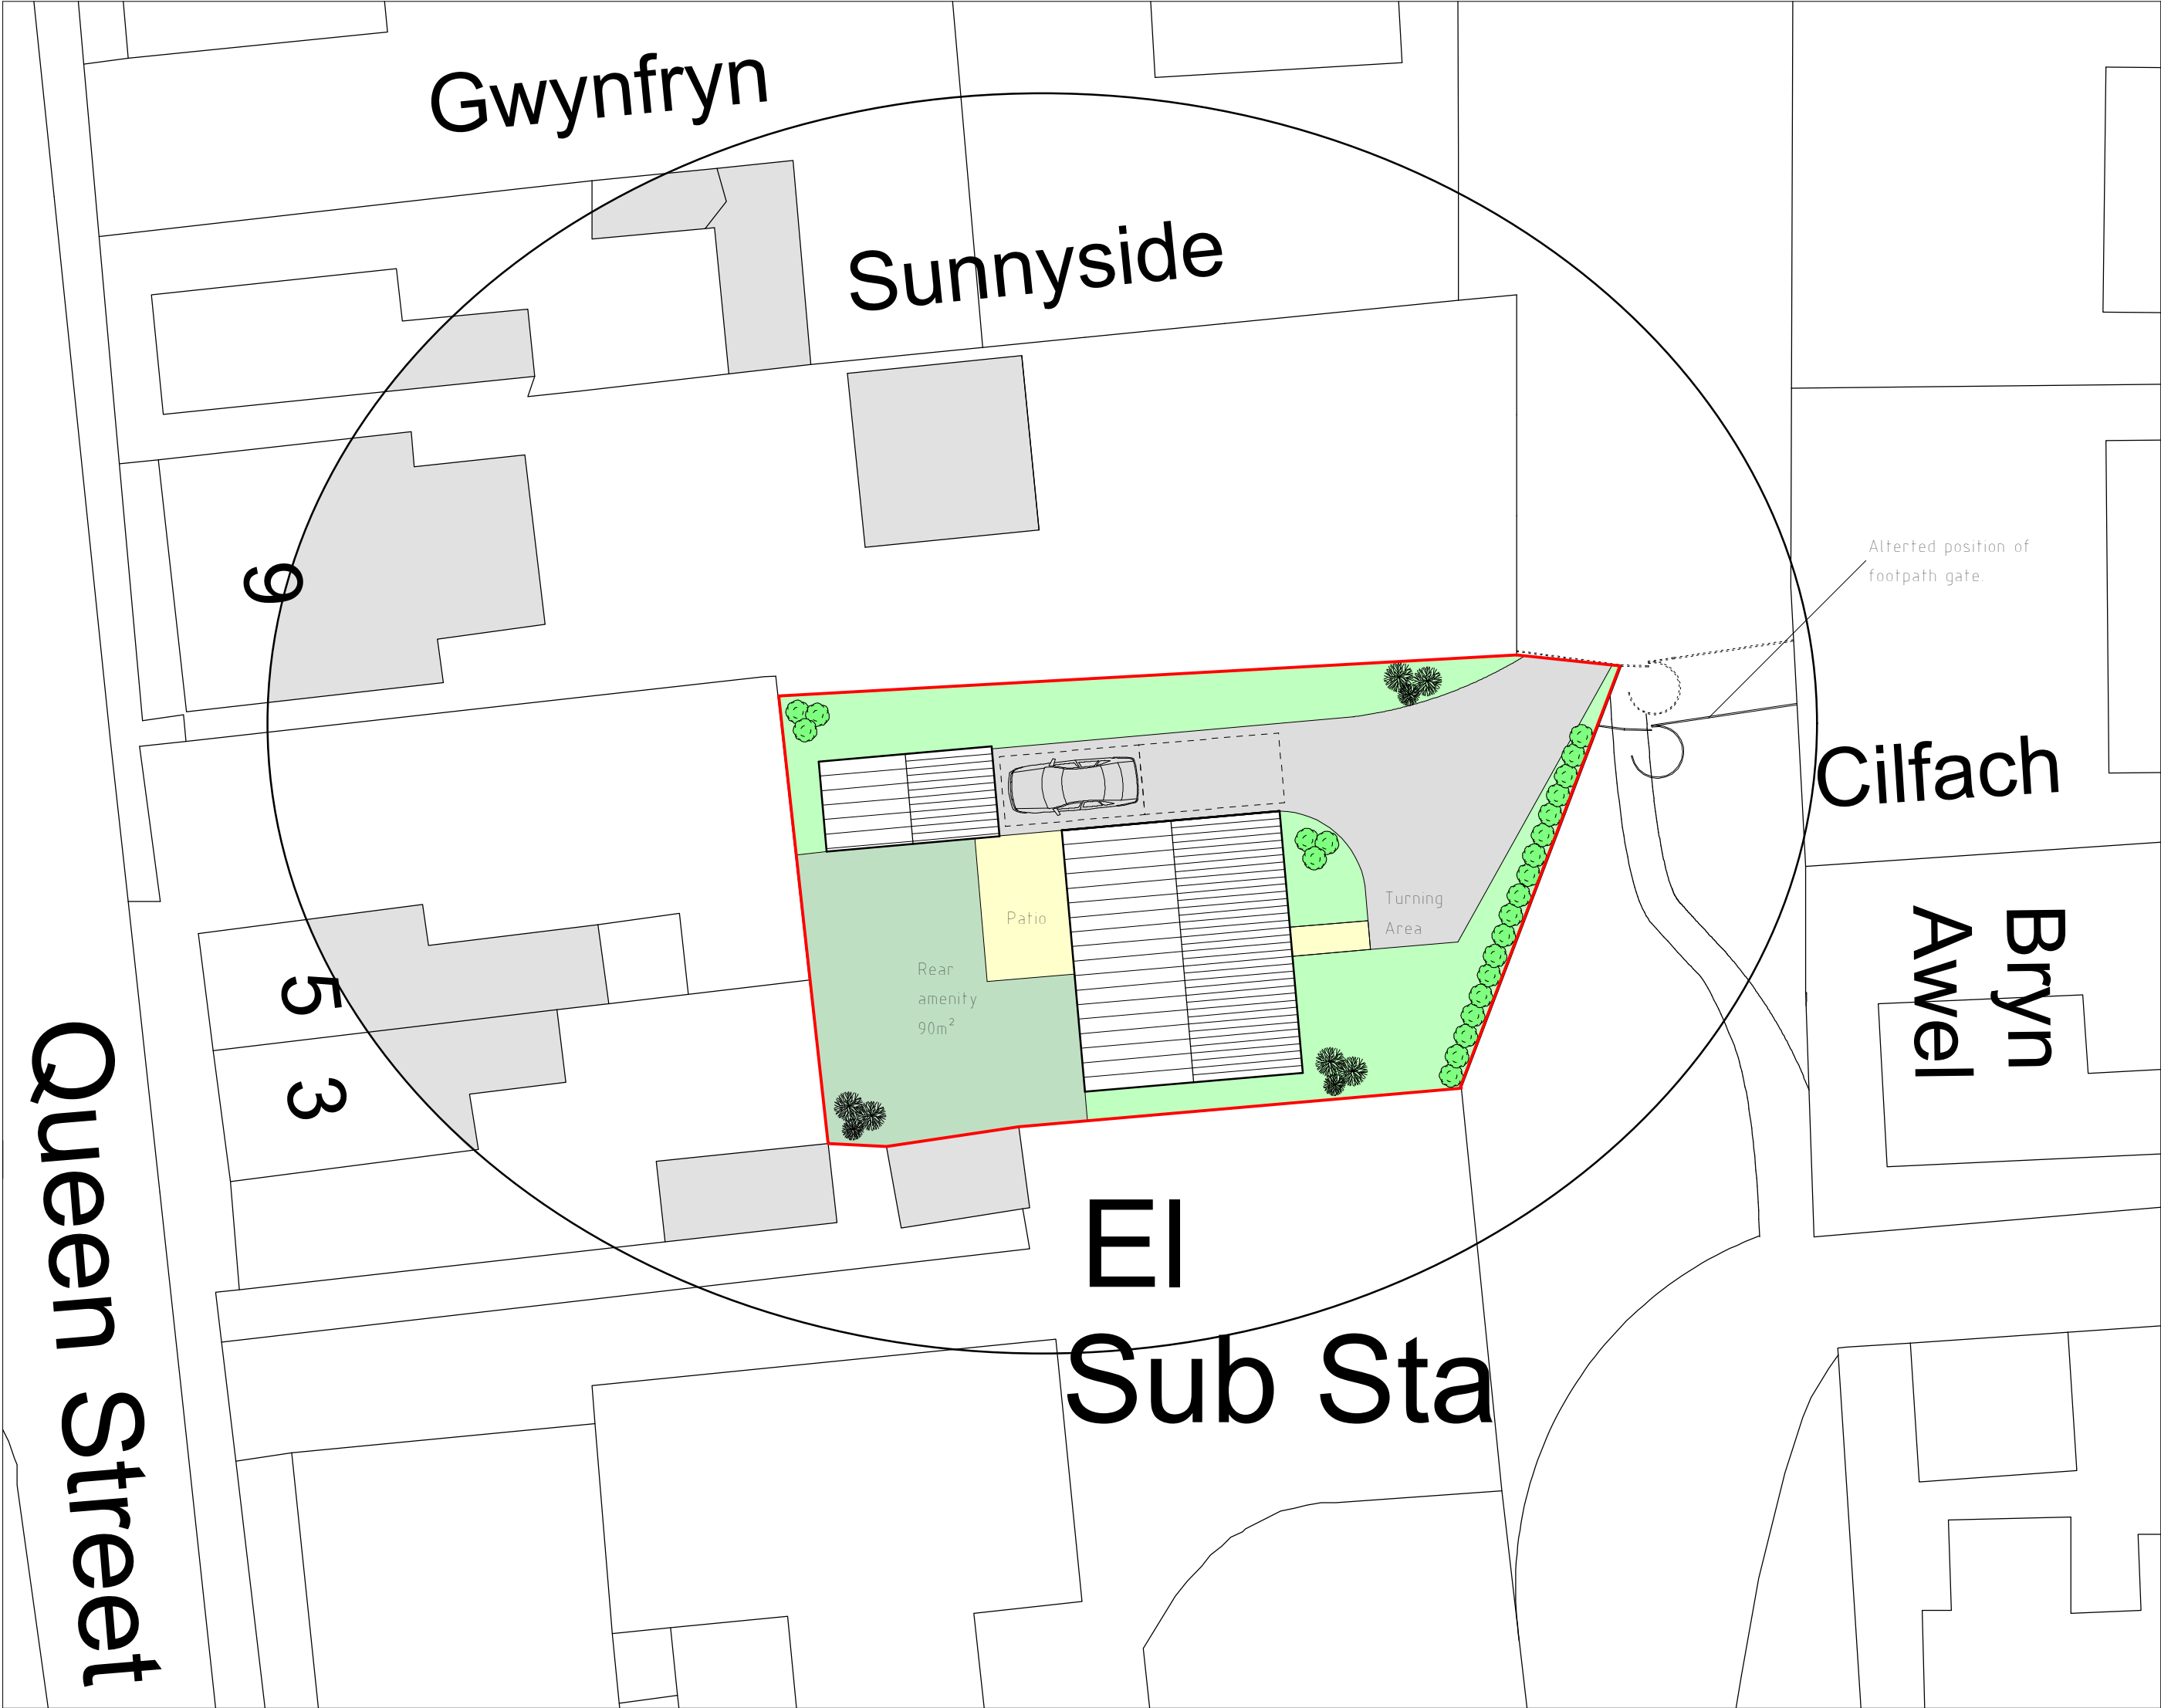

Site Plan 1:200

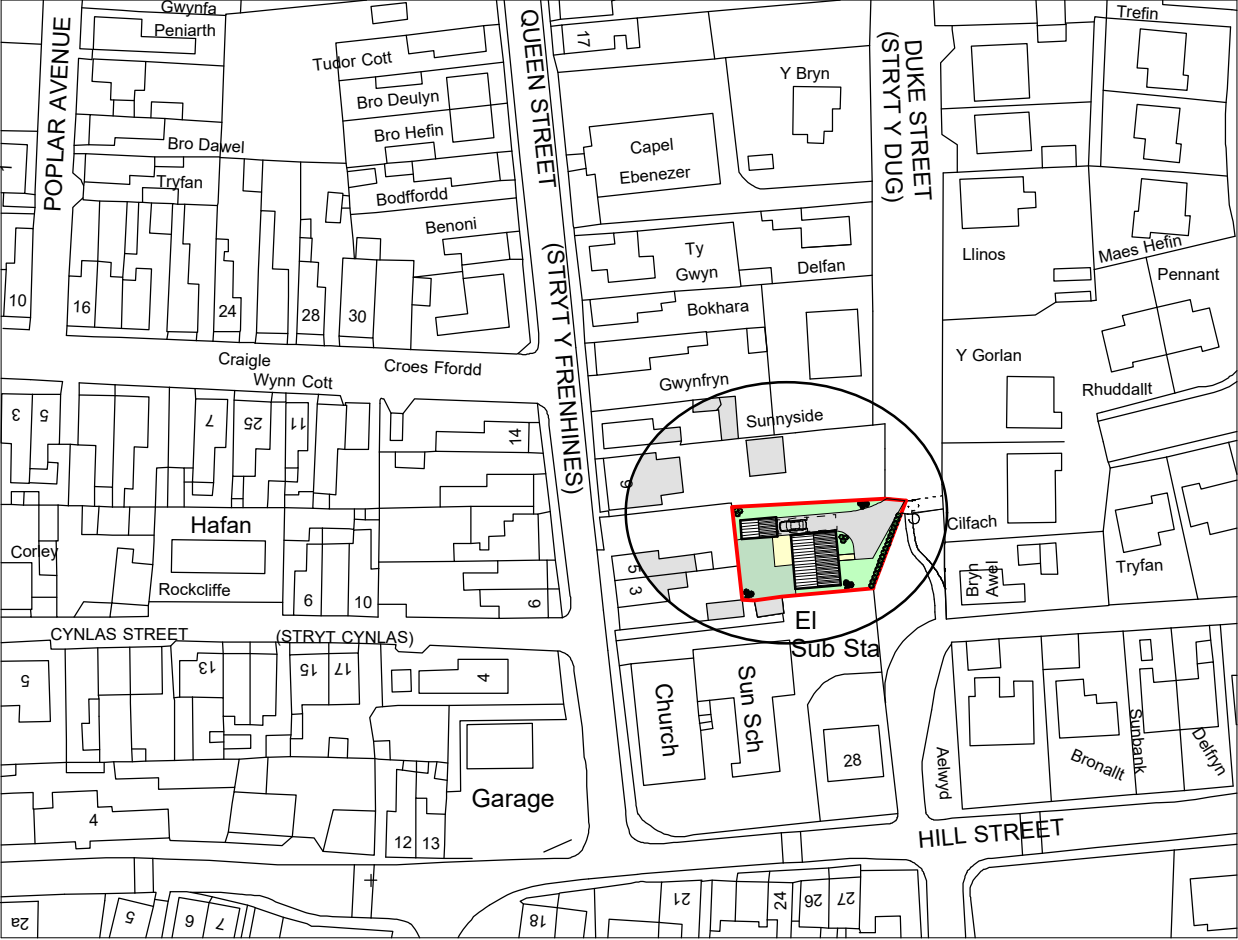

Location Plan 1:1250

Building Parameter	Minimum (mm)	Maximum (mm)
Width	6500	7500
Length	8000	9000
Height	7395	7895

Rev	Date	Detail	Initial

Project:
Proposed residential development on land to the rear of Isfryn, Queen Street, Rhos, Wrexham. LL14 1TB


Title: Planning: Site & Location Plan	Scale: (A2) 1:200 & 1:1250
---	----------------------------------

Drawn By: S.Hatherall	Date: Feb 2022
--------------------------	-------------------

Drawing No: G085/002	Sheet: 1 of 1
-------------------------	------------------

blueprint
architectural services

LABC partner
Office 3K4,
Redwither Business Tower,
Wrexham. LL13 9XT
Tel: 01978 356500
www.blueprintarchitectural.com

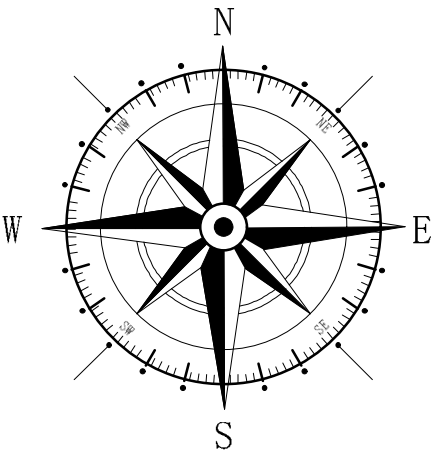

Key	
—	Application Site
	Surrounding Buildings