





Proposed East (Front) Elevation
1 : 50

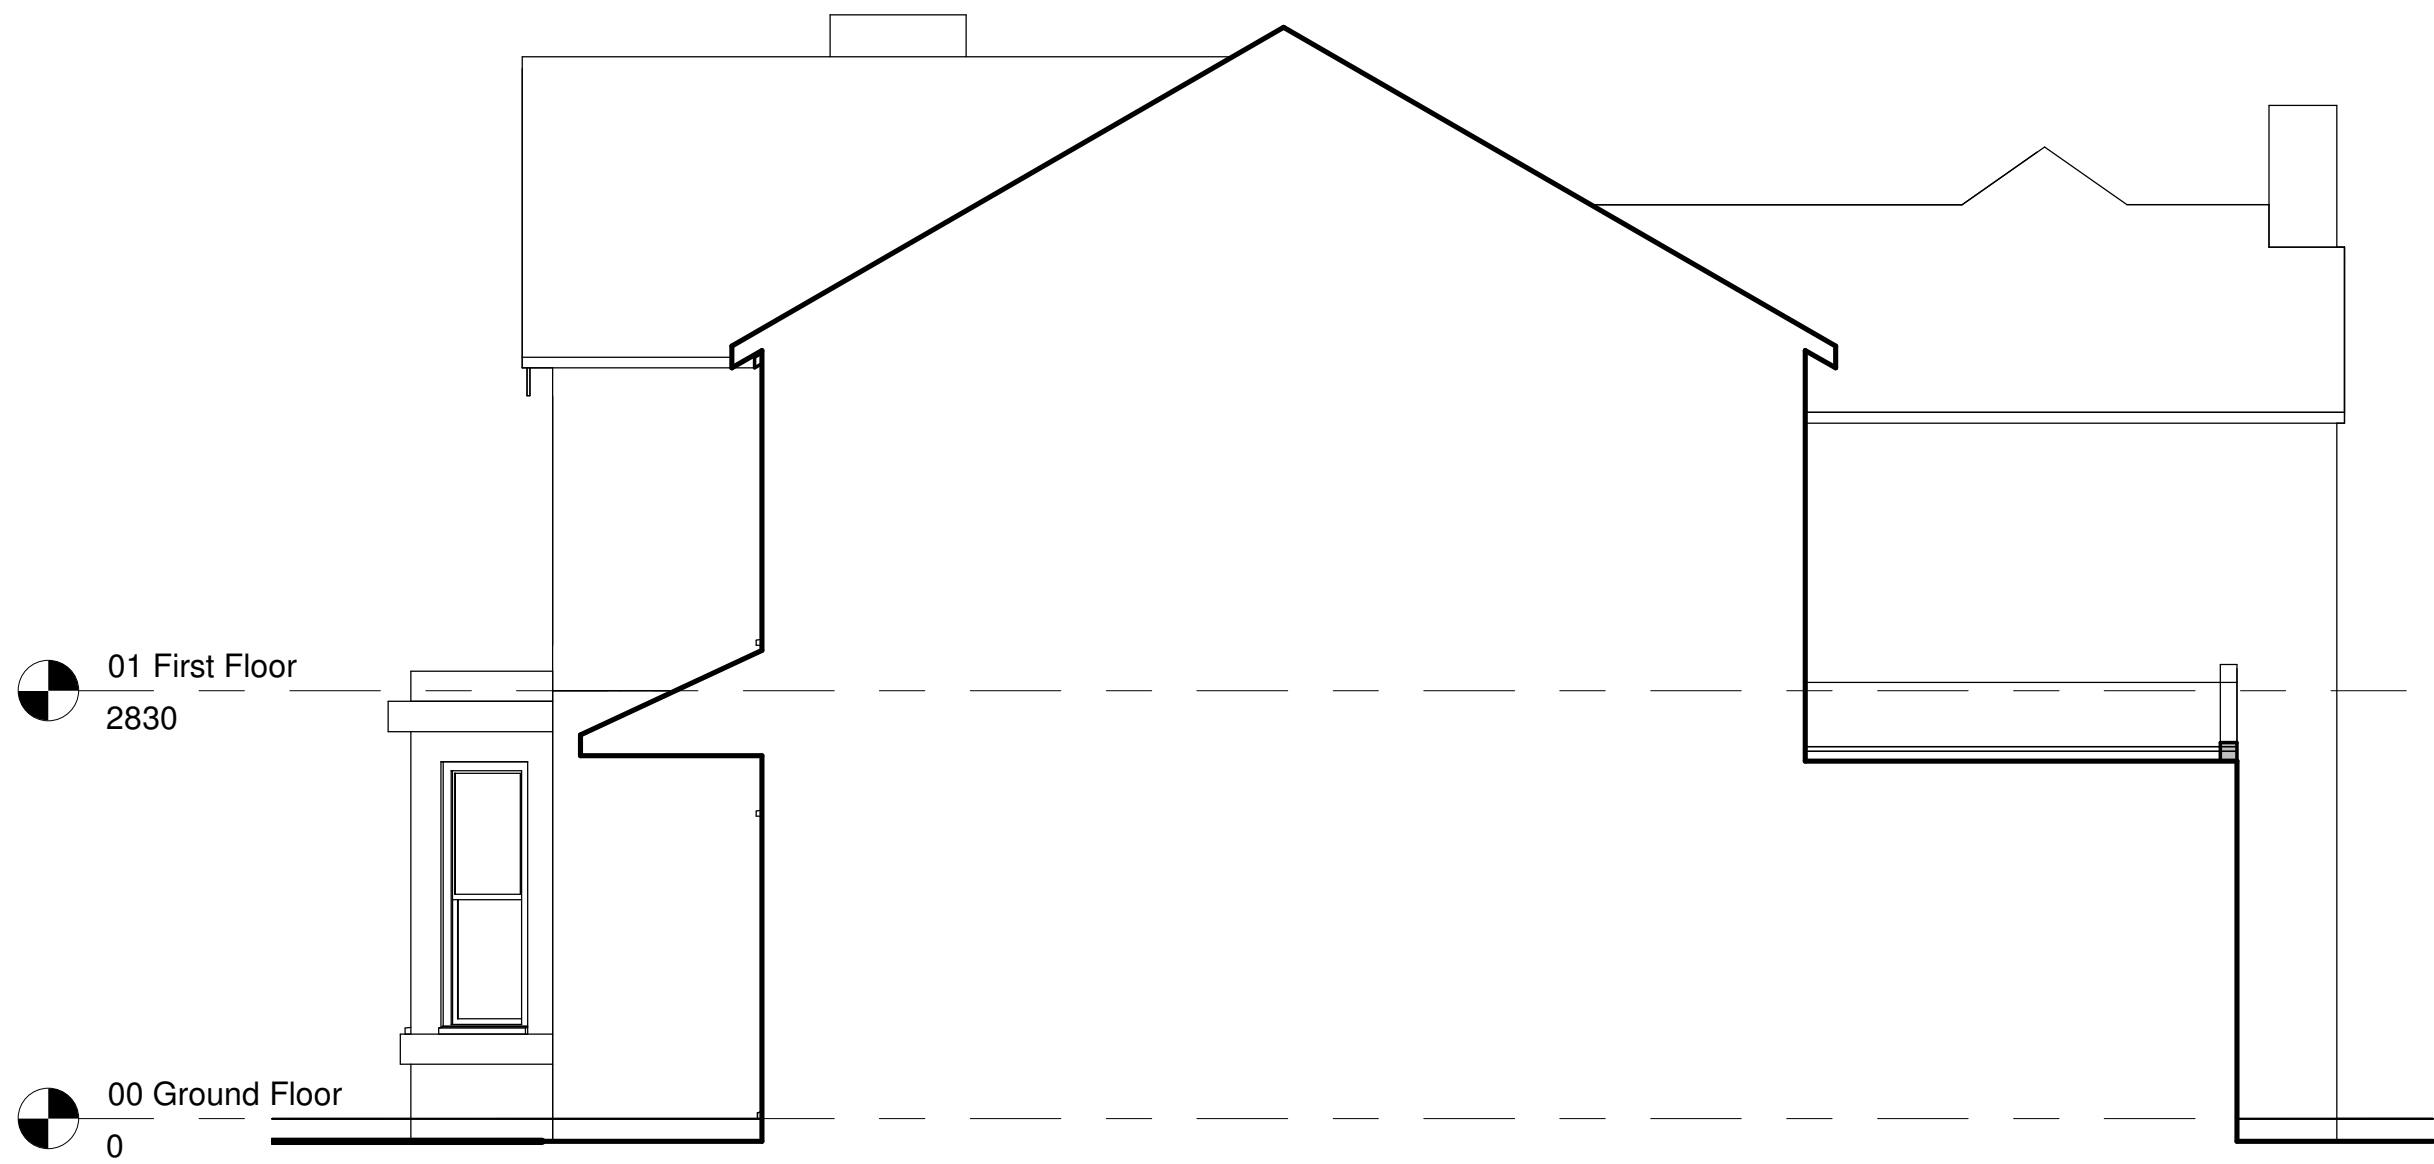

Proposed North Elevation
1 : 50

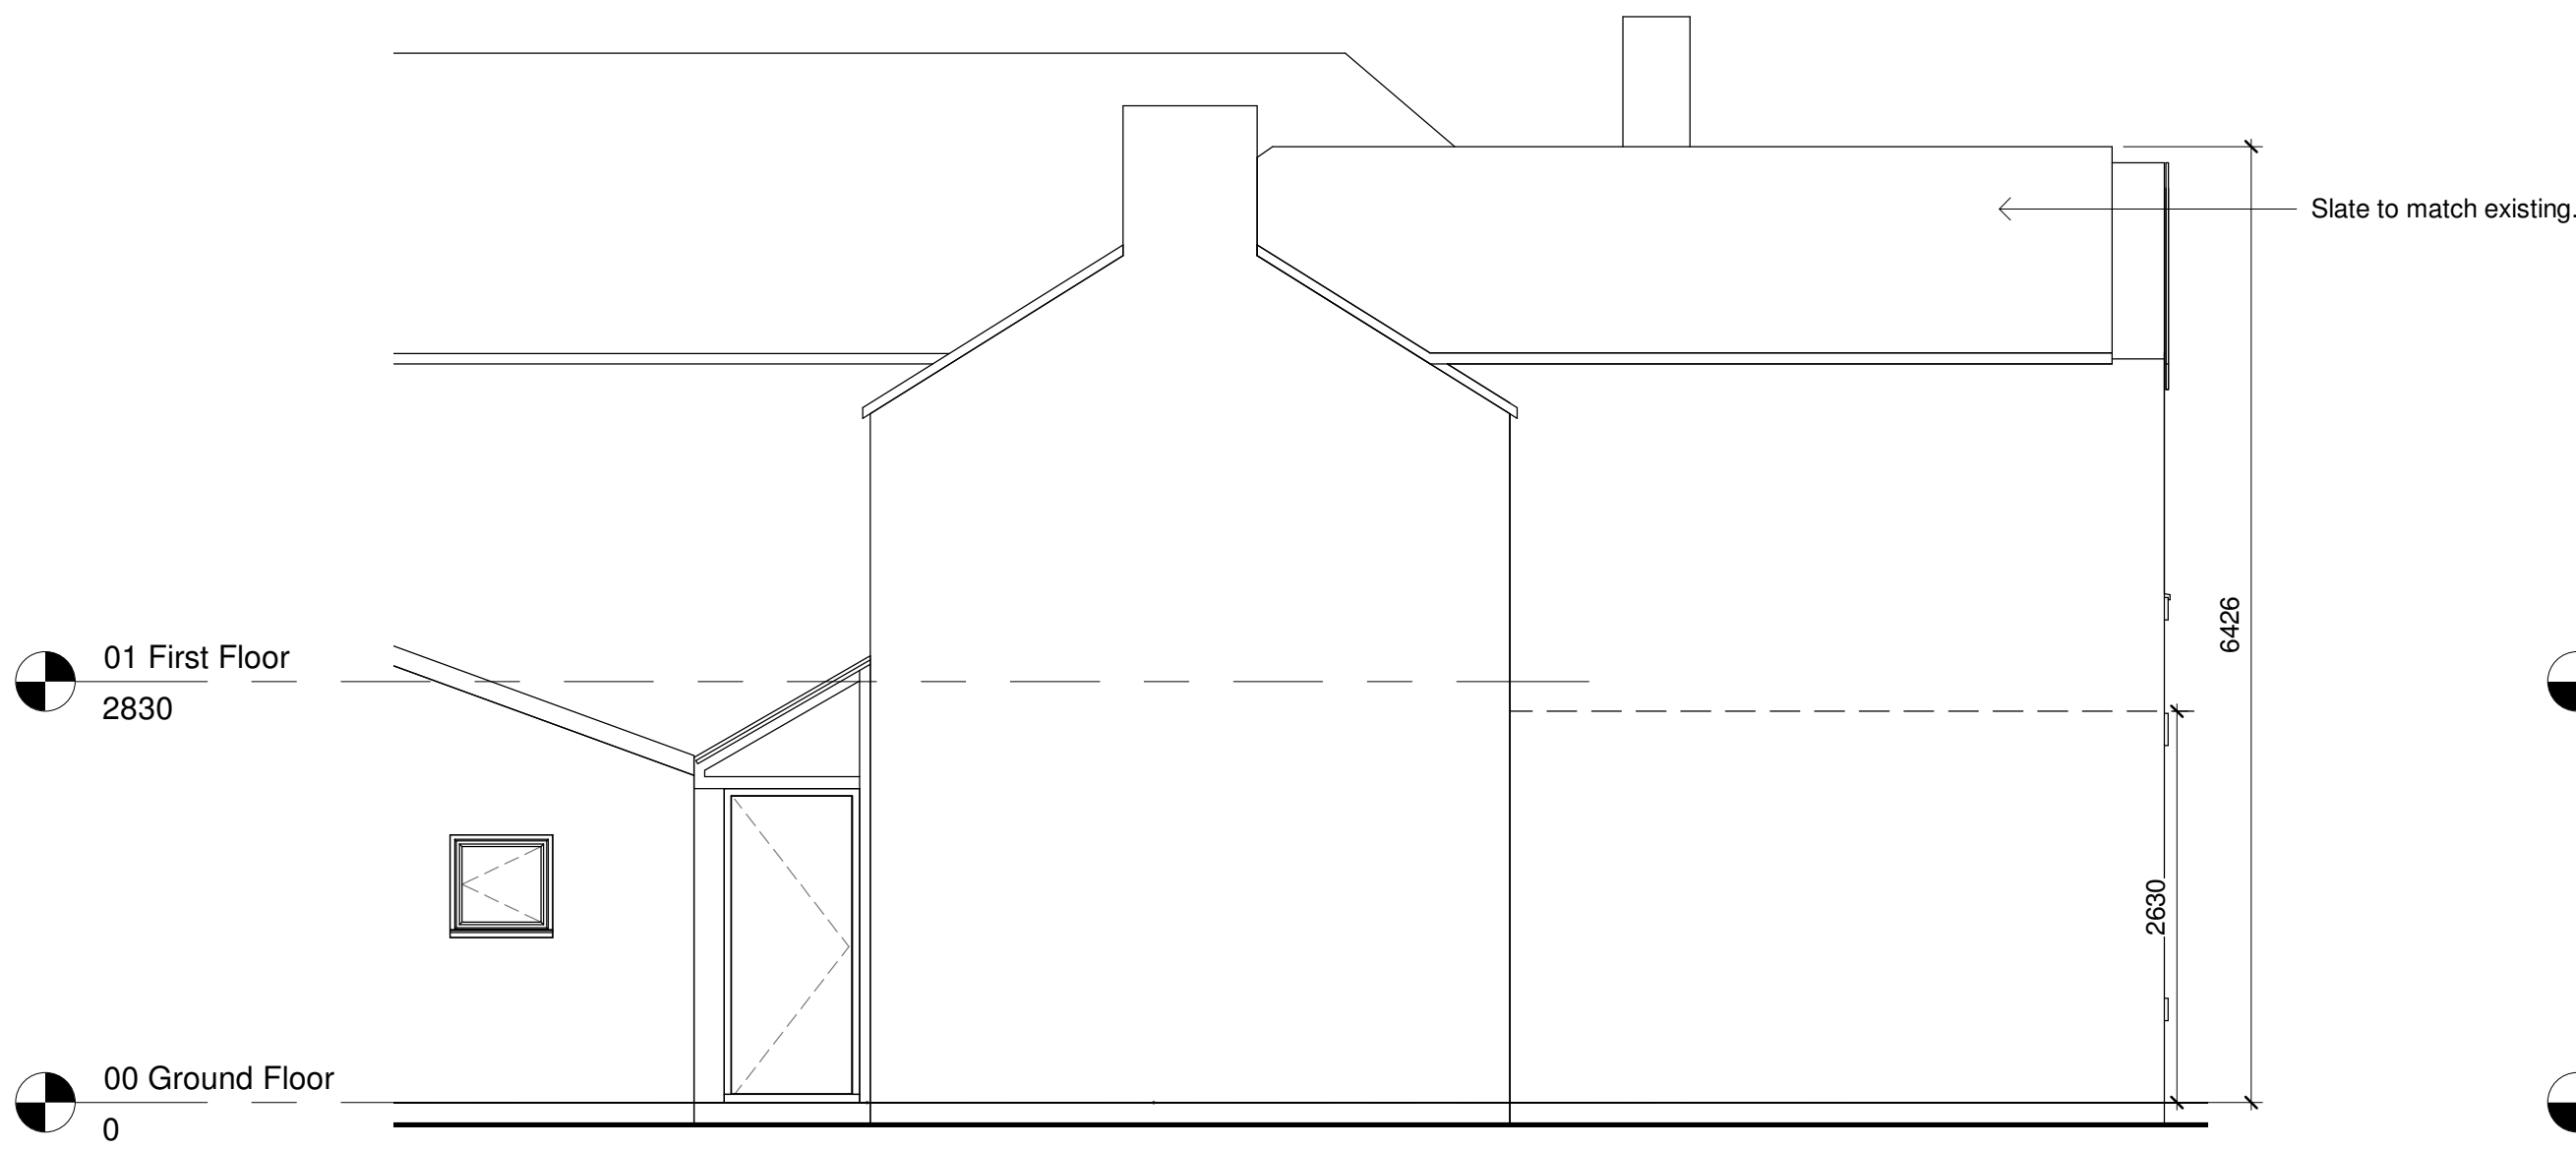

Proposed West Elevation
1 : 50



Proposed South Elevation
1 : 50



Project:	16 The Grange, Francis Road, Moss		
Title:	Proposed Elevations		
Scale @ A1:	1 : 50	Scale @ A3:	1:100
Author:	GE	Date:	07/04/22
Project Ref:	22-19	Drawing No:	A300
Rev:	A		