




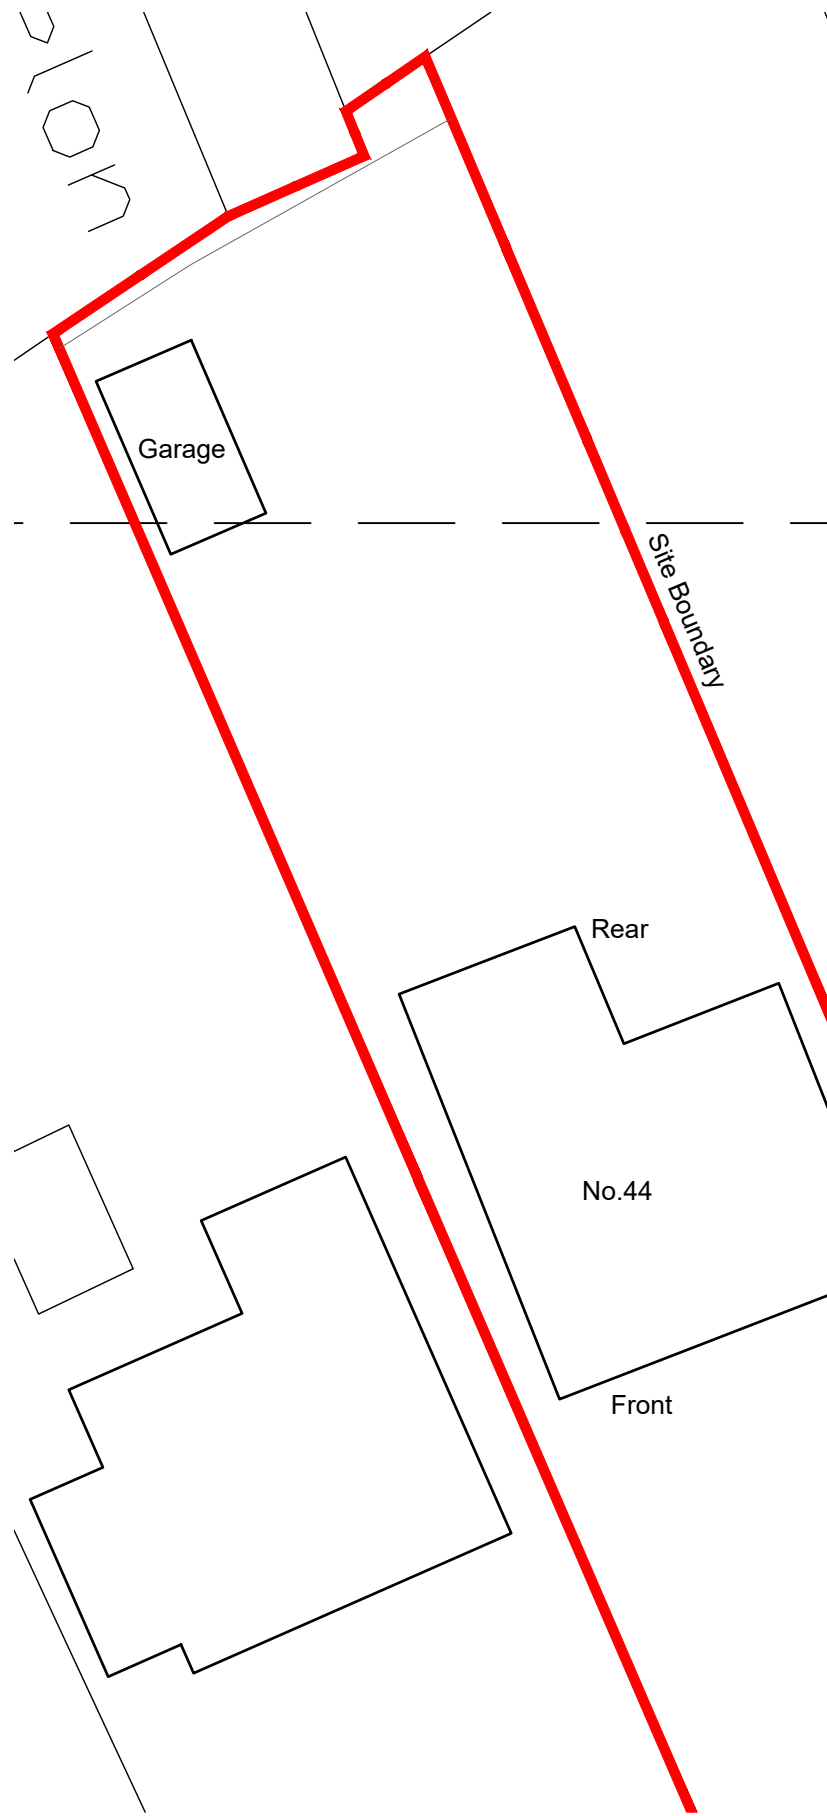



Existing Site plan 1:200

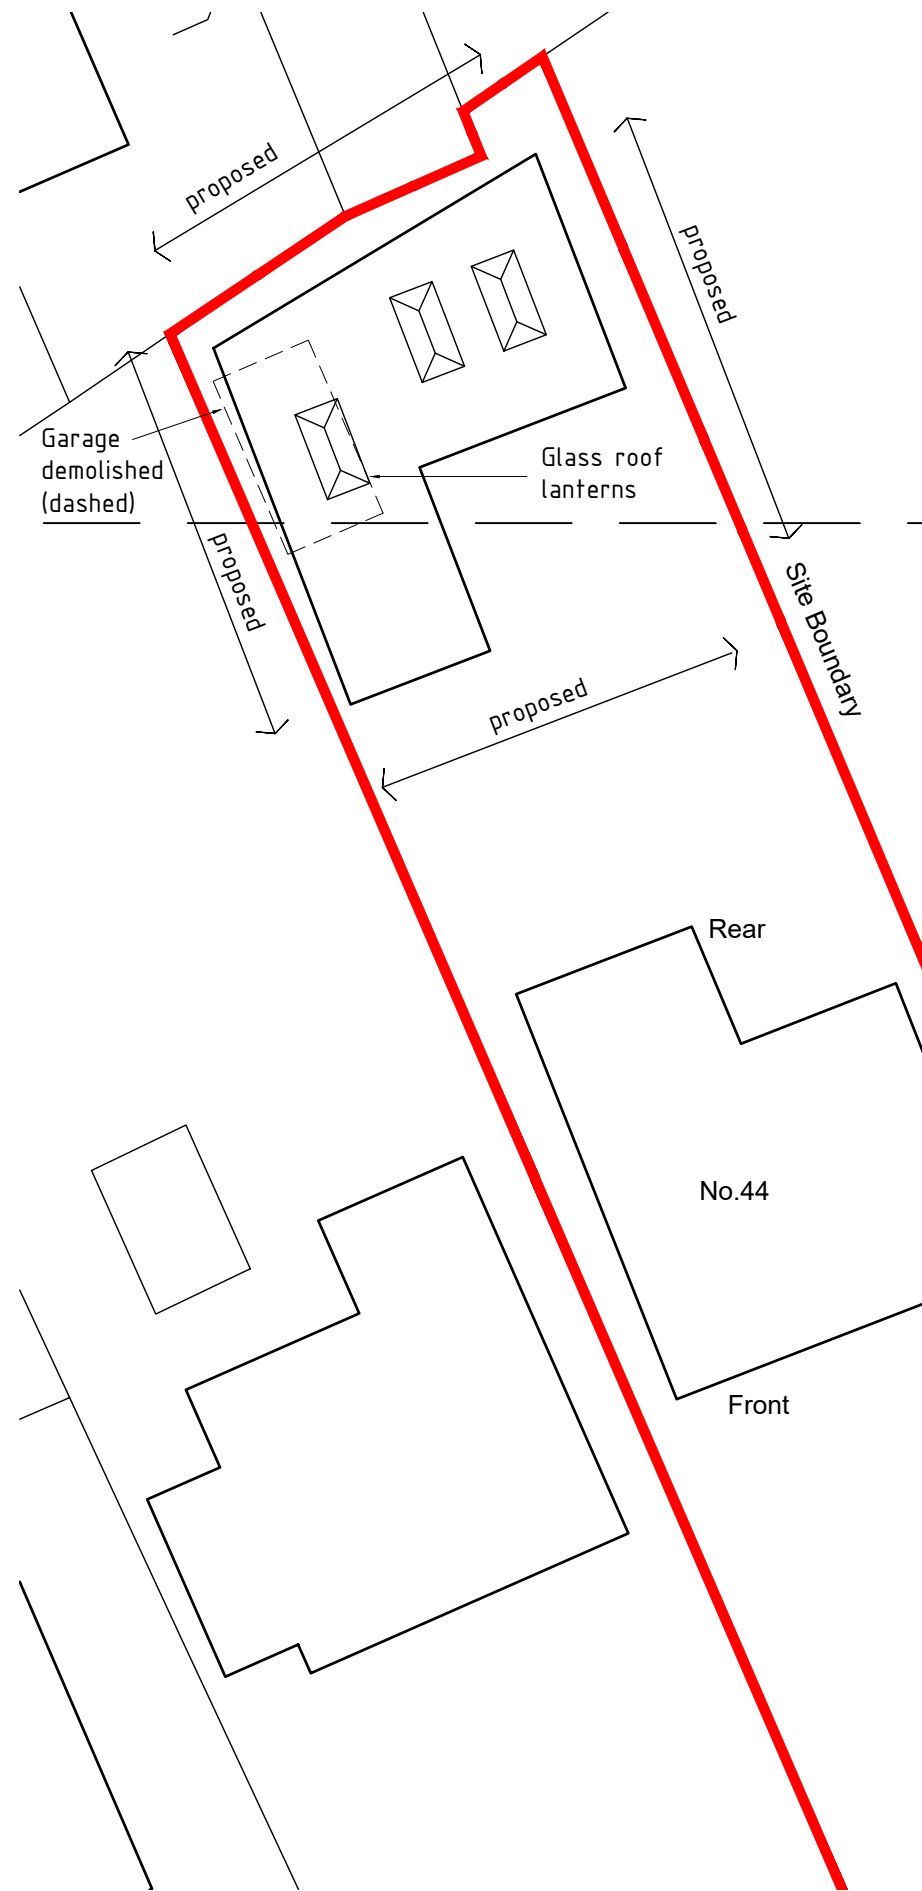

Proposed Site plan 1:200

 

Site location plan 1:1250

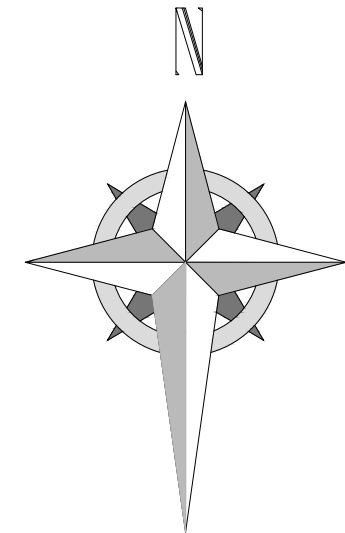 

HDS ARCHITECTURAL SERVICES

HDS Architectural Services, The Foundry,
15 Yorke Street, Wrexham
LL13 8LW
Tel (01978) 345250
www.hdsarchitectural.co.uk

Project; 40 Wrexham Road, Rhostyllen, Wrexham, LL14 4DH	
Title; Site location plan	Scale (A3); 1:200/1250
Dwg No; WR/PD/02	Date; 01.12.21
Revision; Rev-A Garage size amended 27.01.22	