


Elevation Reference Plan
1:200

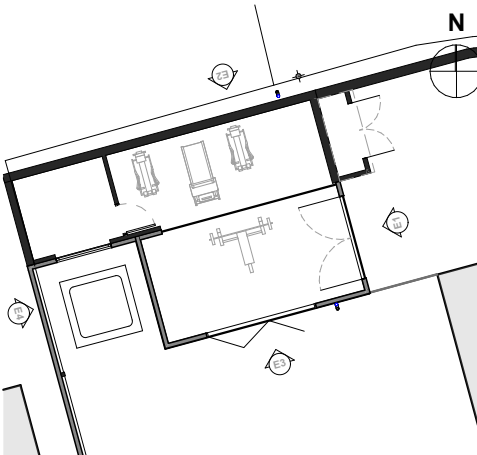

Rev.	-	Revision Description.
By.	-	
Chk.	-	

Scale.	1:50, 1:100, 1:200 @ A3	Drawn by.	KT
Date.	02.02.22	Chk.	JS


Project Title
7 Lindley Gardens

Client
Mr Philip Joseph



Drawing Title
Proposed Plans & Elevations

Project No.	Drawing No.	Rev.
BA3233	PL-004	


This drawing is the property of base Architecture & Design Ltd. It shall not be copied or scanned, in part or whole, without prior consent of base Architecture and Design. Do not scale this drawing.

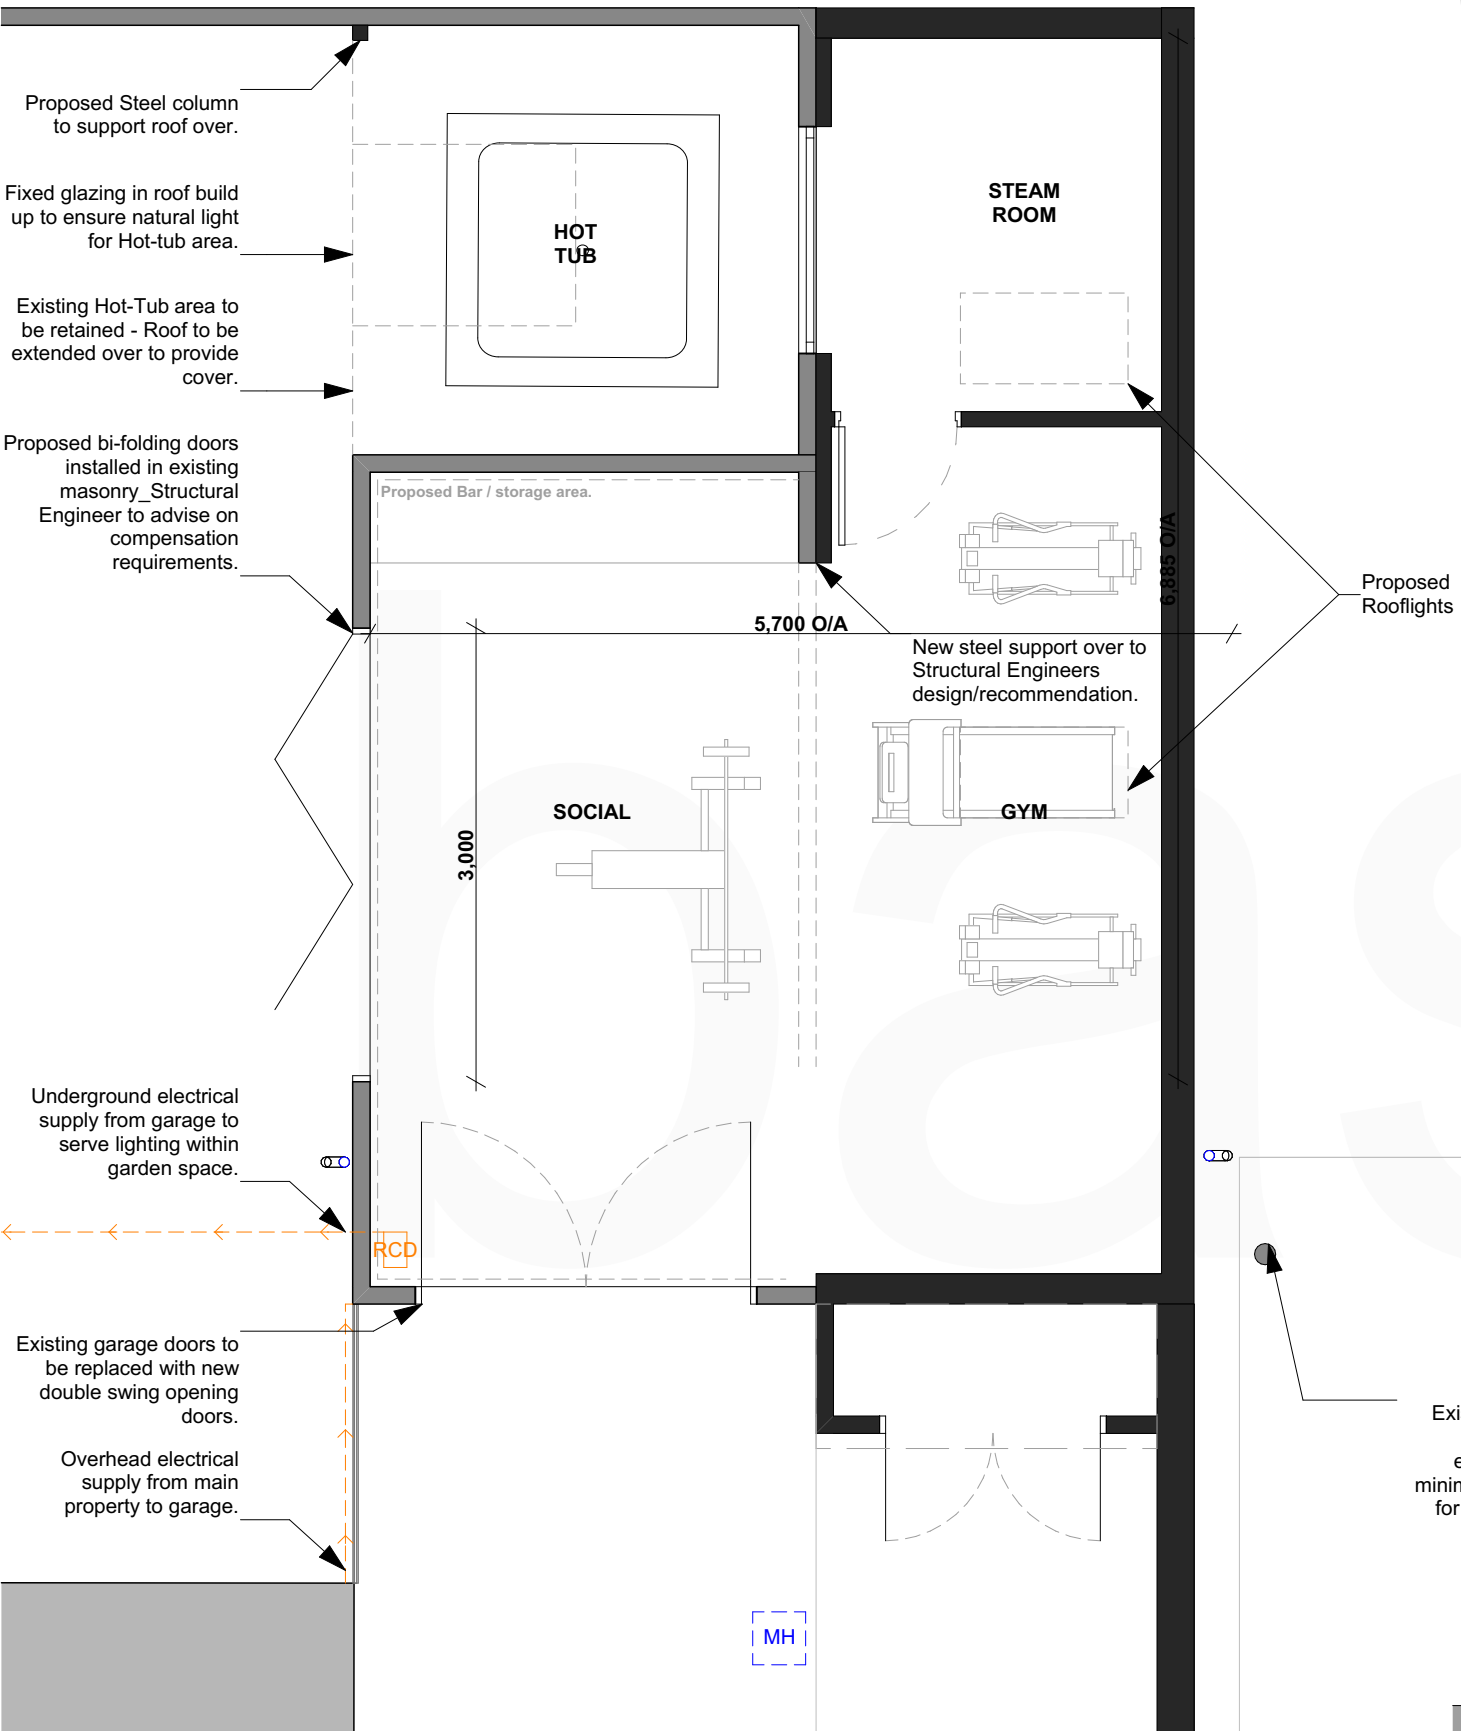


Proposed Ground Floor Plan
1:50

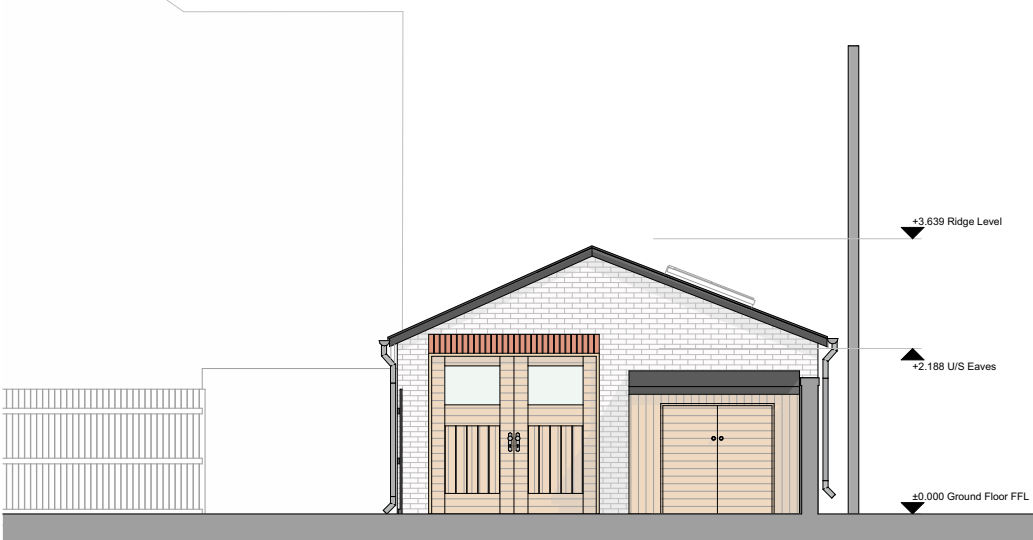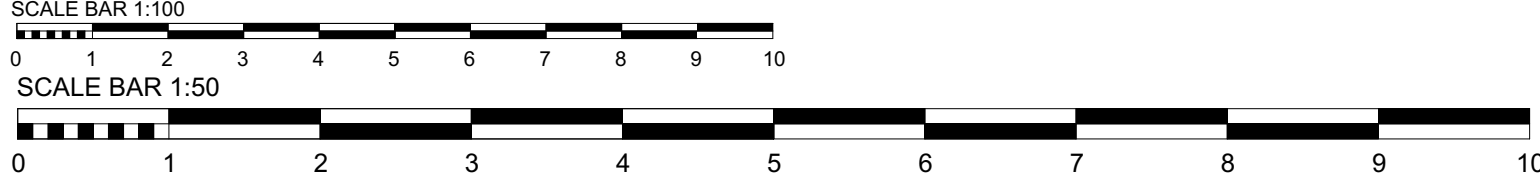

E1_Proposed north east elevation
1:100

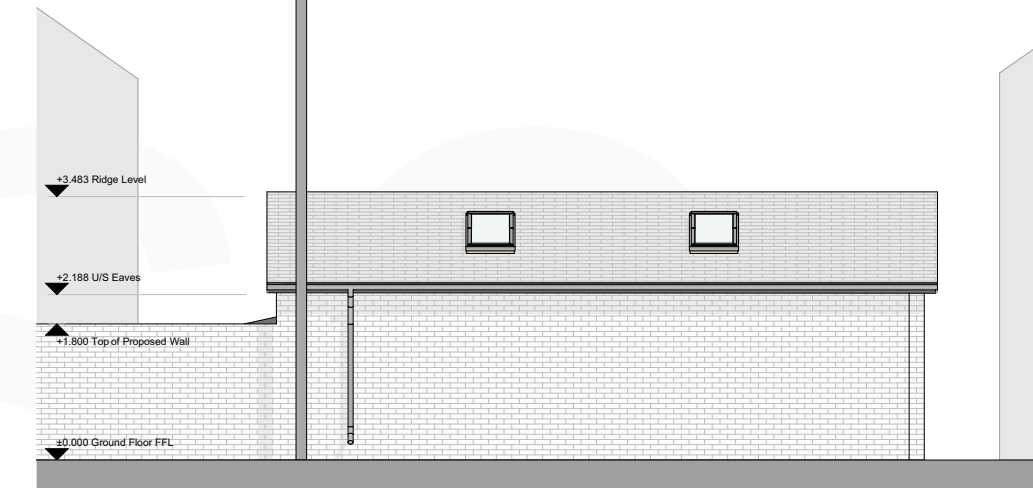

E2_Proposed north west elevation
1:100

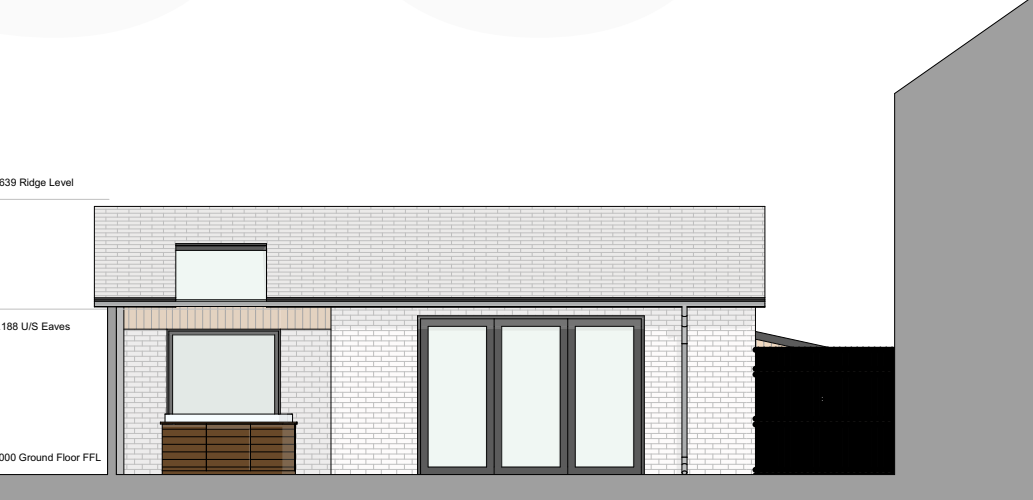

E3_Proposed south east elevation
1:100