



Construction (Design and Management) Regulations
Design risk assessments are carried out throughout the design stage of this project in accordance with company procedures and manuals. Where reasonably possible all areas of risk applicable to design and end use of the construction have been identified and then eliminated, mitigated or recorded as a residual risk. Note that general risks of which a competent designer or contractor should be aware are not included. This drawing is to be read in conjunction with the Pre-construction Information and all related documents prepared in accordance with the current Construction (Design and Management) Regulations 2015 and all applicable Health and Safety legislation as currently amended.

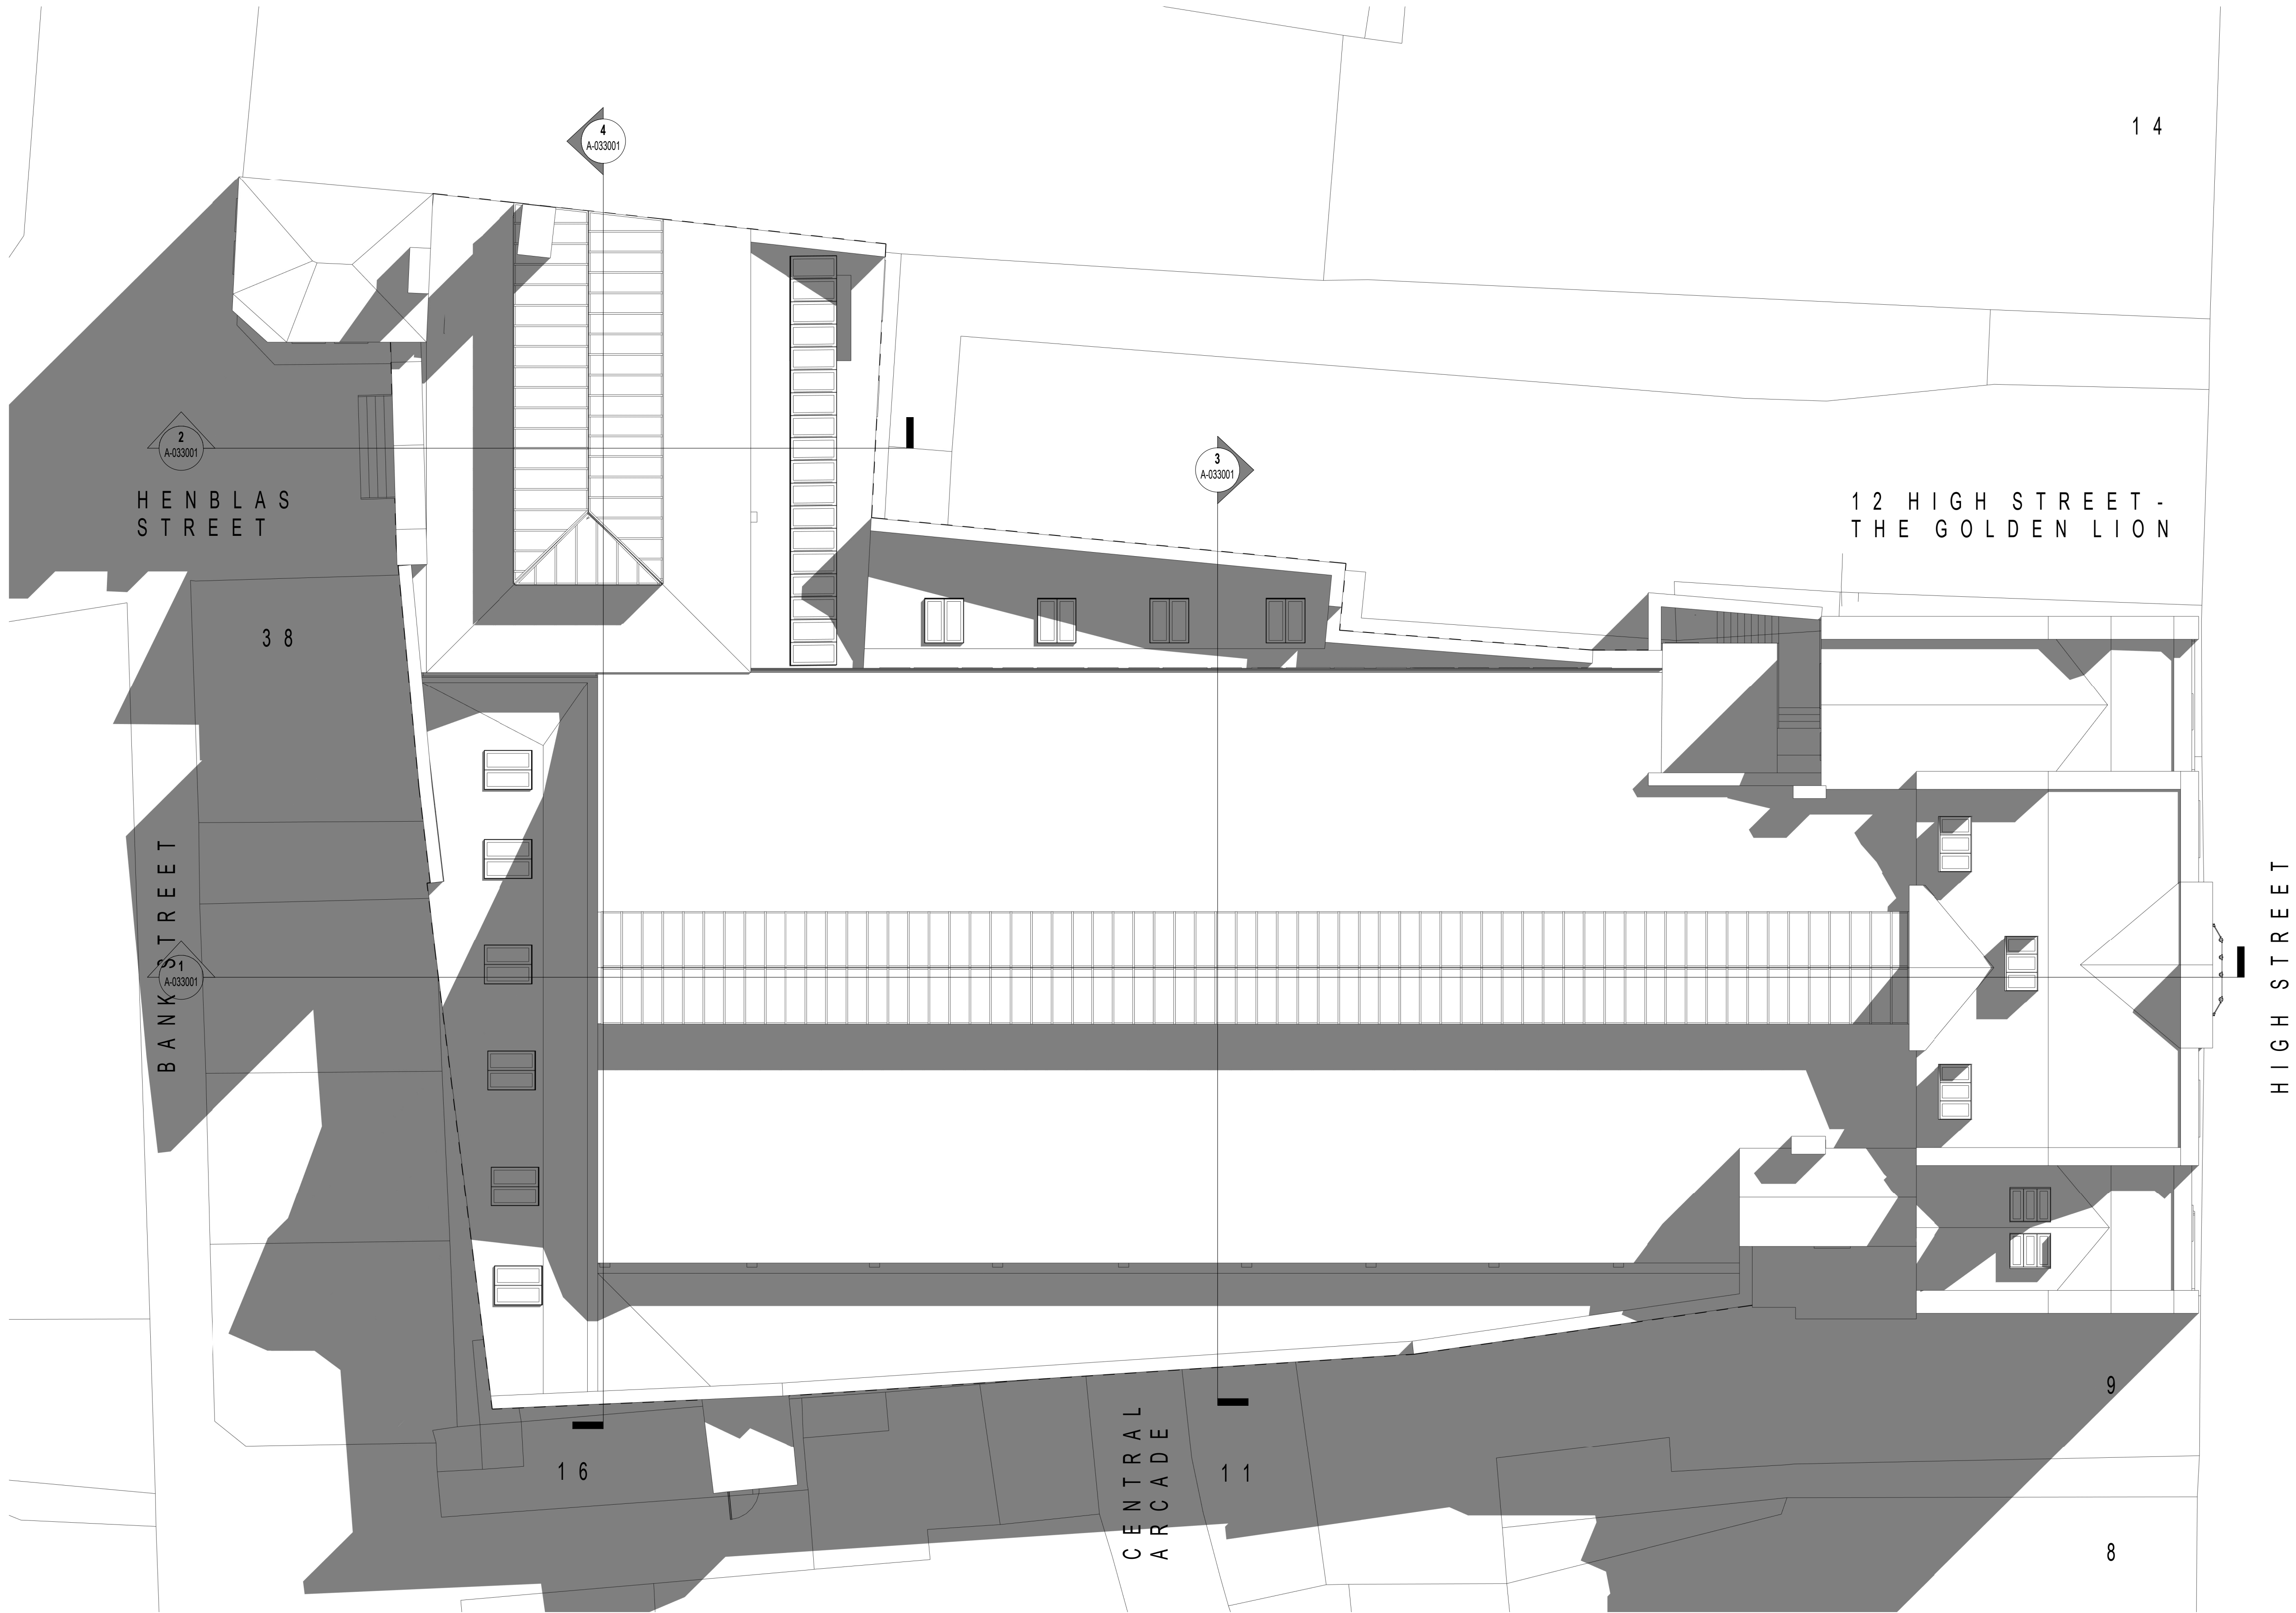

P2	Stage 4 Development	24/05/2022
P1	Updated Stage 3 Issue 1 CB CB CB	14/12/2021
P0	Initial Stage 3 Issue 1 CB CB CB	25/11/2021
REV.	DESCRIPTION DRAWN BY CHECKED BY APPROVED BY	DATE
RIBA PLAN OF WORK 2013 WORKSTAGE	LEVEL OF MODEL DEFINITION (LoD)	
Stage 3 - Spatial Coordination	LoD 2 - Conceptual Model	
PURPOSE OF ISSUE - SUITABLE FOR ...	BS1192 STATUS	
Information	Status S2 - Information	

 

lawray architects
penseiri

CARDIFF 029 2052 8140
LONDON 0207 138 3560
WREXHAM 01978 357 887

www.lawray.co.uk

CLIENT

WCBC

PROJECT TITLE

Wrexham Butchers Market

DRAWING TITLE

Existing Roof Plan

PROJECT No

19556

SCALE @ A1

As indicated

DRAWING No

19556

REVISION

1

2

