


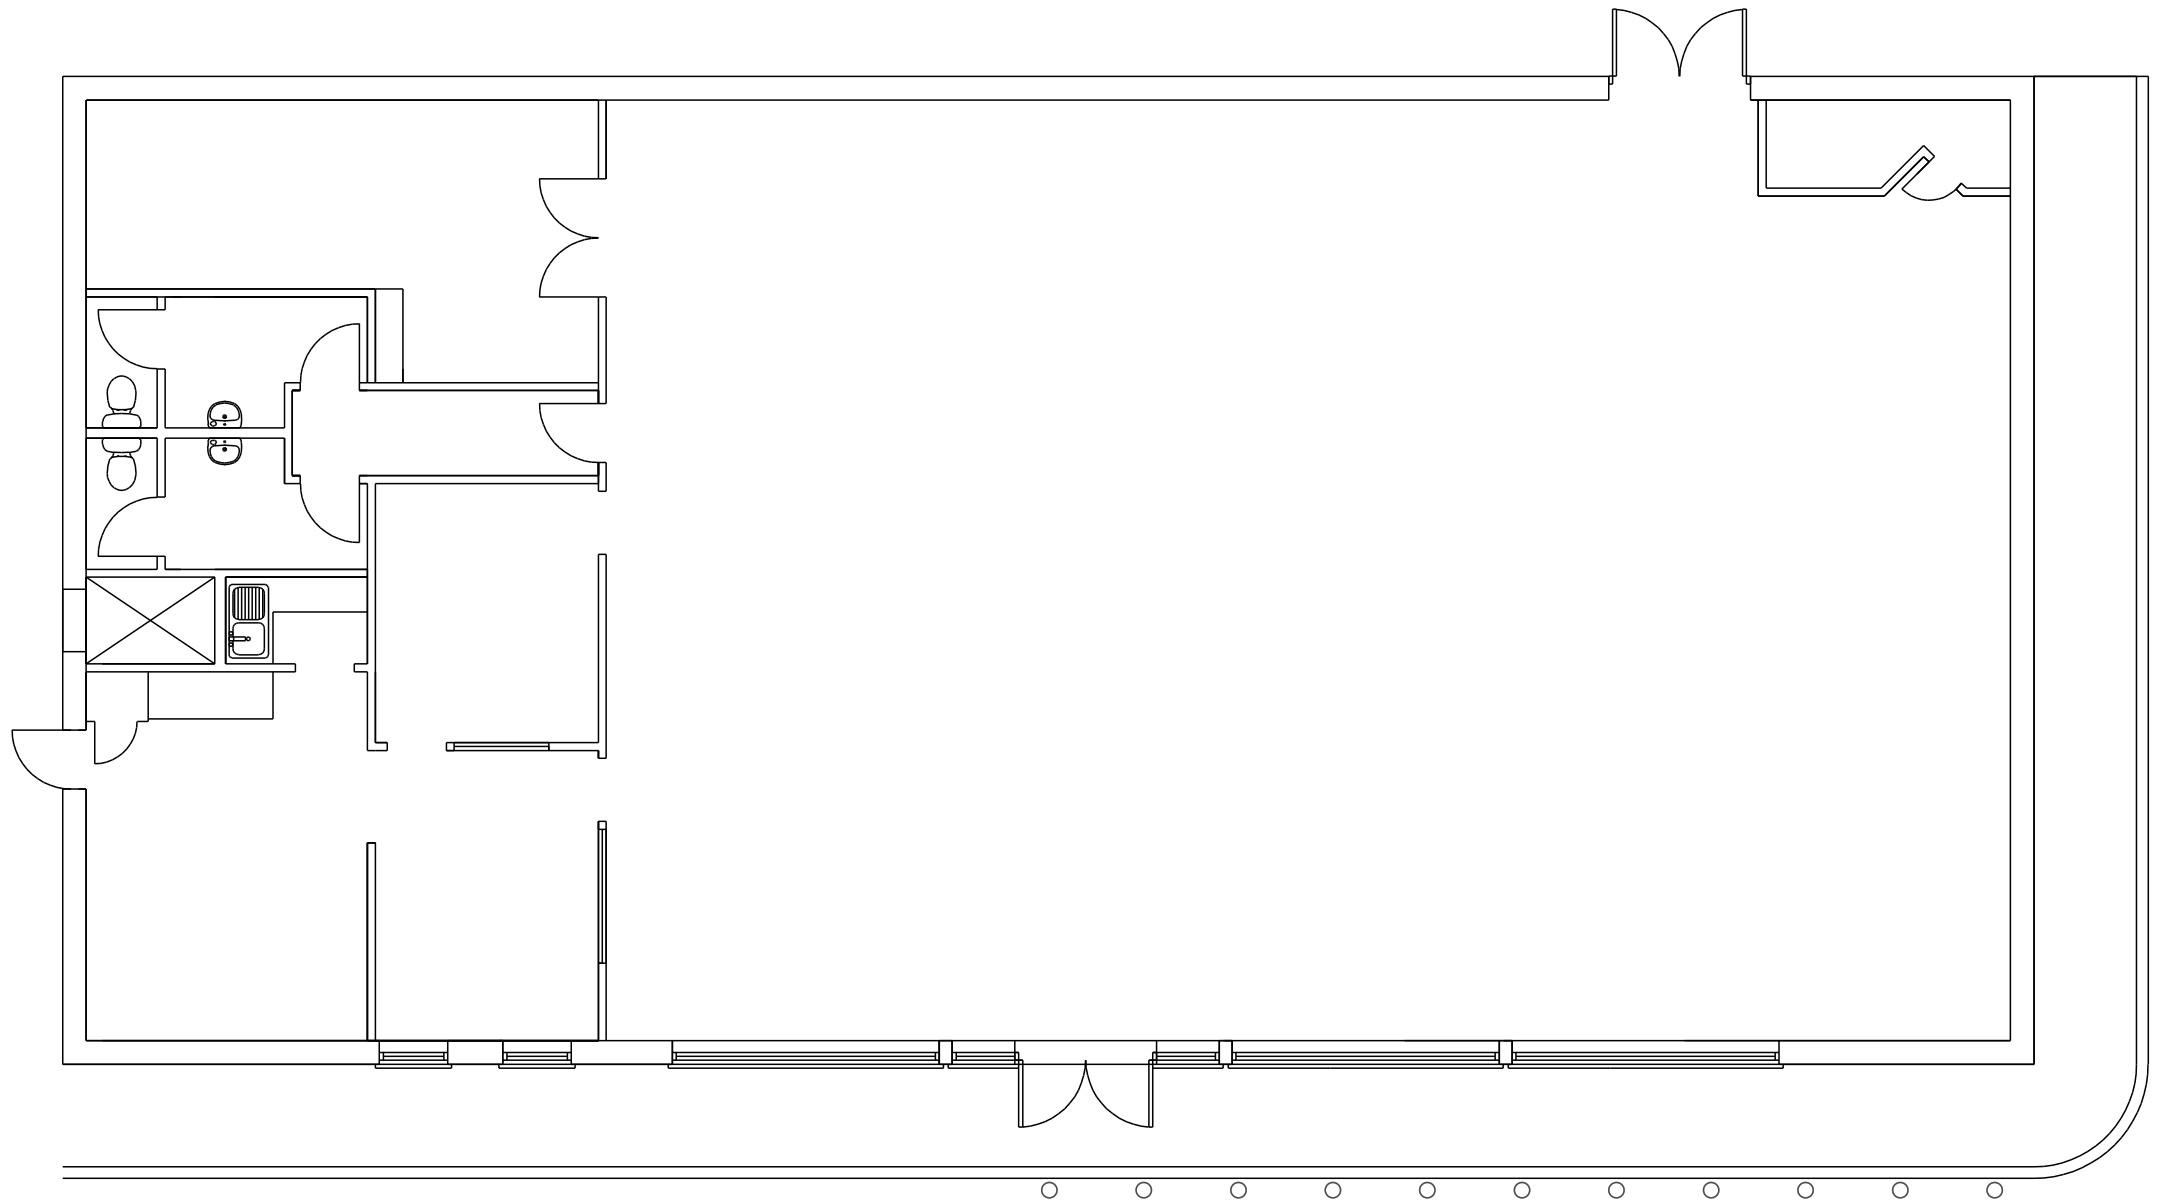

120 Rhosnesni Lane
WREXHAM
LL12 7NB
DRAWING SCALE @ A3 1:100

REV MARK	REVISION DESCRIPTION		REVISION DATE
WREXHAM			
DOCUMENT NUMBER			
DRAWING TITLE		FLOOR PLAN	
CONTRACT		120 Rhosnesni Lane	
MODELLED BY			ISSUE DATE
CONTRACT NO			SCALE1:100
DRAWING No		SK01	REVISION No.