
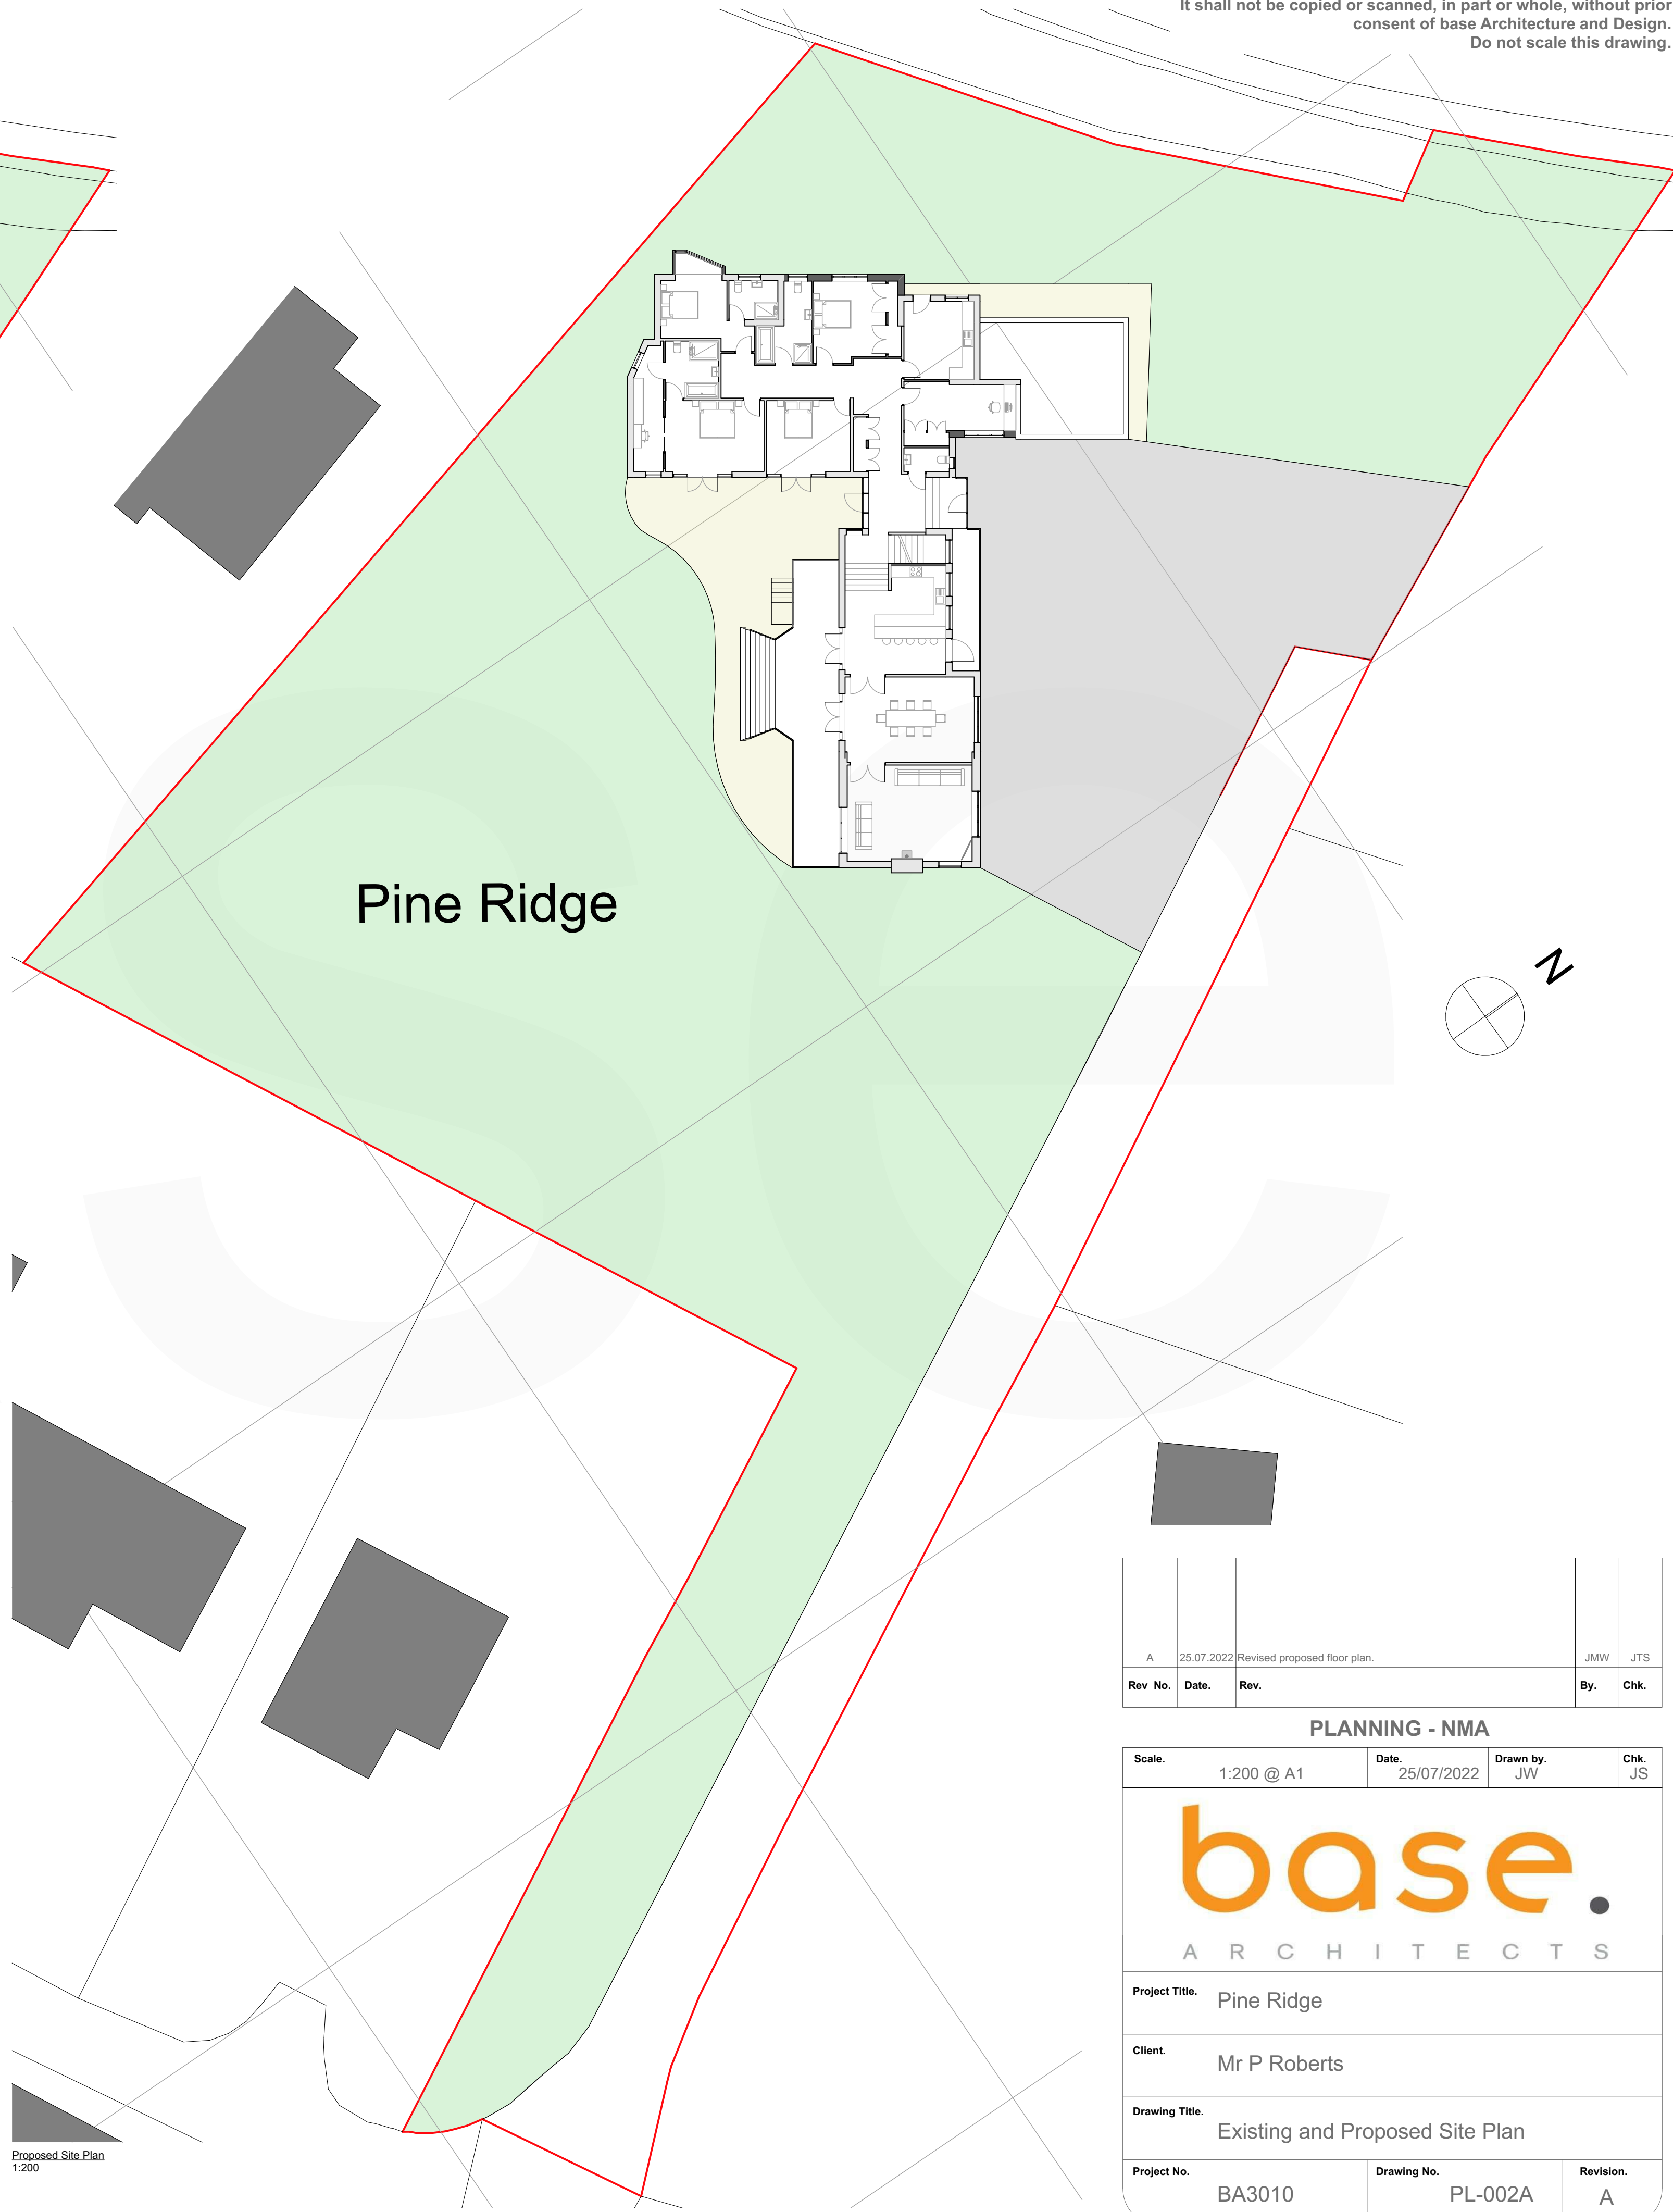


A	25.07.2022	Revised proposed floor plan.			
				JMW	JTS
Rev No.	Date.	Rev.		By.	Chk.

PLANNING - NMA

Scale.	1:200 @ A1	Date.	25/07/2022	Drawn by.	JW	Chk.	JS
--------	------------	-------	------------	-----------	----	------	----

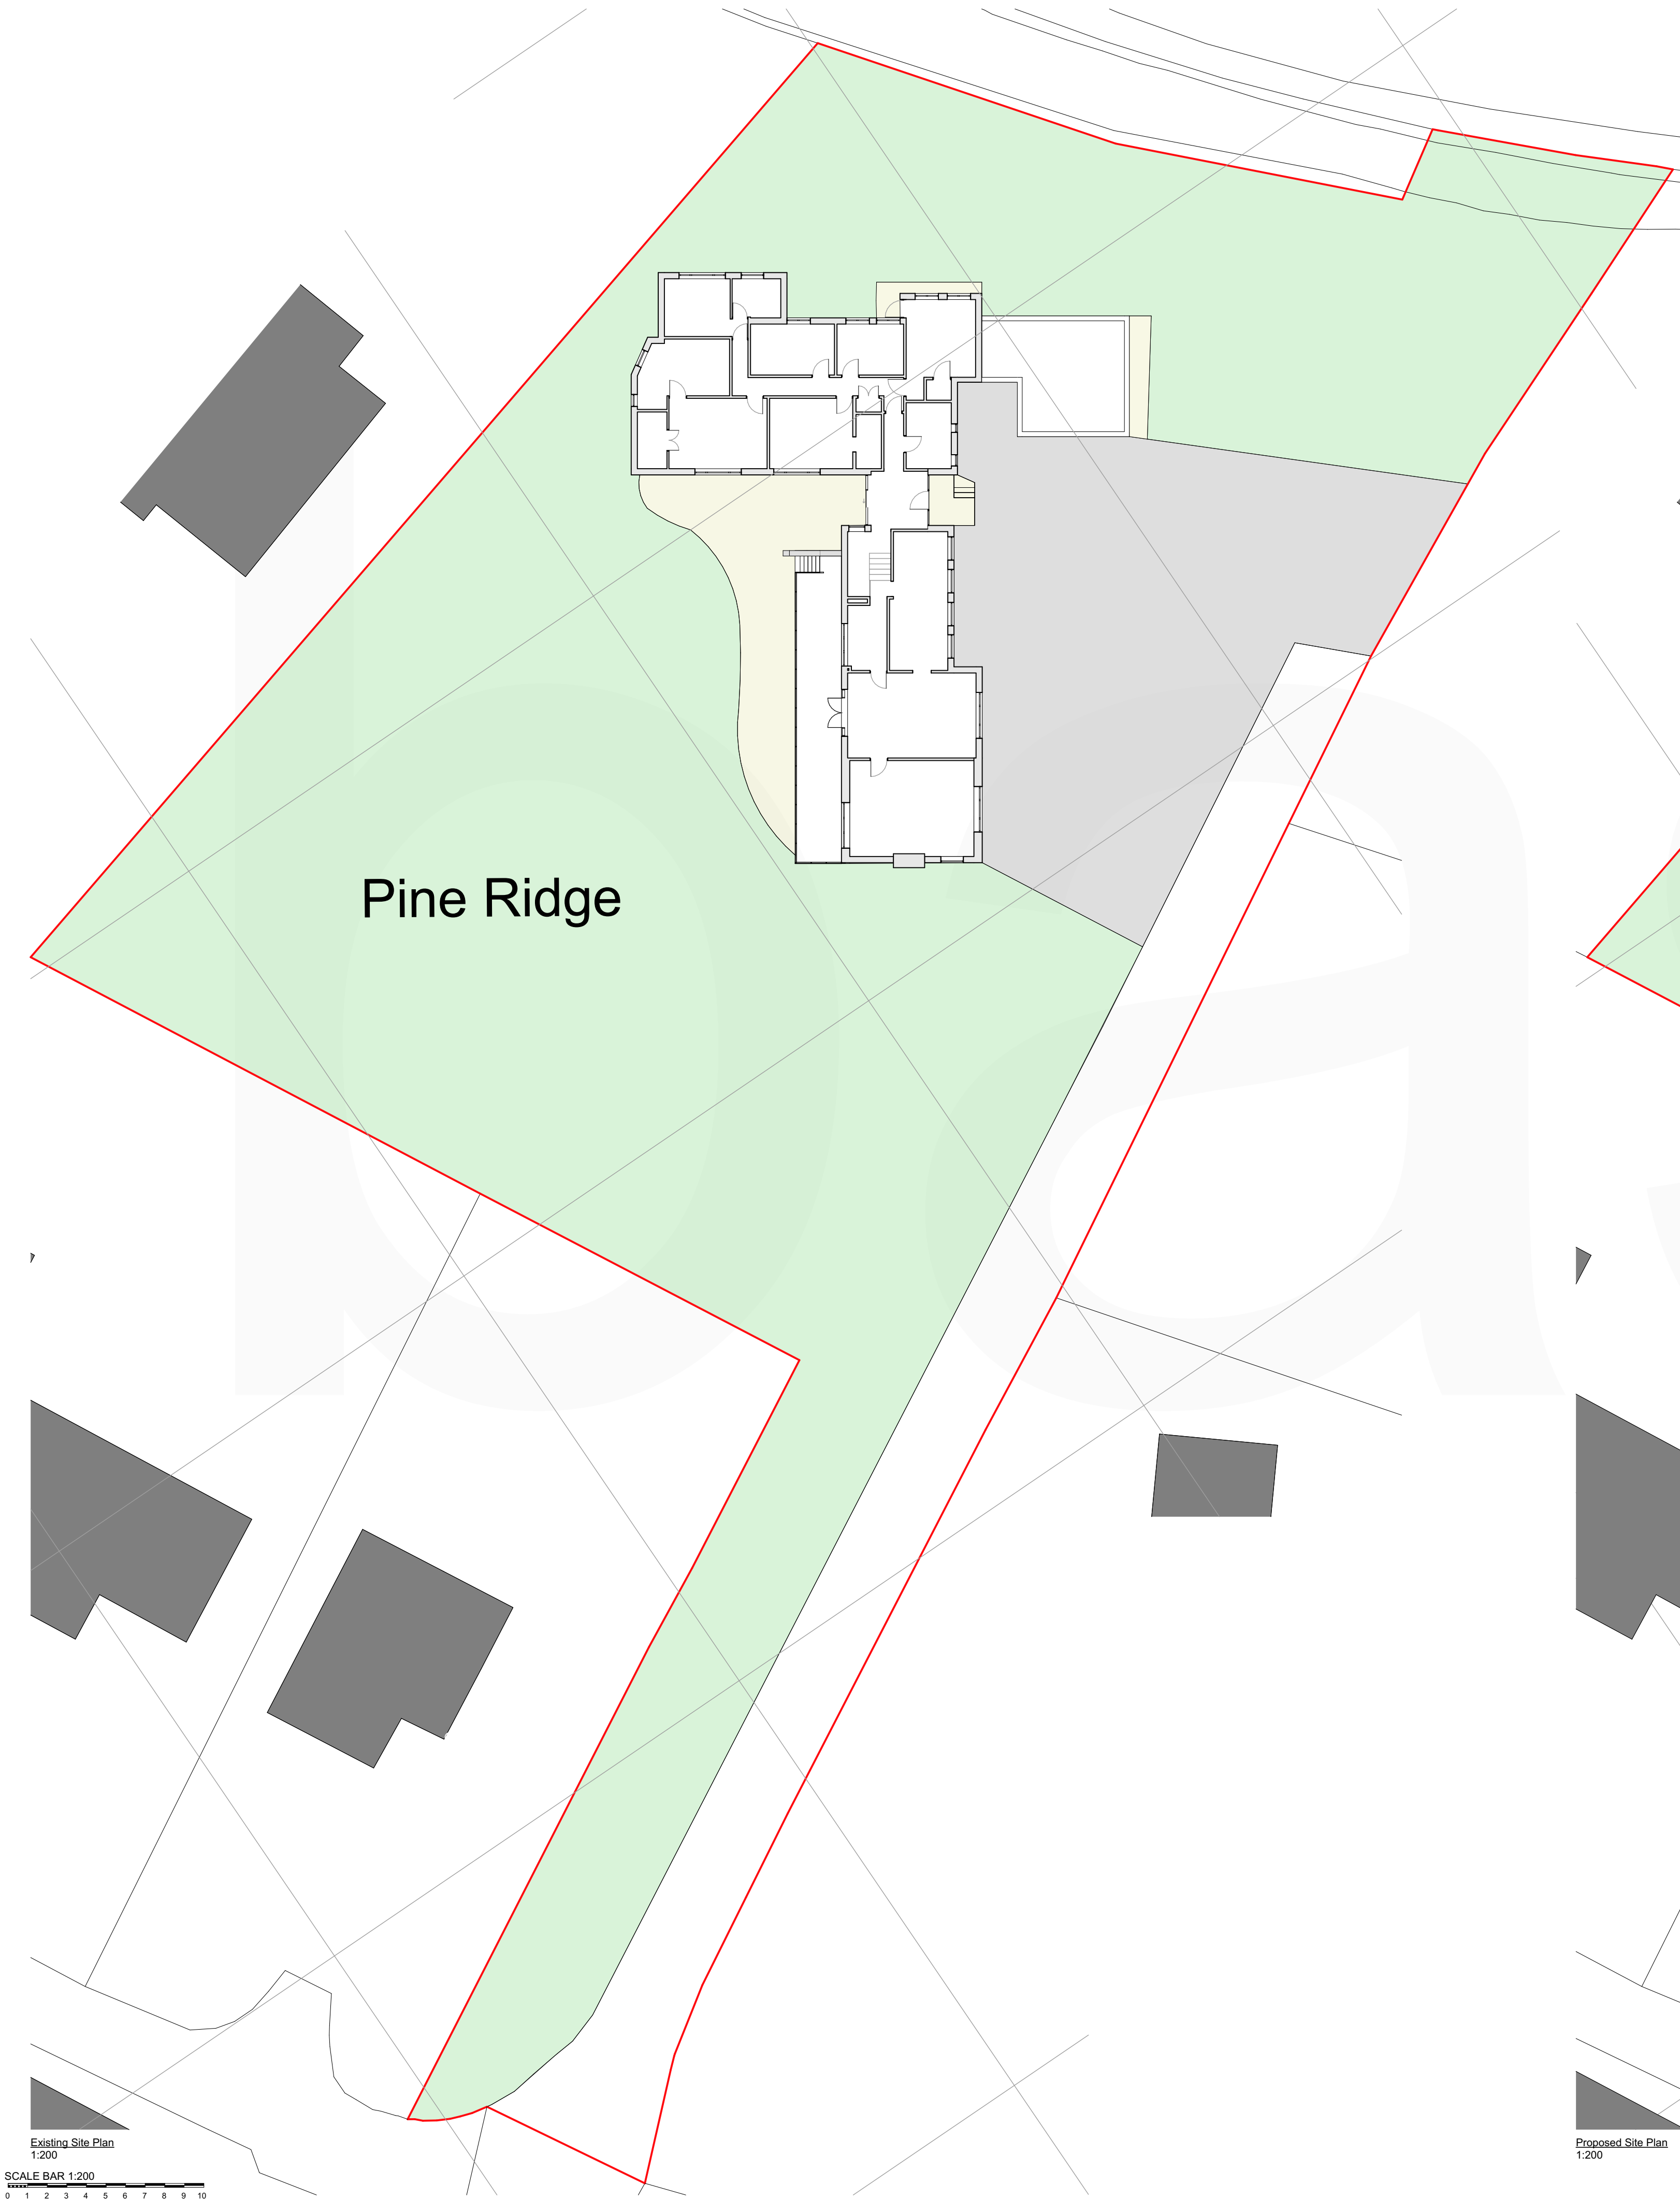

Project Title.	Pine Ridge				
Client.	Mr P Roberts				
Drawing Title.	Existing and Proposed Site Plan				
Project No.	BA3010	Drawing No.	PL-002A	Revision.	A

base Architecture and Design is a registered Limited Company