



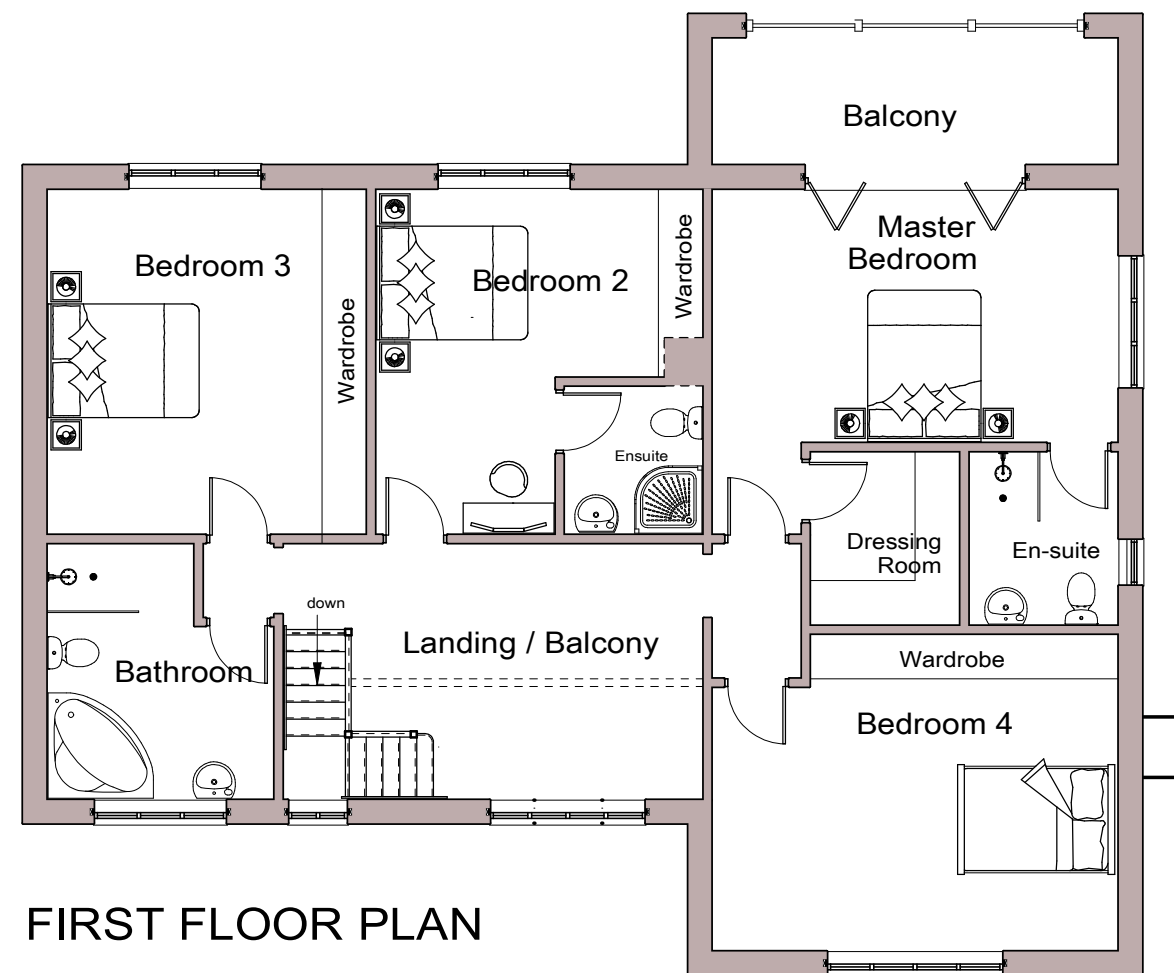

FIRST FLOOR PLAN

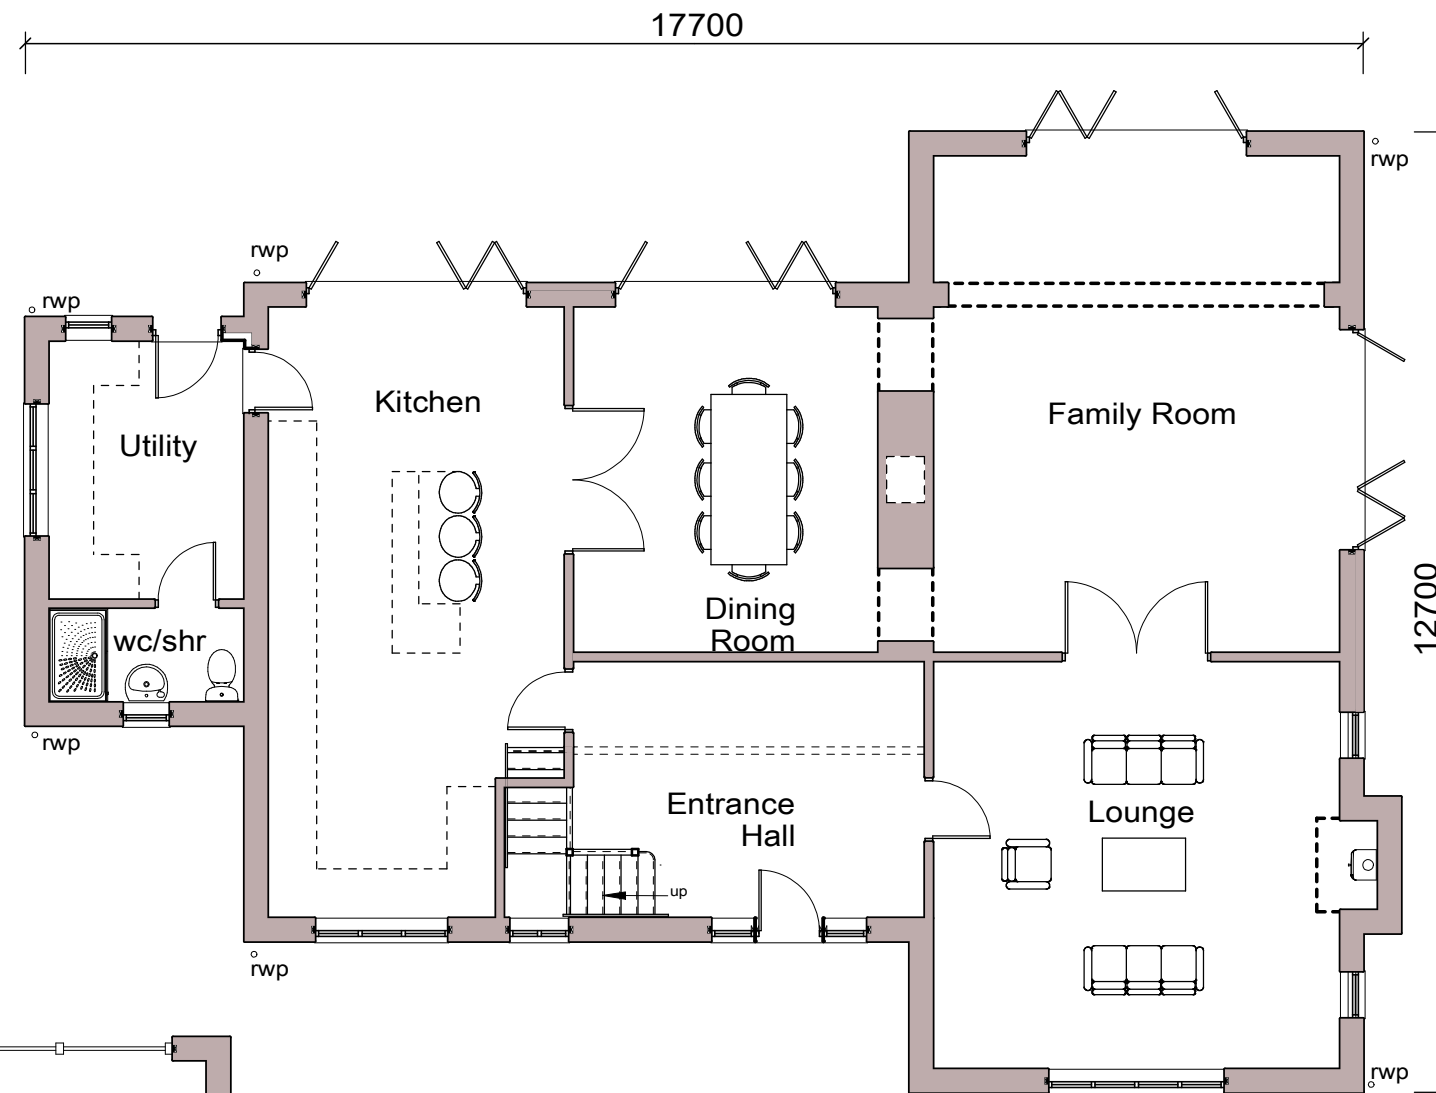

GROUND FLOOR PLAN

NOTES:
All dimensions must be checked on site and
not scaled from this drawing.

Client

Mr S Sheady

Job Title

Proposed Dwelling at
Riverside Stud
Newbridge Road
Newbridge
Wrexham LL14 3JE

Drawing Title

Proposed Floor Plans

Scale 1:100 A3

Date SEPTEMBER 2022 Drawn by T.M.

Drg No. 71207R:1001

Rev -

Trevor Mennell Planning
Planning & Architectural
Consultants

The Gables | Kendrick's Bank |
Bayston Hill | Shrewsbury |
Shropshire | SY3 0EH