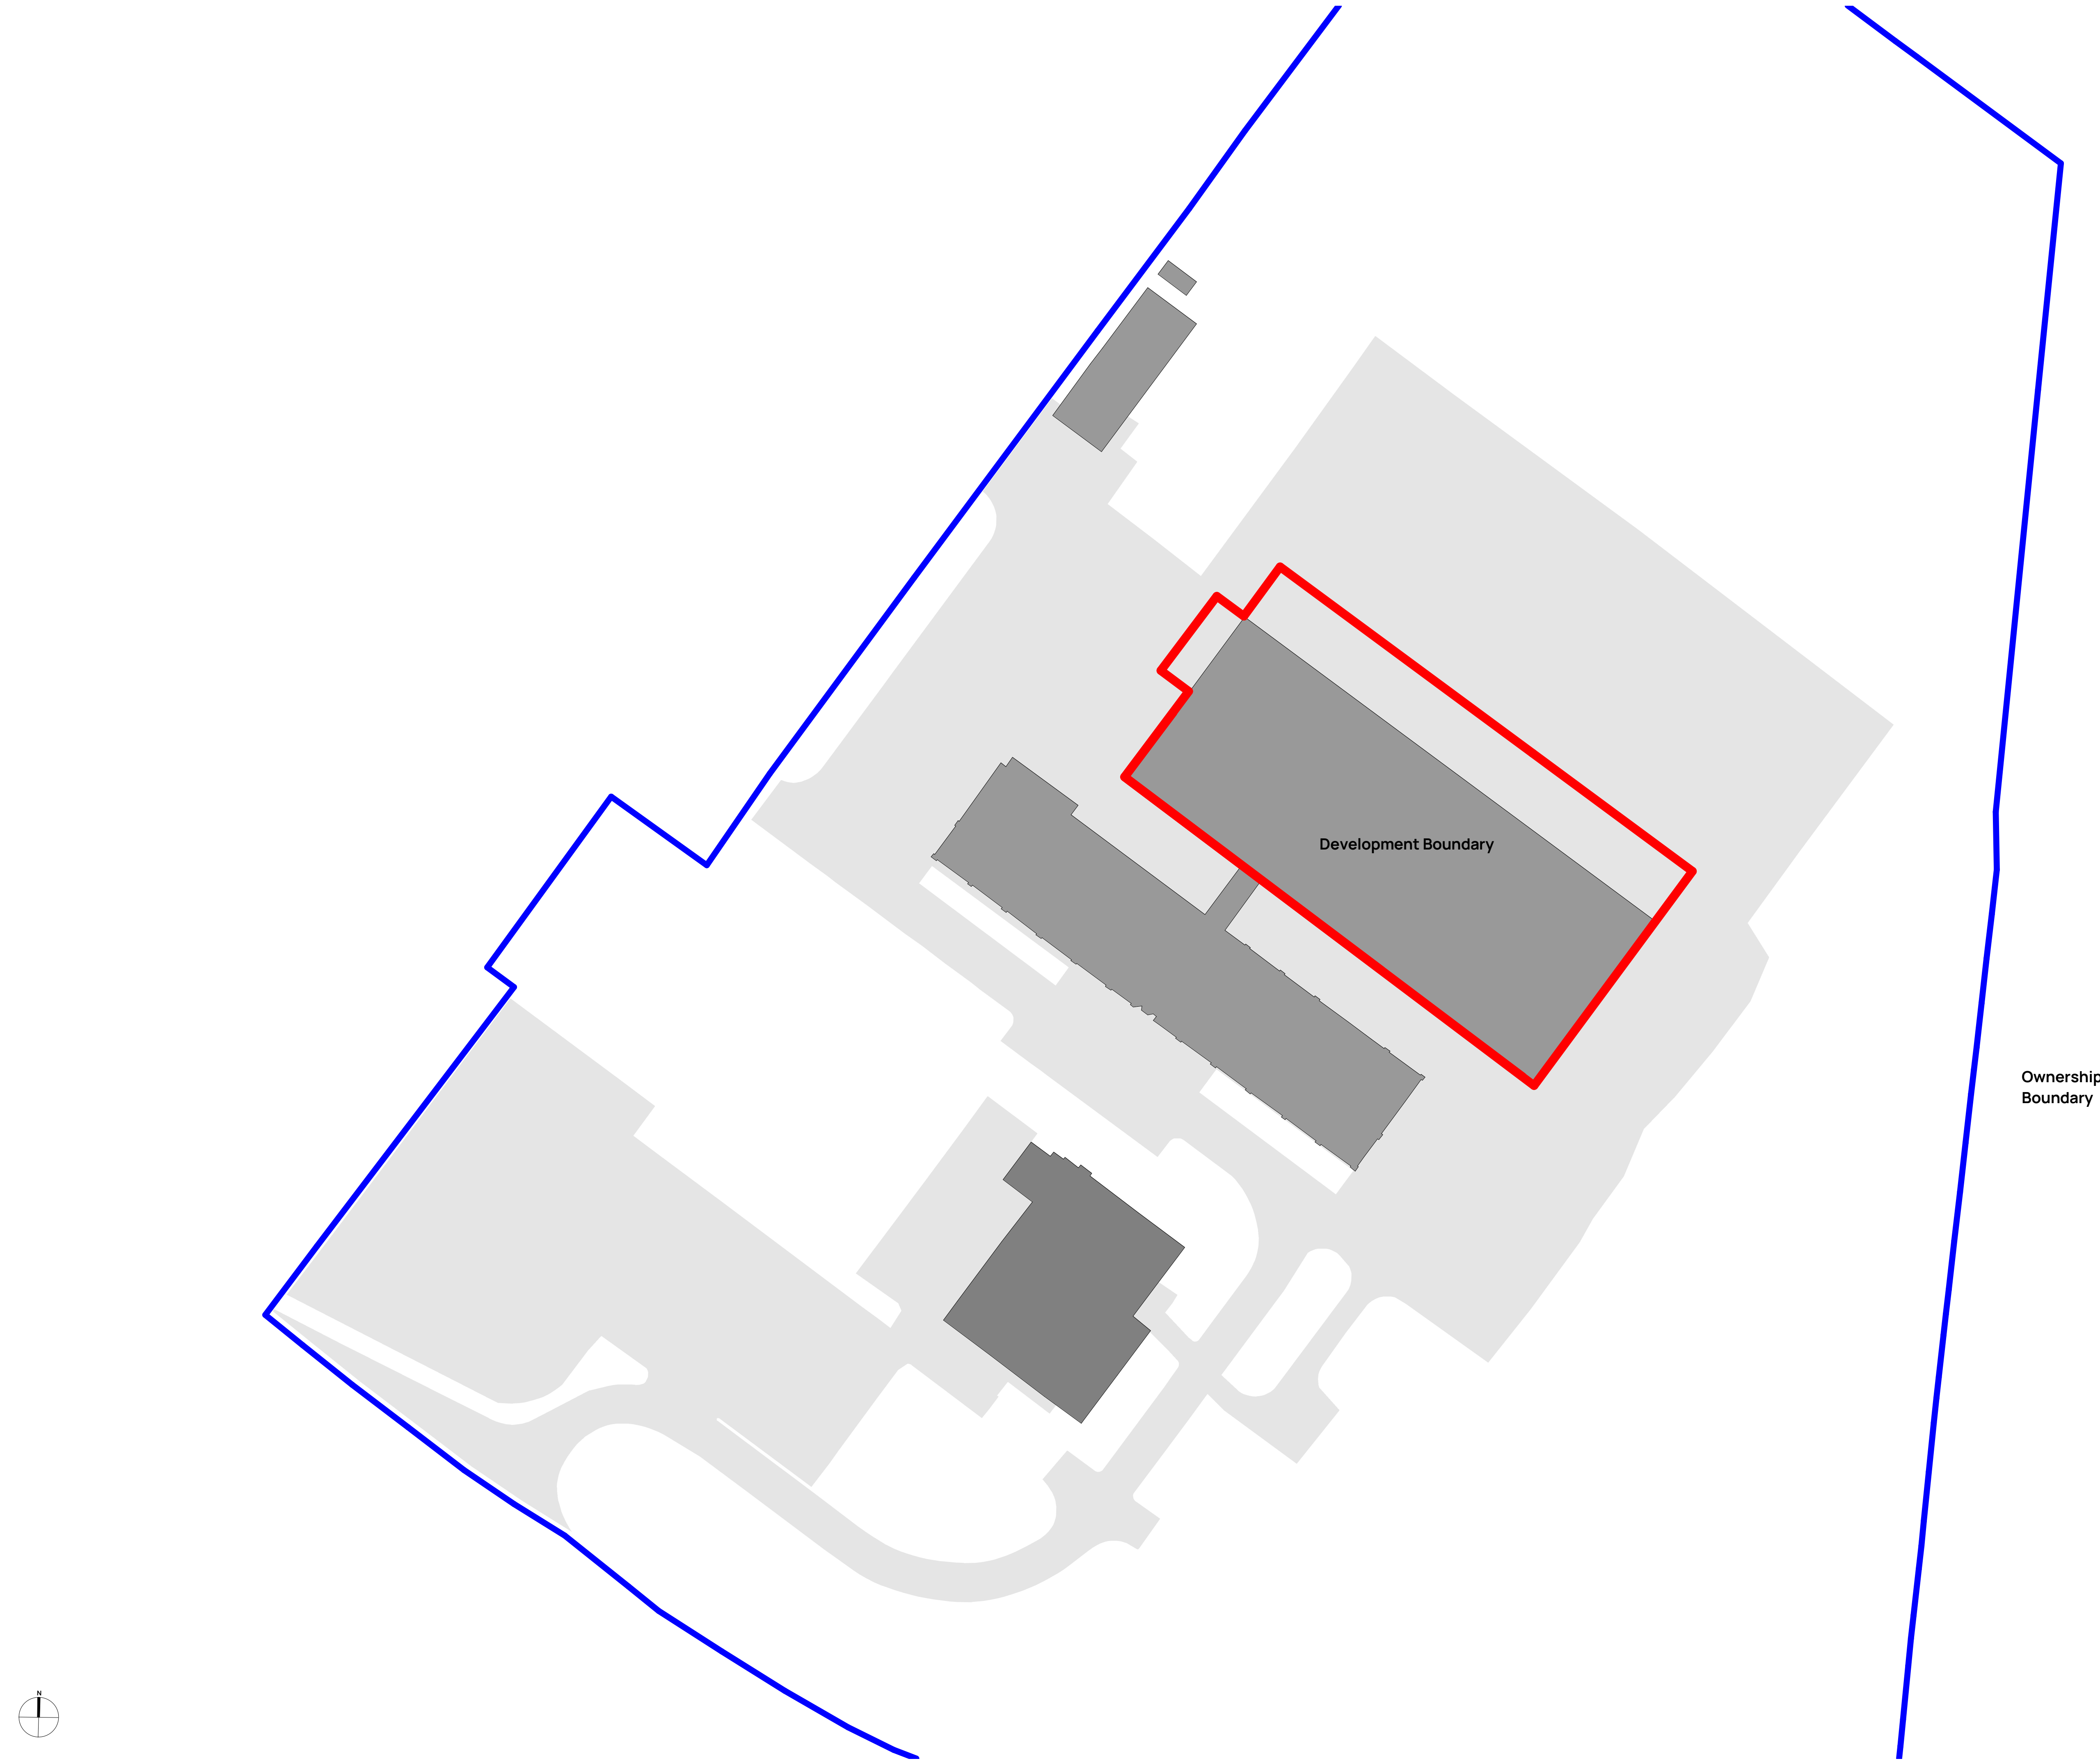


Do not scale from drawings unless by agreement with Architect/Engineer. Work to figured dimensions only. Check all dimensions on site prior to commencing the works. Drawings to be read in conjunction with other relevant consultant information. Where any discrepancy is found to exist it should be reported to the Architect/Engineer immediately.

Existing hardstanding

Revision	Date	Drawn	Description
P1	26.05.22	JL	Planning Issue

Client & Project
James Jones P&P Ltd
Wrexham Production Building Northern Extension

Address
JJPPL
Oak Rd,
Wrexham
LL13 9RG

Drawing Title
Existing Site Plan (Northern Extension)

Status / Stage	Scale @ A1	Drawn	Checked
S2	As indicated	JL	JW

Drawing Number
S3220-BDN-XX-XX-DR-A-0017

Revision
P1

0mm 5.0m 10.0m 20.0m 30.0m

Established 1983.
T: 01915556189 E: enquiries@bdnritd.com
W: www.bdnritd.com
North East (Head Office)
The Old School, Simpson Street,
Sunderland, SR4 6DR
North West
Room 107, Uwerston Business Centre,
Uwerston, LA12 7LD

BuildingDesignNorthern