




The content of this drawing is subject to the provision of the Copyright Act 1956.
Work to figured dimensions only. Site dimensions are to be checked before work is started.
Any discrepancy whatsoever between any information contained on this drawing and any other document or drawing must be drawn to the attention of the Architect by the contractor before the work is executed.
IF IN DOUBT ASK IMMEDIATELY.

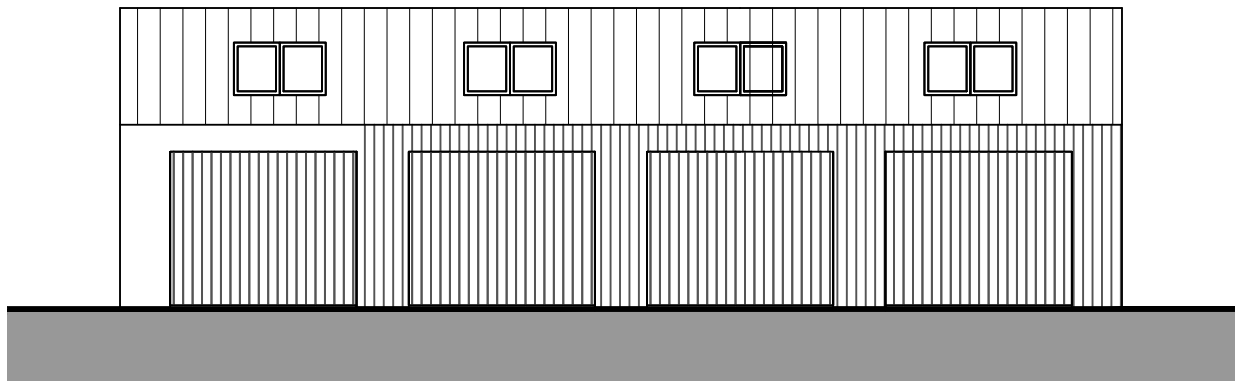


PROPOSED FRONT ELEVATION

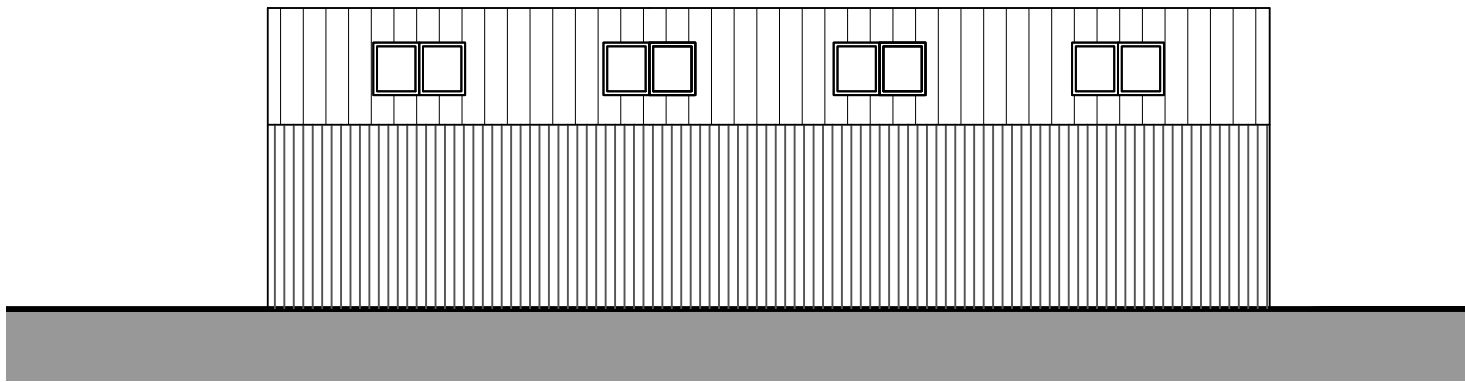


PROPOSED REAR ELEVATION

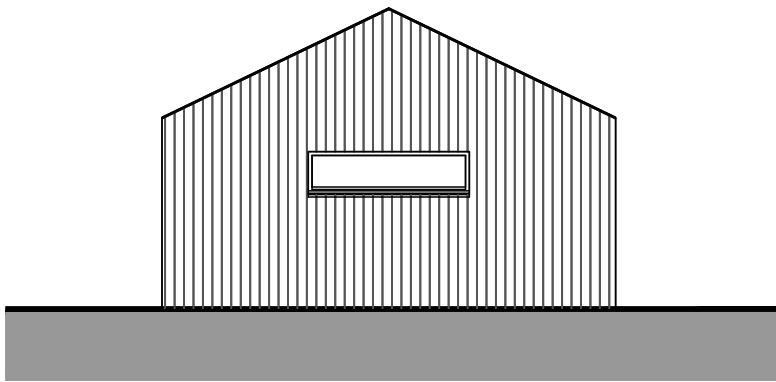

PROPOSED SIDE ELEVATION

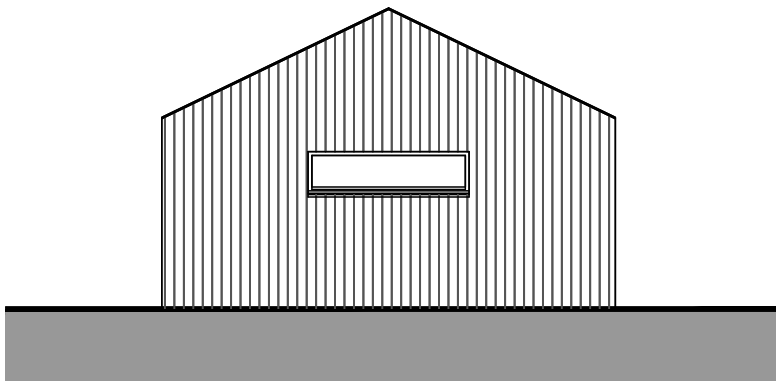

PROPOSED SIDE ELEVATION

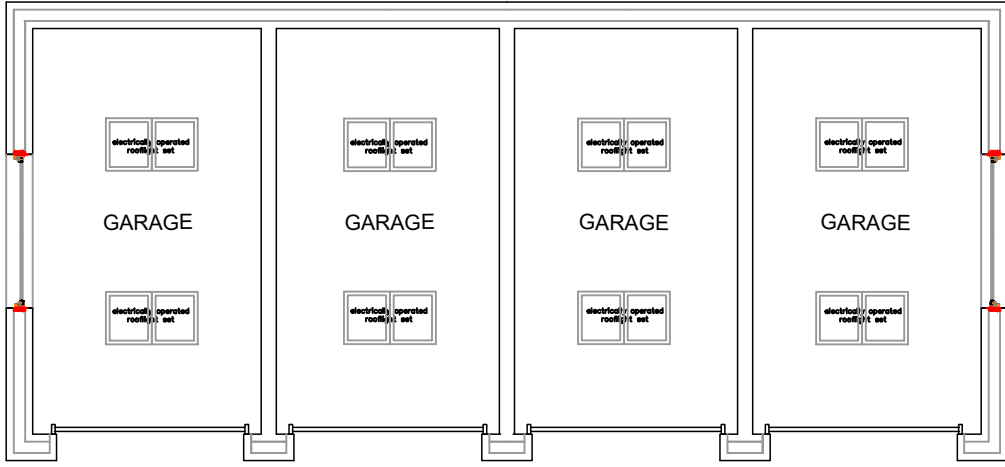

PROPOSED FLOOR PLAN

revdatedescription

willacy horsewood architects

client

MR & MRS DAVID CLACHER

job

PROPOSED ALTERATIONS TO THE LODGE, OVERTON
WREXHAM LL13 0HG

title

PROPOSED GARAGE BLOCK

scale

date

job no.

drawing no.

rev

1 : 100/A1

27 JAN 22

WH1259

G01