




- AREAS REQUIRE ACCURATE SURVEY

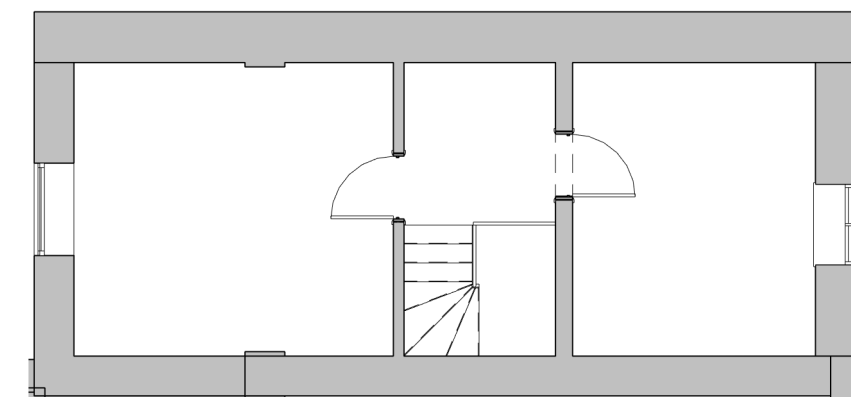

U02 - Existing Second Floor Plan
1 : 100

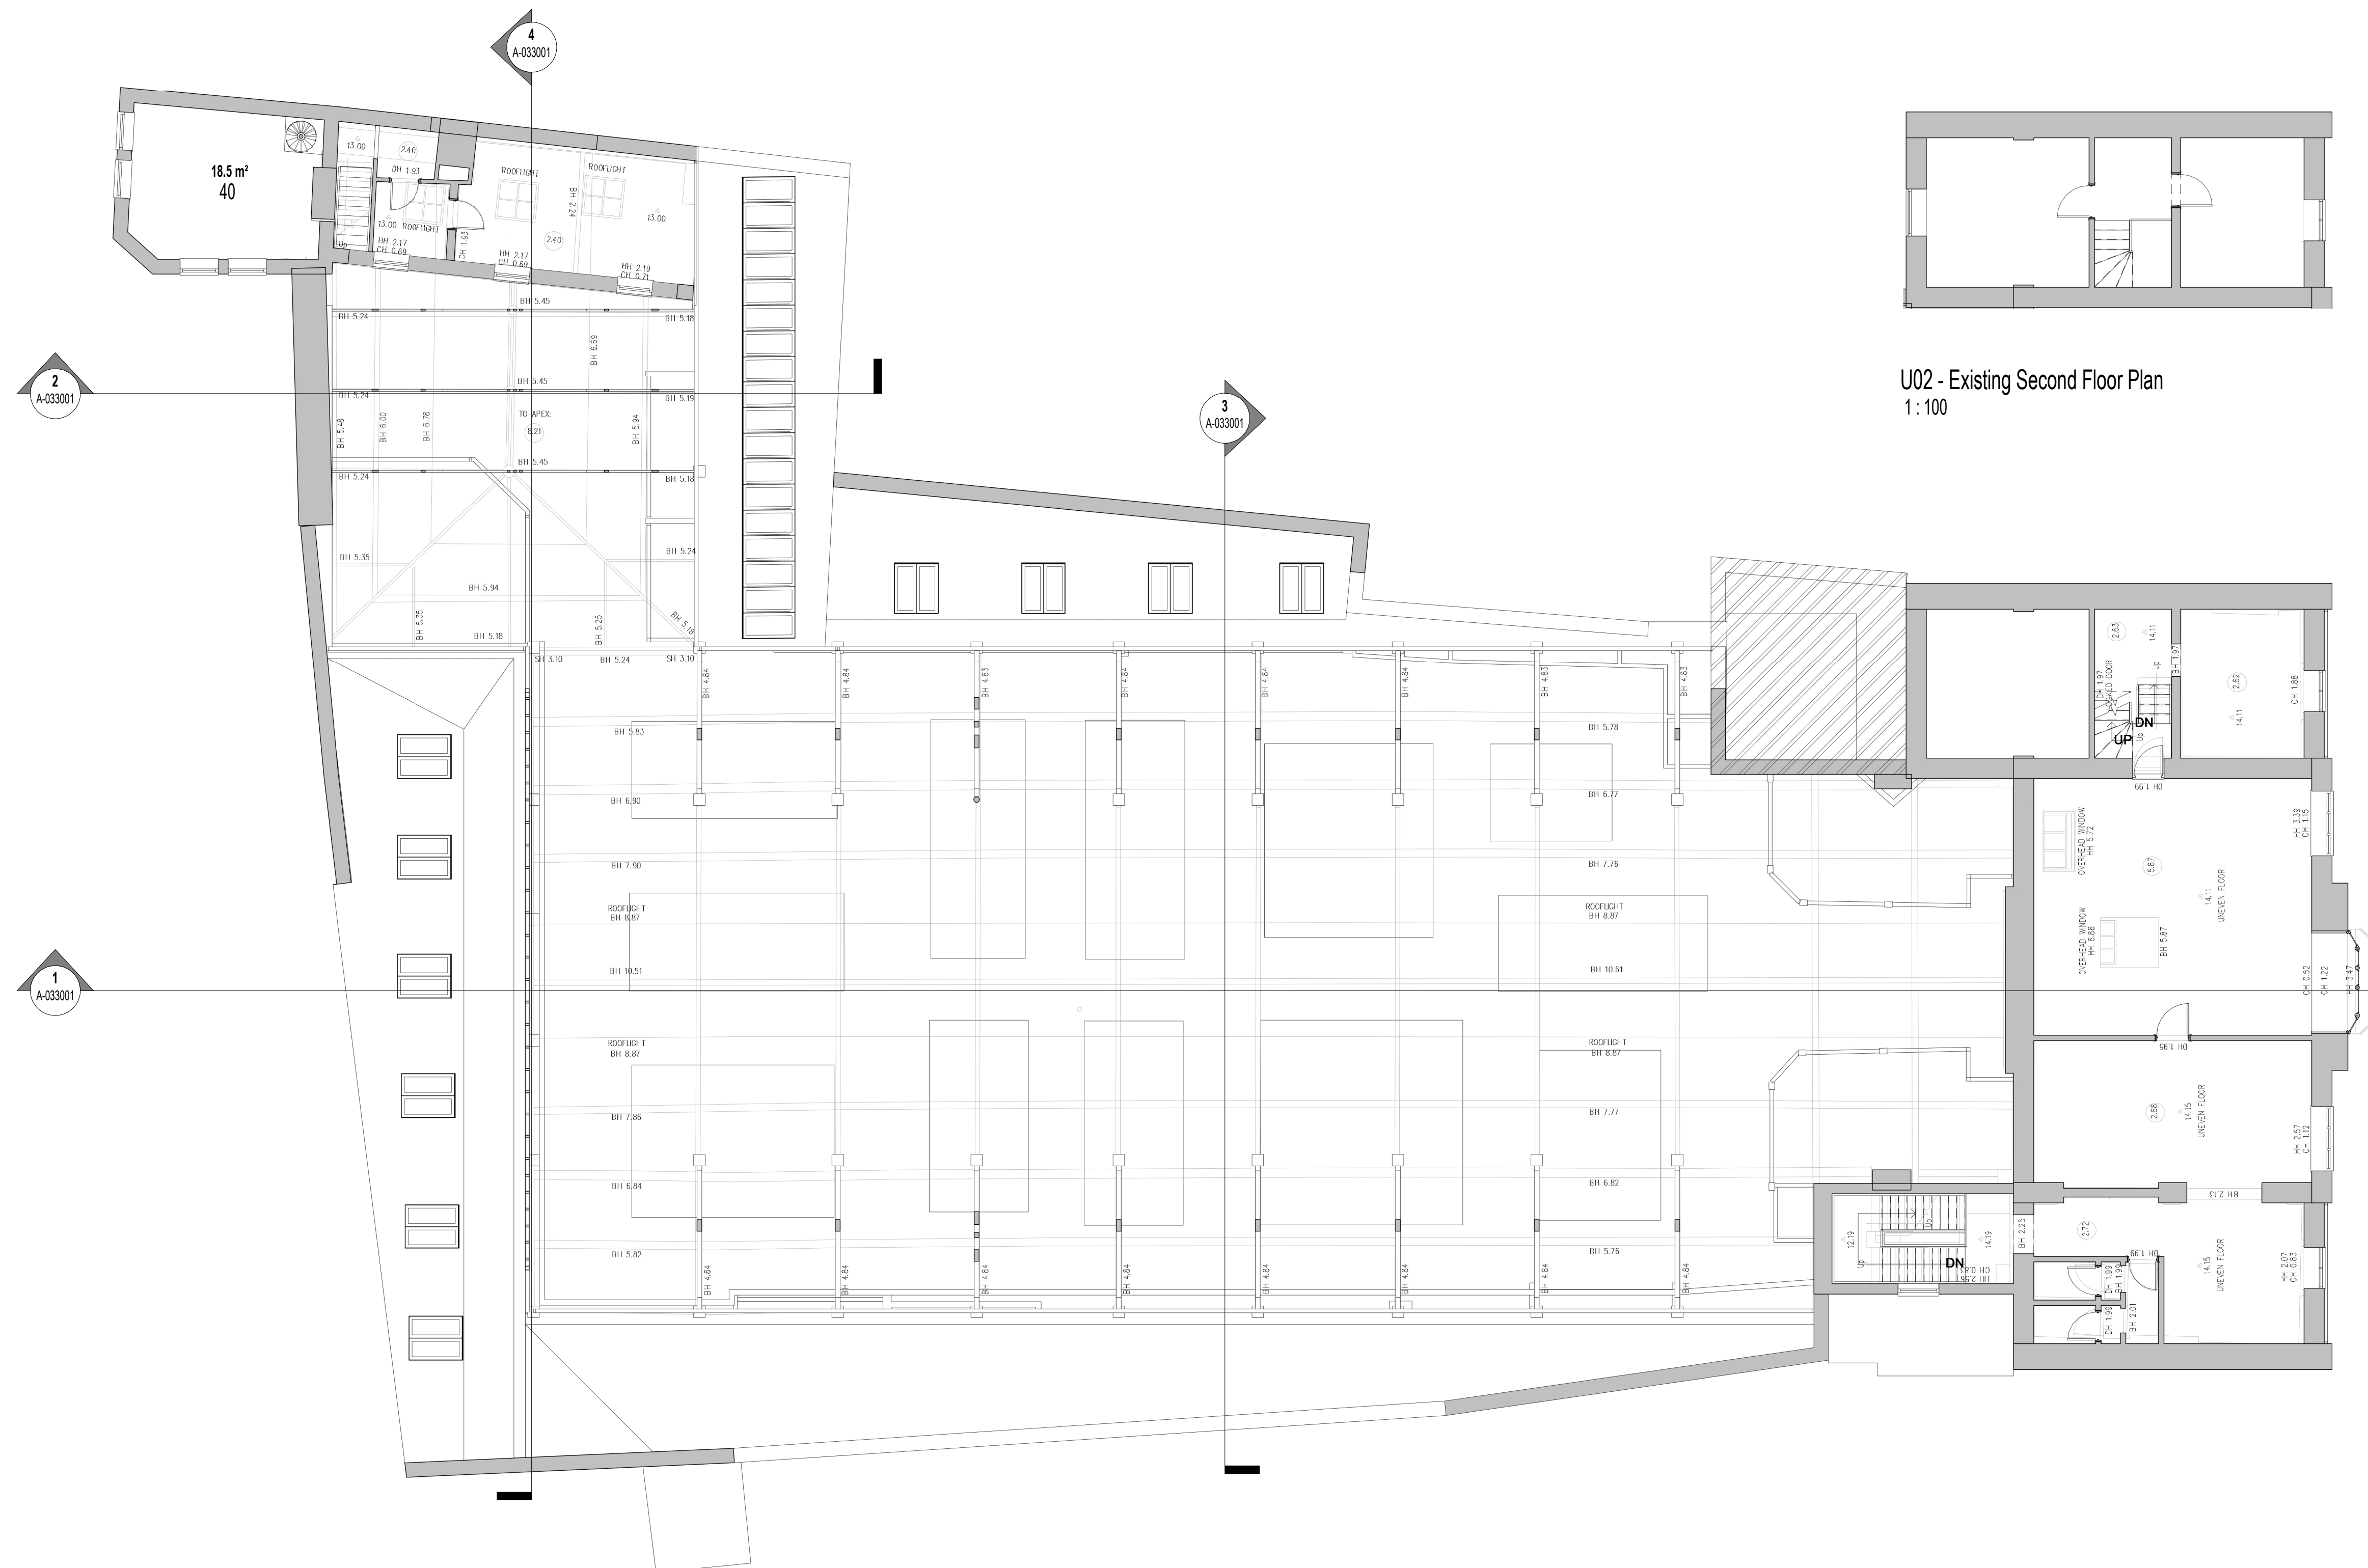

First Floor Plan
1 : 100

 

P1	Updated Stage 3 Issue CB CB CB	14/12/2021
P0	Initial Stage 3 Issue CB CB CB	25/11/2021
REV	DESCRIPTION DRAWN BY CHECKED BY APPROVED BY	DATE
RIBA PLAN OF WORK 2013 WORKSTAGE		LEVEL OF MODEL DEFINITION (LoD)
Stage 3 - Spatial Coordination		LoD 2 - Conceptual Model
PURPOSE OF ISSUE - SUITABLE FOR ...		BS1192 STATUS
Information		Status S2 - Information



lawray architects
penseiri

CARDIFF 029 2052 8140
LONDON 0207 138 3560
WREXHAM 01978 357 887
www.lawray.co.uk

CLIENT
WCBC

PROJECT TITLE
Wrexham Butchers Market

DRAWING TITLE
Existing First Floor Plan

PROJECT No. 19556 SCALE @ A1
As indicated

DRAWING No (BS1192:2007 +A2:2016) & BS EN ISO19650	1192: Project - Originator - Volume - Level - Type - Role - Number	REVISION	
	19650: Project - Originator - Functional - Spatial - Form - Discipline - Number		
	Breakdown Breakdown		
	WBM-LAW-X-U01-DR-	A-031002	P1

DO NOT SCALE Any discrepancy or query concerning this drawing should be referred to the Architect
Copyright © LAWRA Y LIMITED
Registered Office: Greenmeadow Springs, 1 Cae Gwyrd, Tongwynlais, CARDIFF CF15 7AB
Reg. Co. No. 2724178, VAT Reg. No. 134 2146 06