

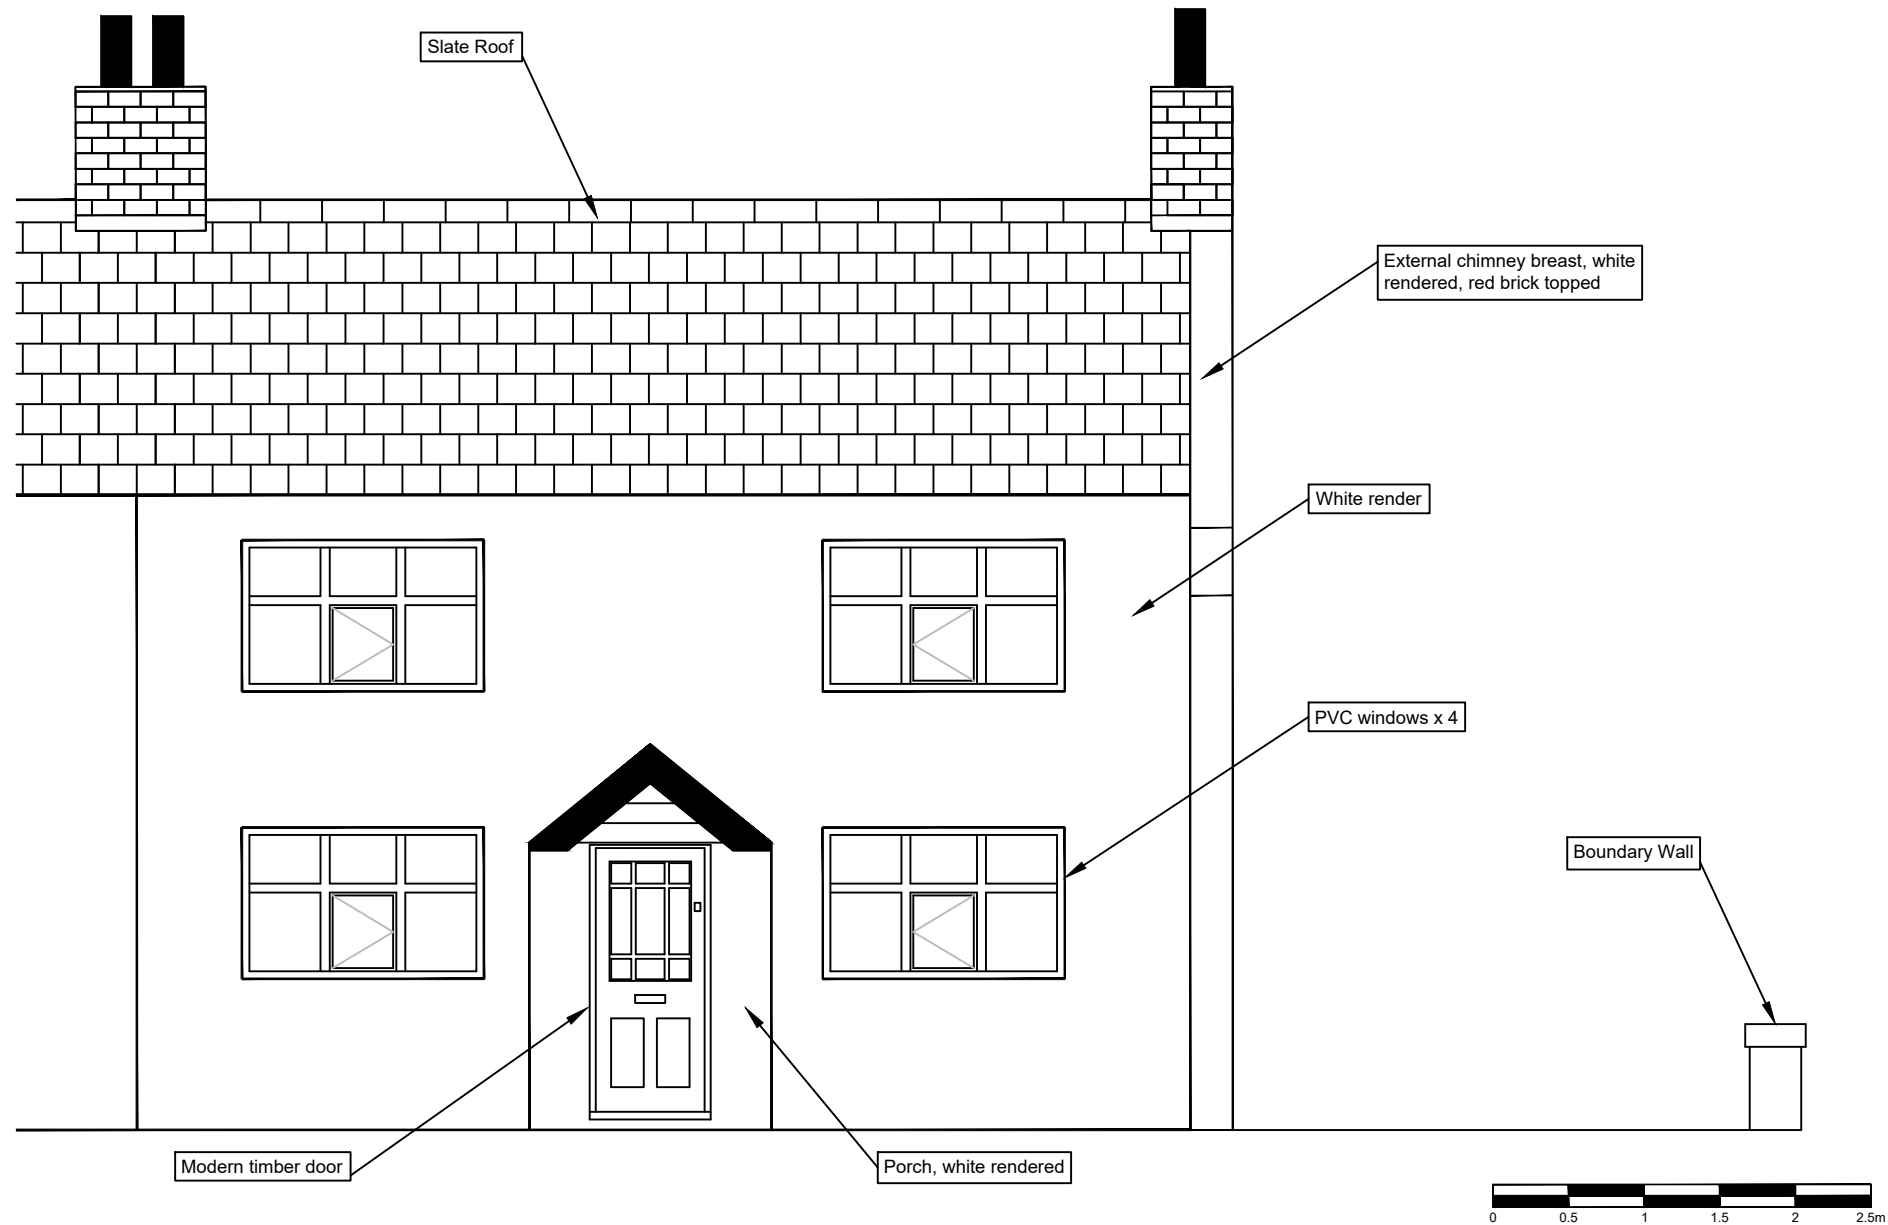


Figure 5: Existing Front Elevation (South)

Scale: 1:50 @ A4