



ALL DIMENSIONS AND LEVELS ARE TO BE CHECKED ON SITE BEFORE CONSTRUCTION. ANY DISCREPANCIES TO BE REPORTED TO THE ARCHITECT. THIS DRAWING IS COPYRIGHT.


REV	AMENDMENT	NAME	DATE
-	-	-	-

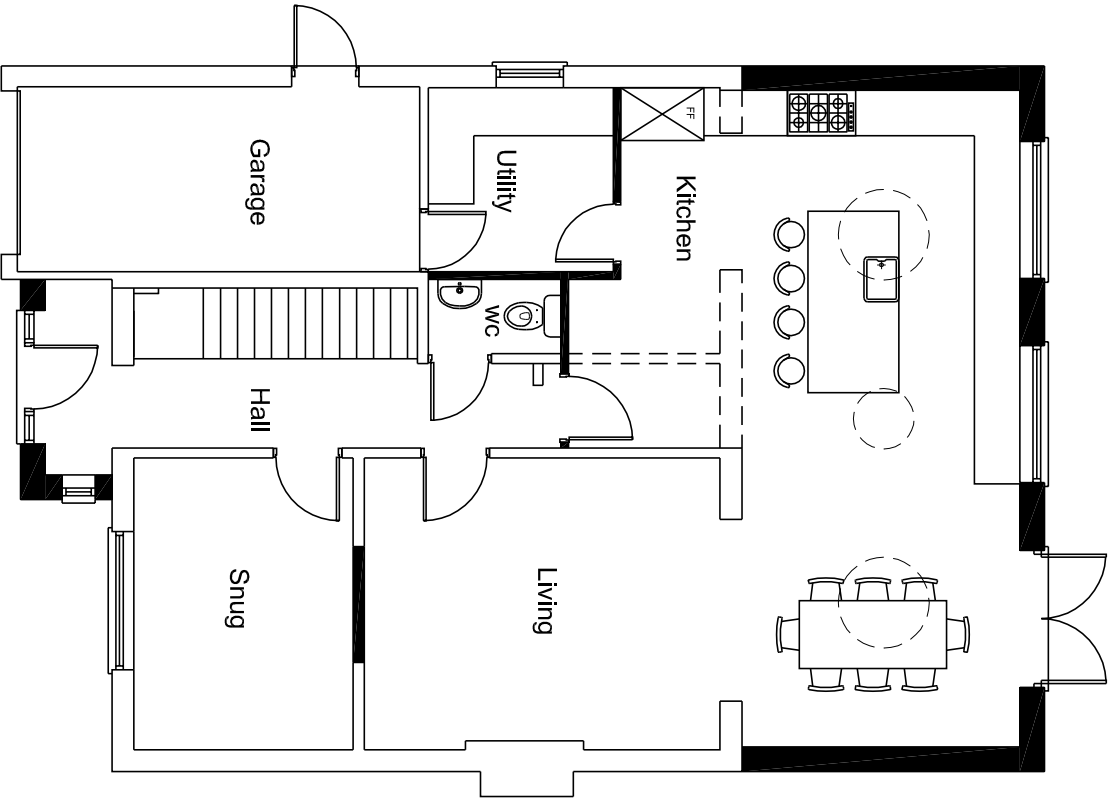

Ground Floor

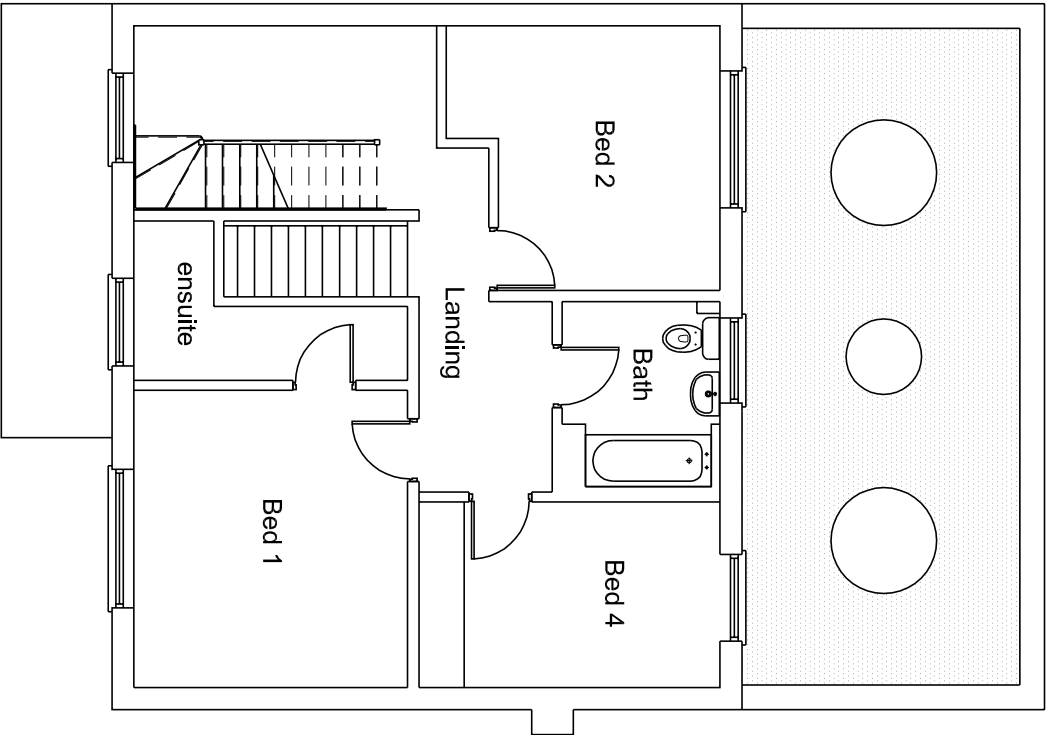

First Floor

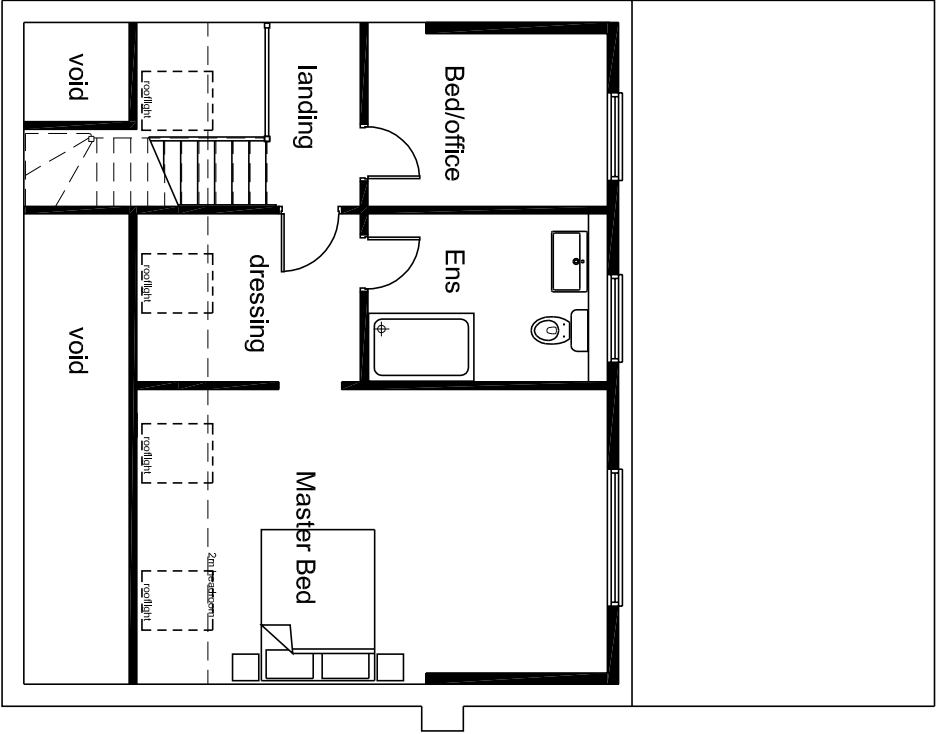

Second Floor



CLIENT

Mr N Parks

PROJECT

18 Smithfield Drive

Holt

DRAWING

Roof and Rear Extension
Proposed Floor Plans

DRAWN	CJP	CHECKED	NUMBER	REV
DATE	28.7.22	DATE	D174-04	
SCALE 1:100@A3				