



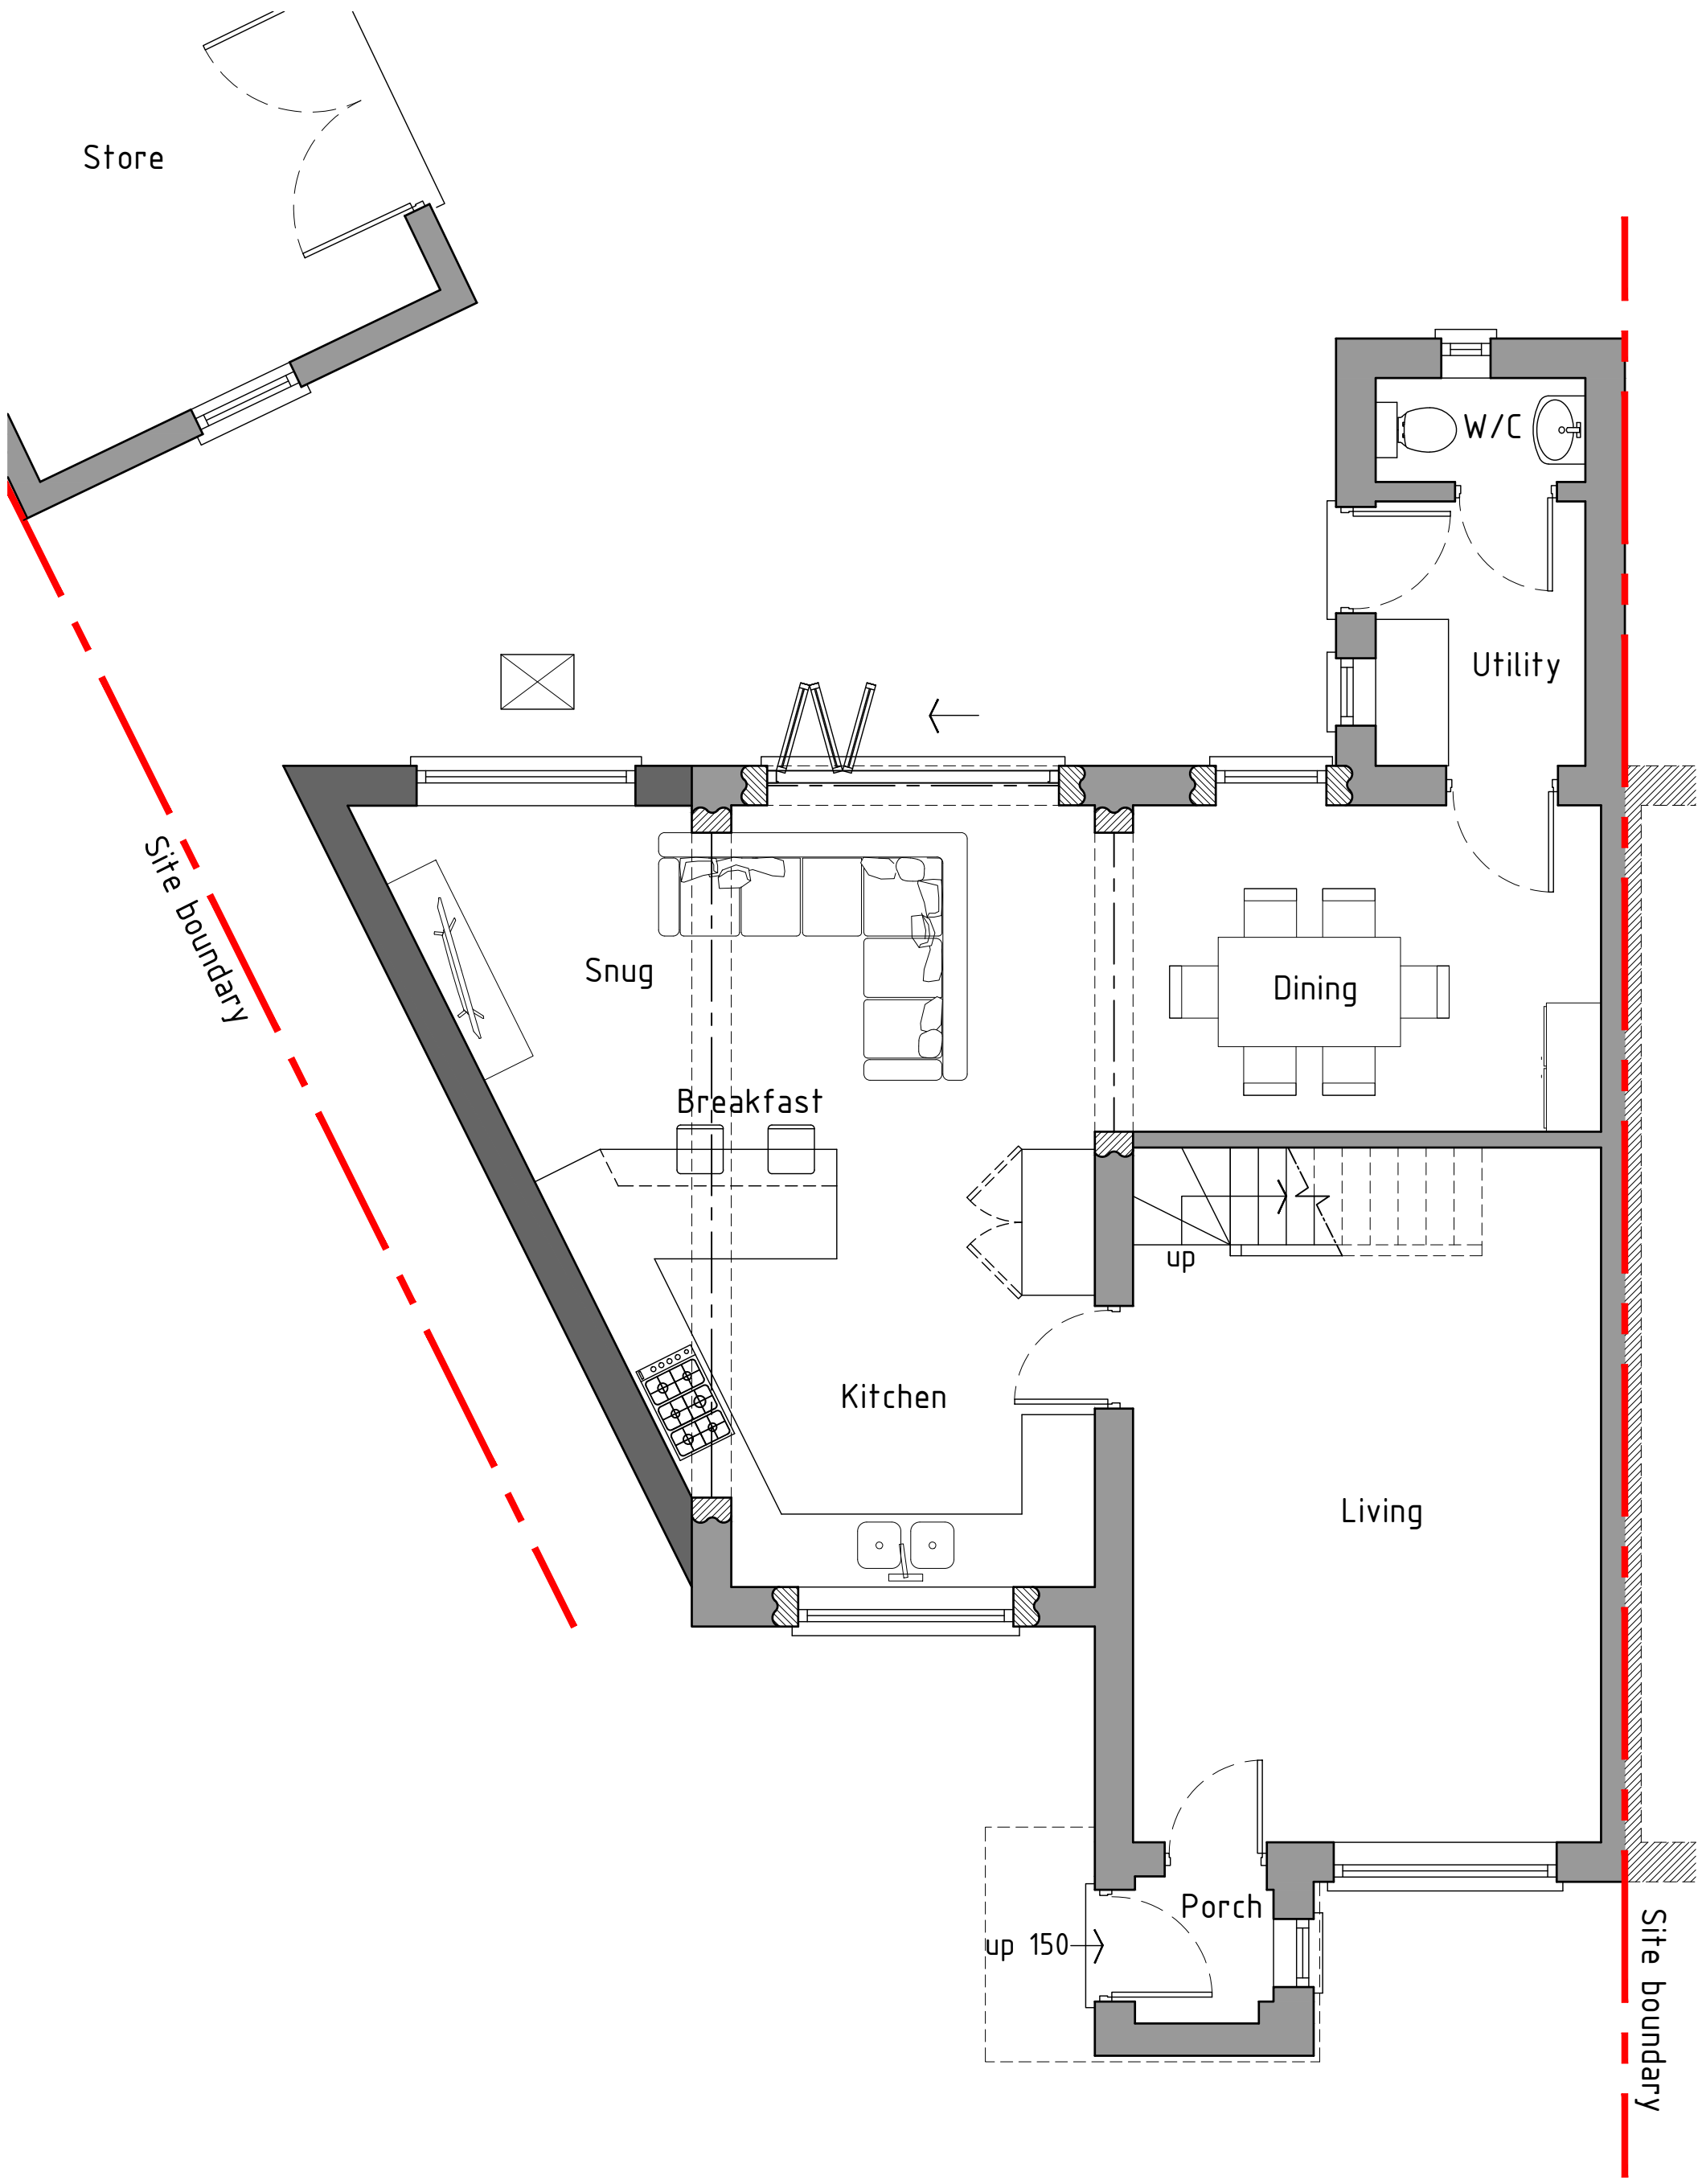

Ground floor plan 1:50

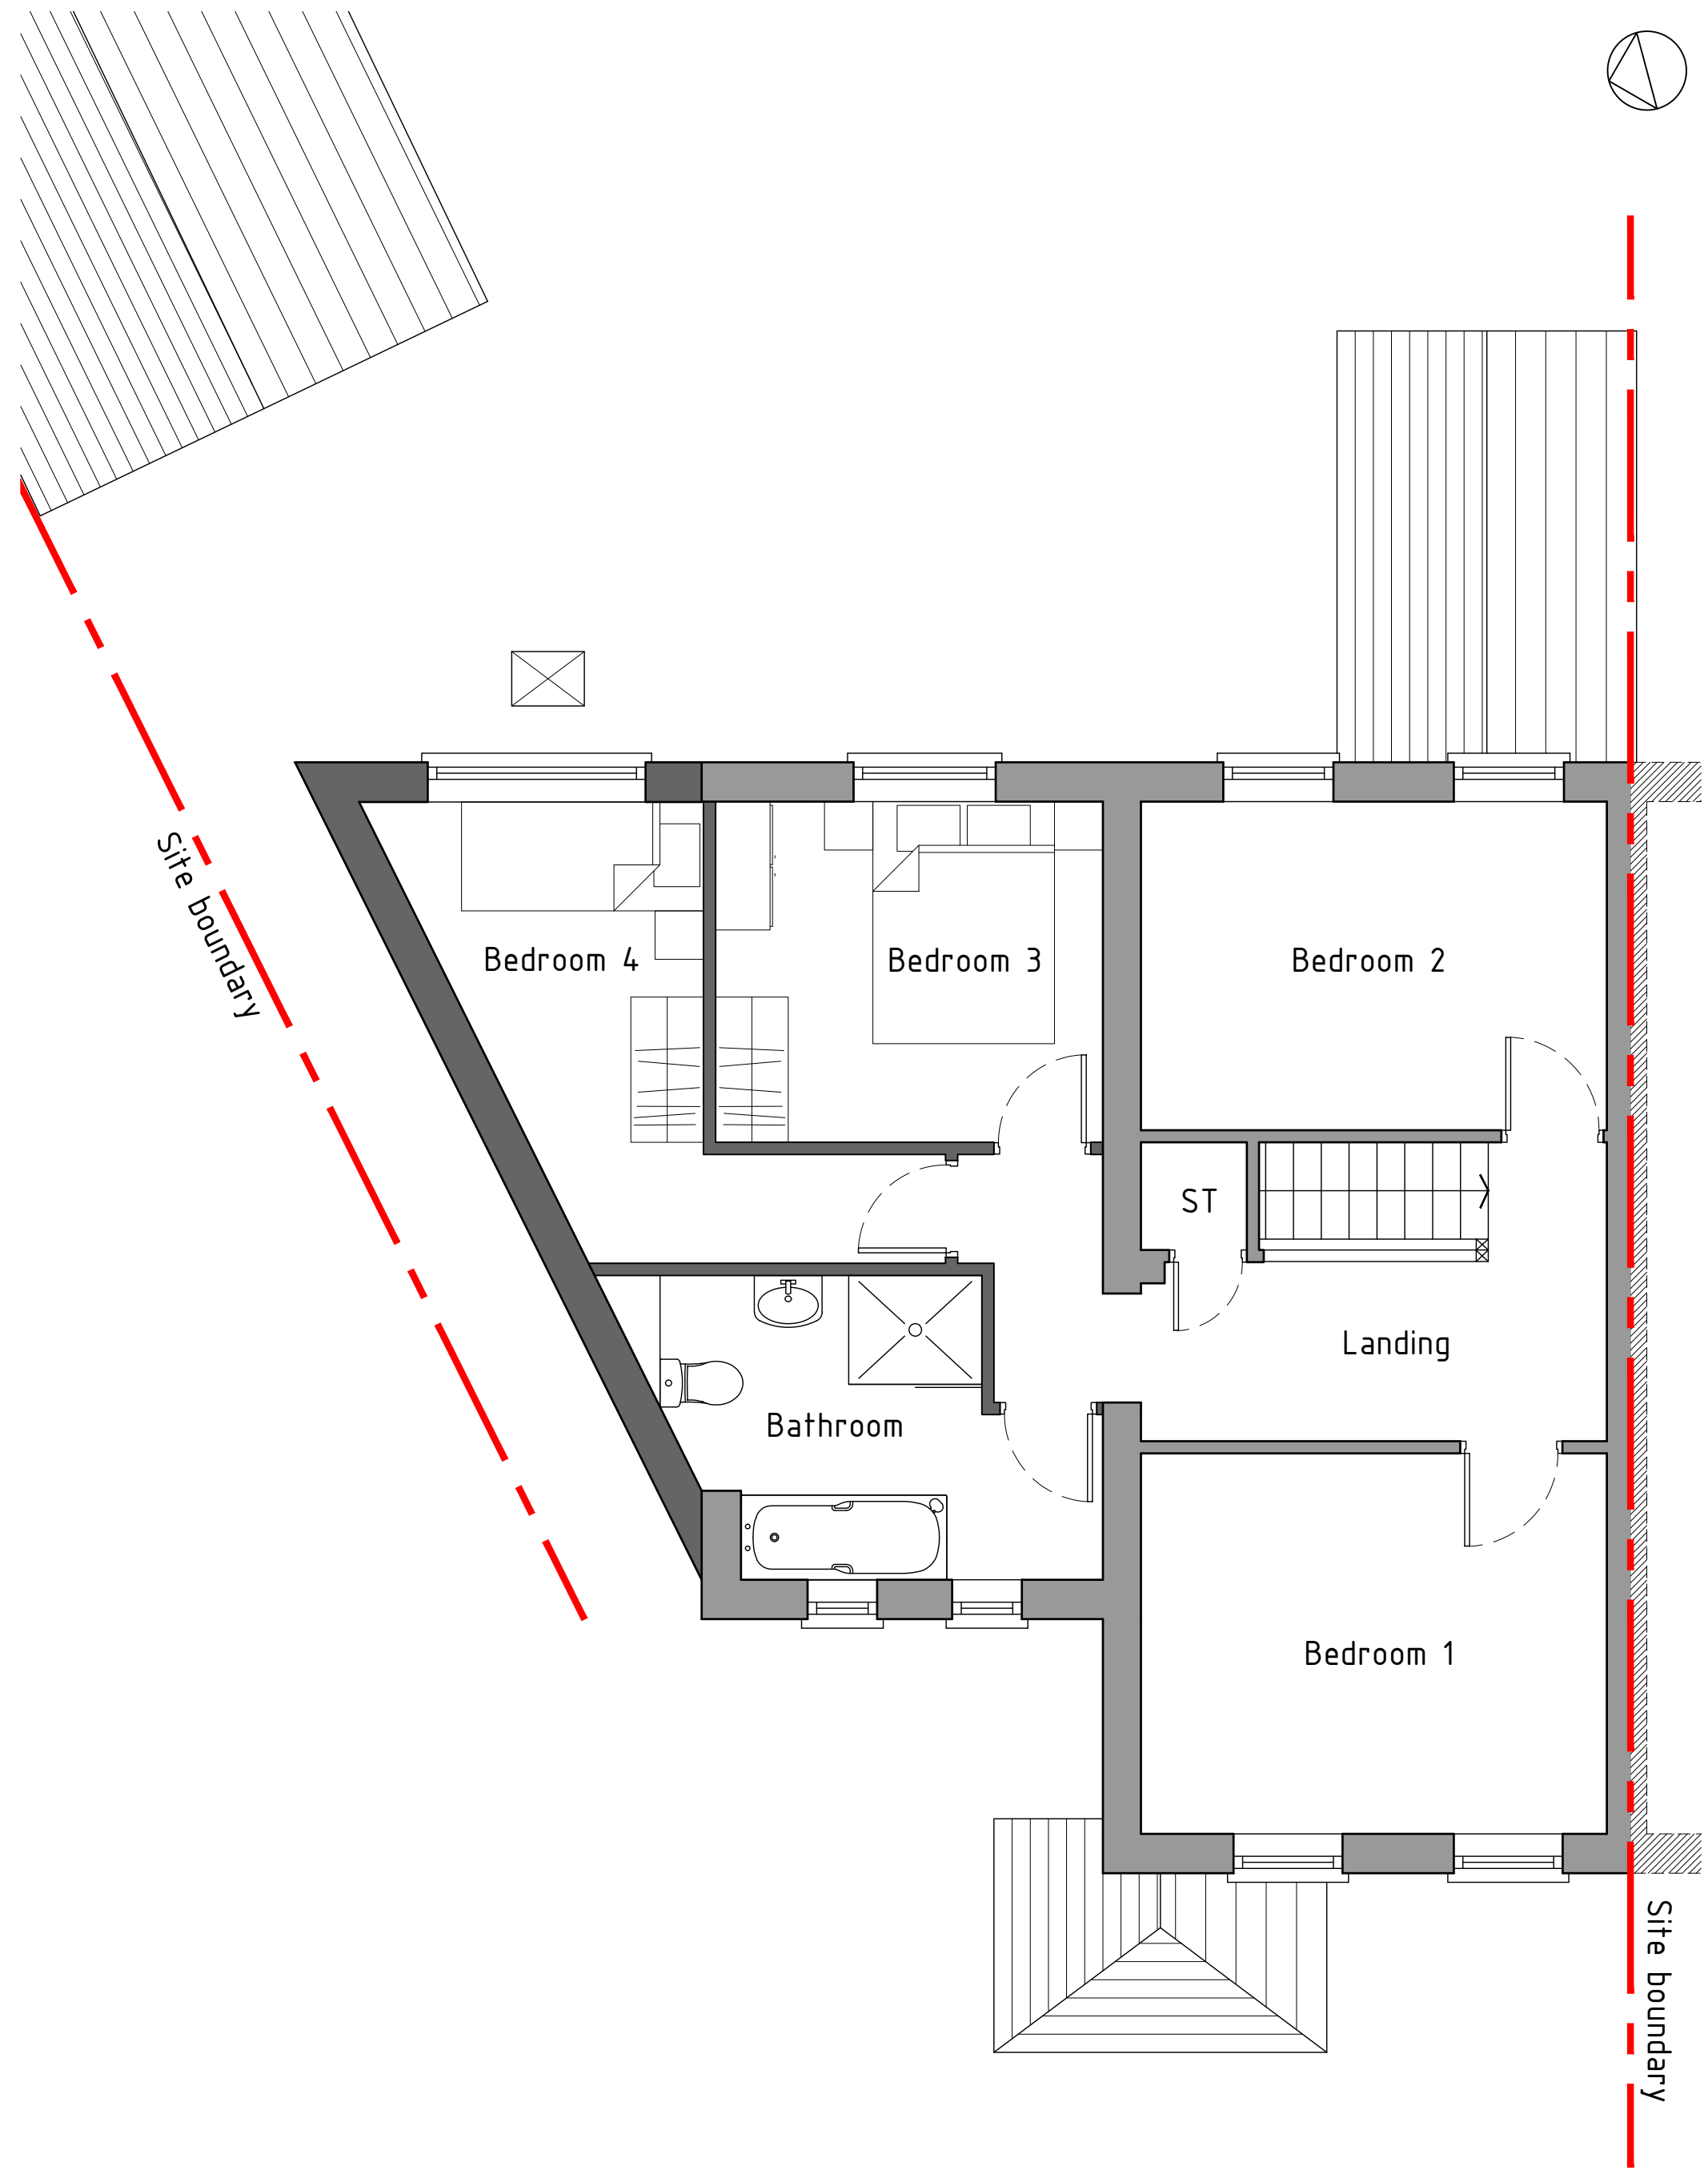

First floor plan 1:50

Proposed			
 HDS Architectural Services, The Foundry, 15 Yorke Street, Wrexham LL13 8LW Tel (01978) 345250 www.hdsarchitectural.co.uk	Project; 43 Bodwyn Crescent, Gresford, Wrexham, LL12 8NQ	Dwg No; BC/PD/03	Date; 23.05.22
	Title; 03-Proposed Floor plans-Option-02	Scale (A2); 1:50	Revision;