




GABLE ELEVATION

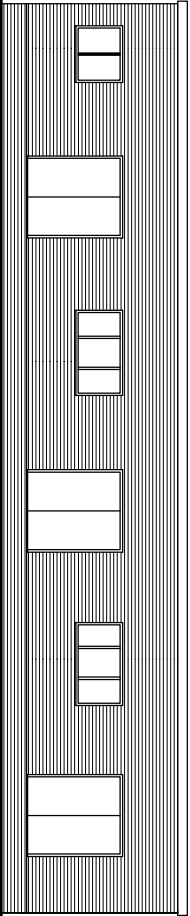

REAR ELEVATION

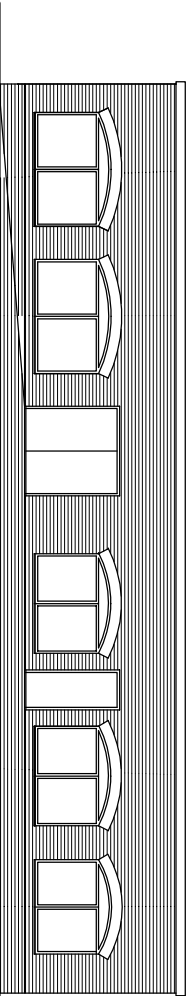

FRONT ELEVATION

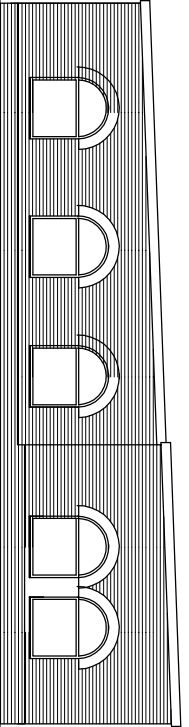

GABLE ELEVATION

NOTE:

Any discrepancies or errors are to be reported to
EDGE Architects NW Ltd. Any dimensions that are
not noted on the drawings are to be requested from
EDGE Architects NW Ltd.

© All drawings are copyright of EDGE Architects NW Ltd.

RIBA Chartered Practice EDGE Architects NW Ltd. Studio 5520 North Wales Business Park, Abergale Conwy, LL22 8LJ EDGE ARCHITECTS		ADDRESS: DEE VALLEY MEDICAL CENTRE BANGOR ON DEE PROJECT: Proposed conversion of existing building EXISTING ELEVATION - BUILDING B
CLIENT: MR T MARROITT	DRAWING No: 22-CON-037-6 DATE: MAY 2022 SCALE: 1:100 @ A3	