

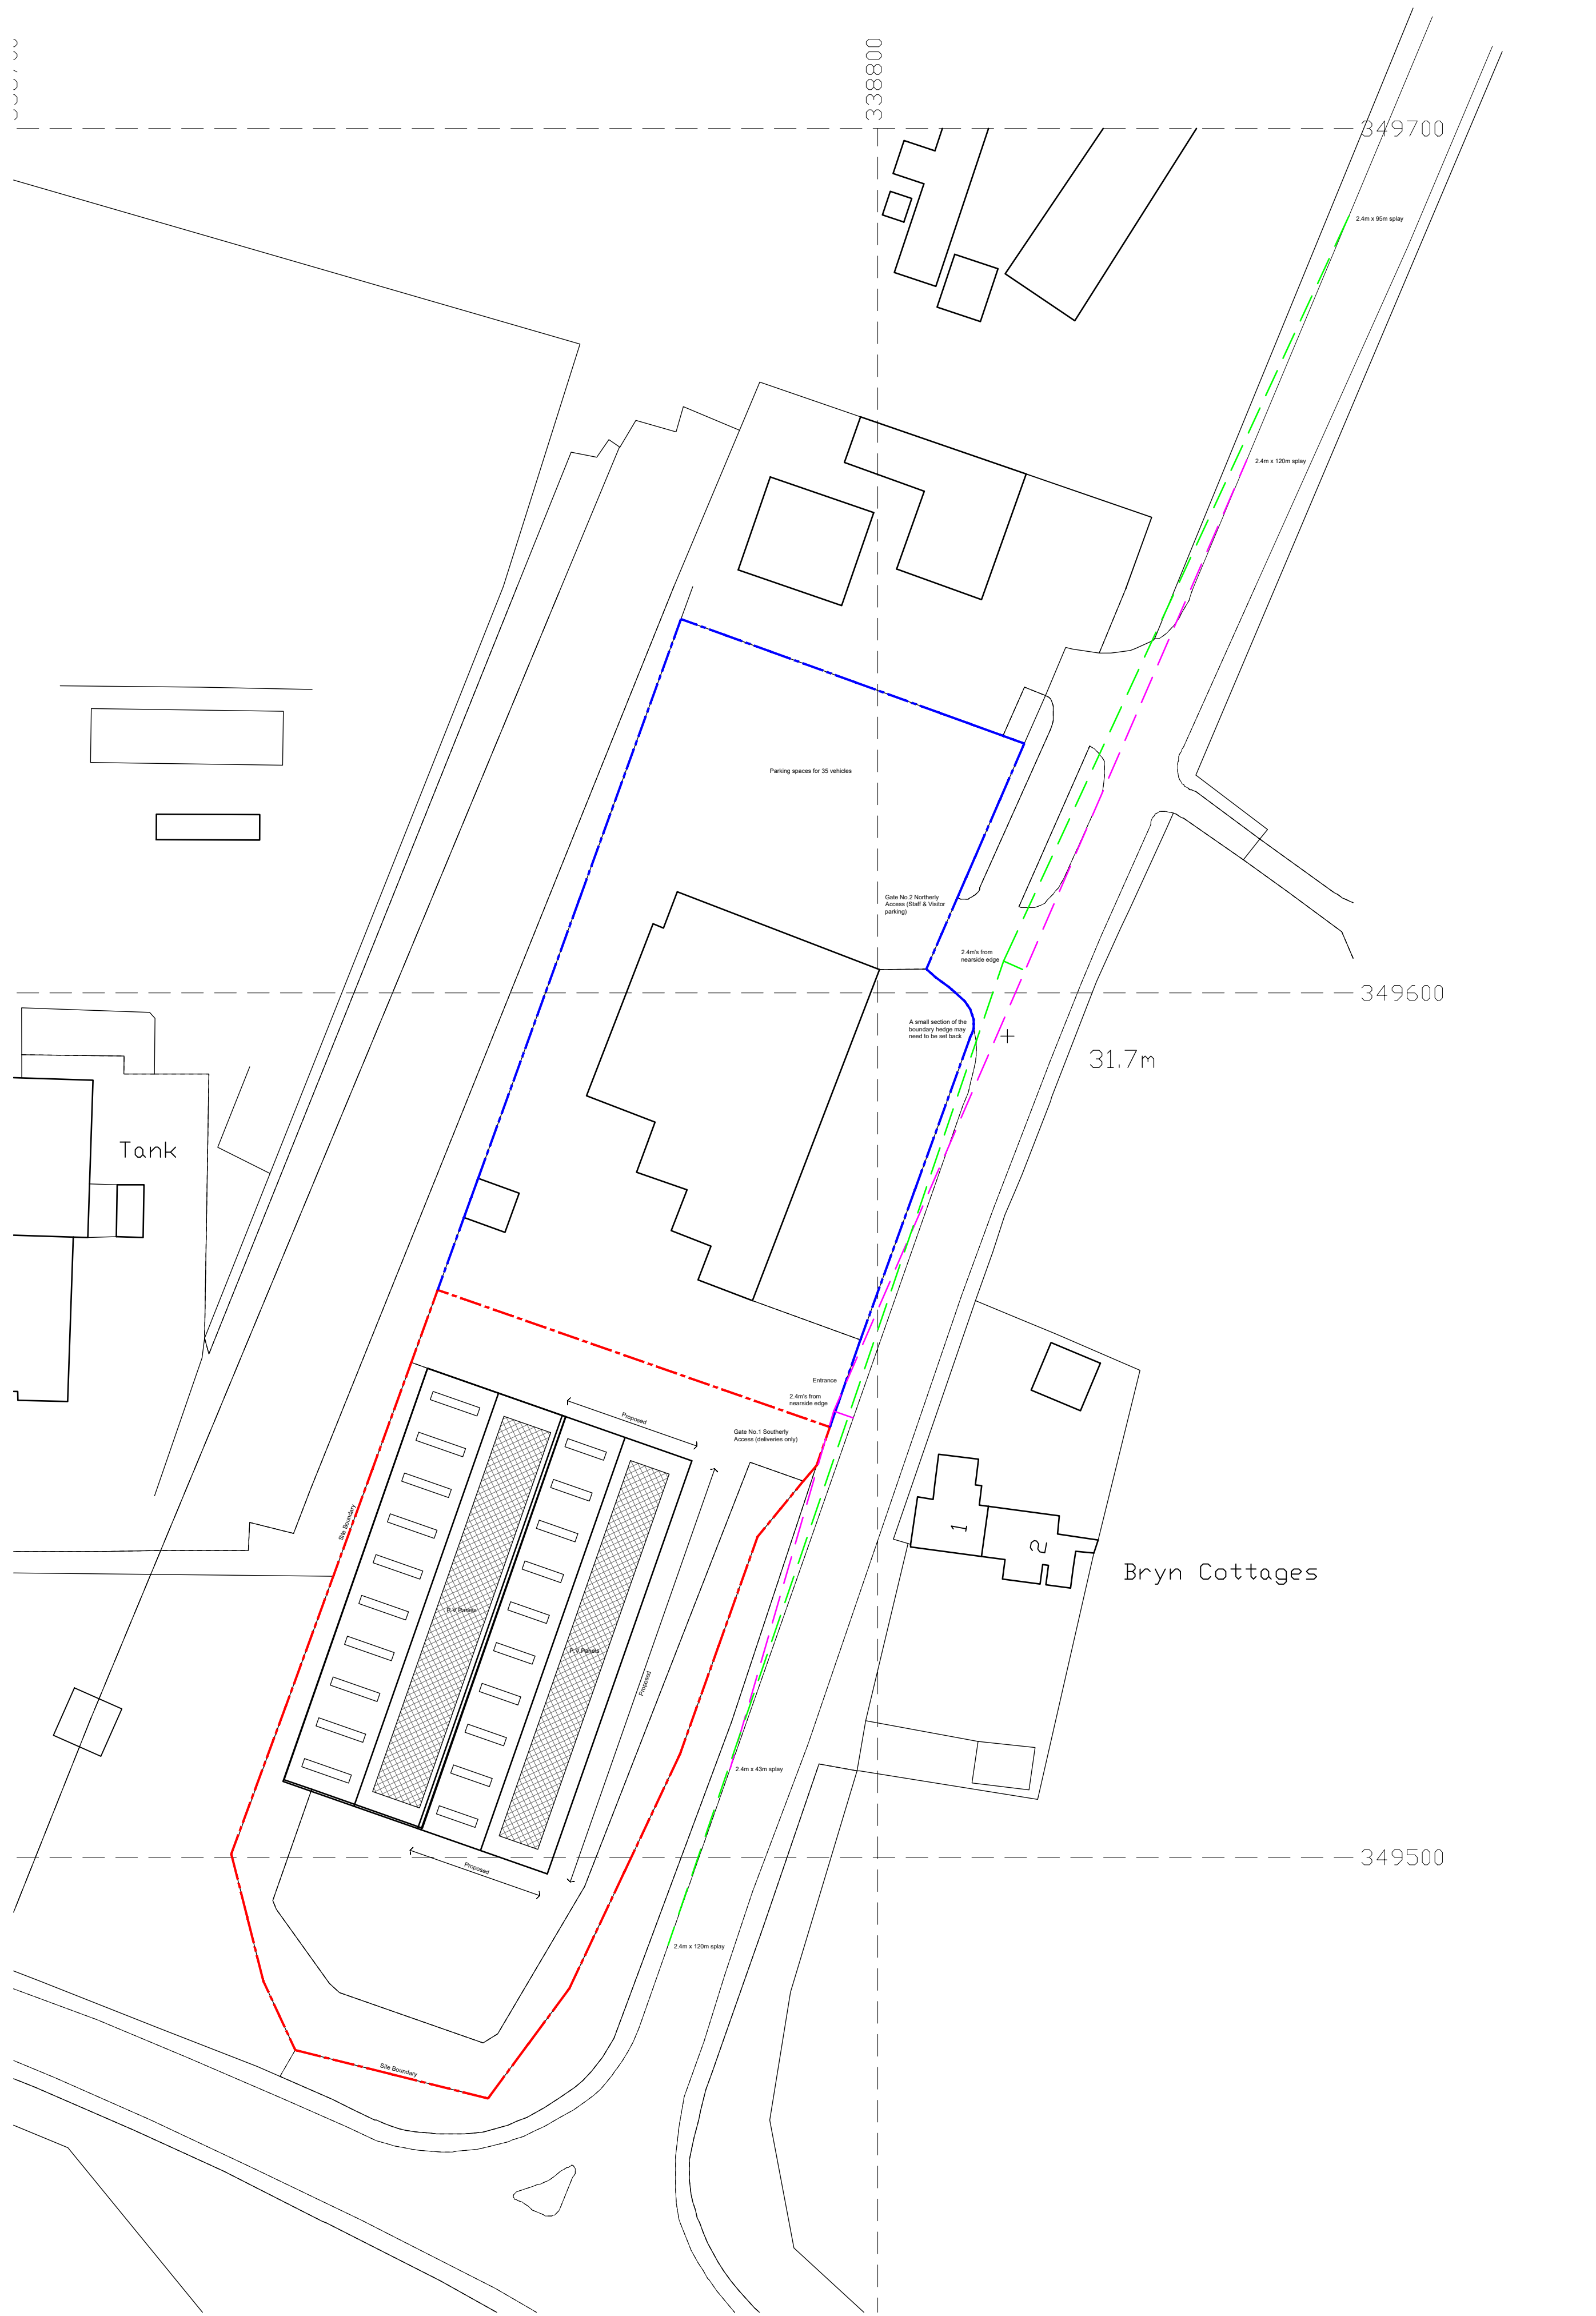
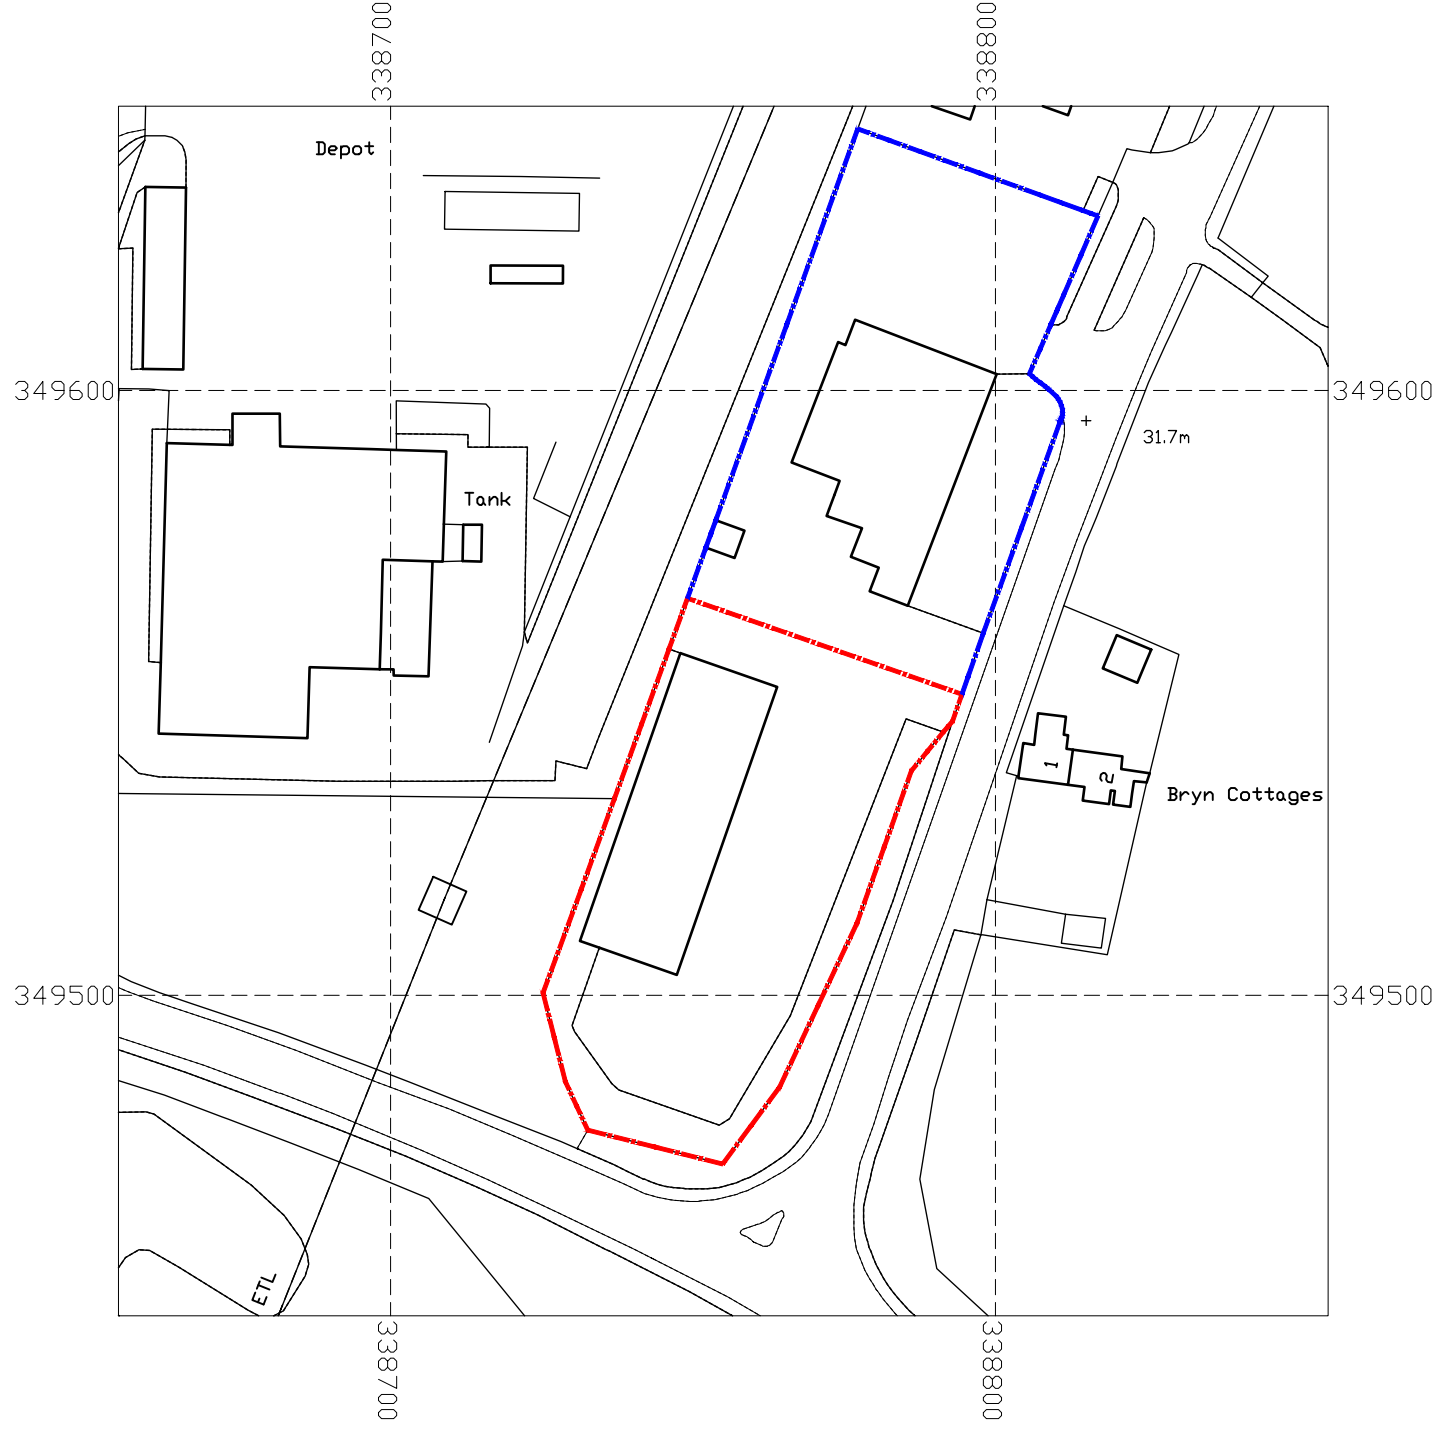


 


Proposed Site Plan 1:500

 

Site location plan 1:1250

Legend

- Gate 1 Visibility splay
- Gate 2 Visibility splay

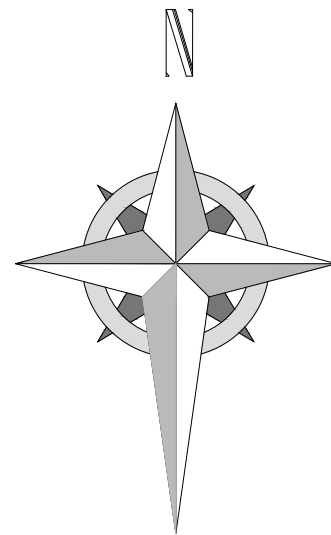

Please see separate drainage engineers drawings for drainage information

HDS ARCHITECTURAL SERVICES
HDS Architectural Services, The Foundry,
15 Yorke Street, Wrexham,
LL13 8LW
Tel (01978) 345250
www.hdsarchitectural.co.uk

Project; JB Fabrication (Wrexham) Ltd, Bryn Lane, Wrexham Industrial Estate, Wrexham, LL13 9UT	
Title; Access plan	Scale (A1); 1:500 & 1:1250
Dwg No; JD/PD/06	Date; 30.06.2022
Revision;	