

© COPYRIGHT
The copyright in this drawing is vested in Sheppard Robson and no license or assignment of any kind has been, or is, granted to any third party whether by provision of copies or originals or otherwise unless agreed in writing.

DO NOT SCALE FROM THIS DRAWING
The contractor shall check and verify all dimensions on site and report any discrepancies in writing to Sheppard Robson before proceeding work.

FOR ELECTRONIC DATA ISSUE
Electronic Data / drawings are issued as "read only" and should not be interrogated for measurement. All dimensions and levels should read, only from those values stated in text, on the drawing.

NOTE:
For more Topo information refer to John Turners
0522-JTC-001 Spire Yale Hospital Wrexham dwg.

AHU Compound Screen Specification


All details on metroSTOR website for the Modular Screening for HVAC/M&E/Service Areas.

Road Marking Paint Lines / Signage / Numbering / Directional Arrows

Material: Hot Applies Thermoplastic Road Marking Materials To BS 3262:Part1
Surface: Coated Macadam/asphalt & Concrete.
Application: In Accordance with manufactures's instructions to comply with BS 3262:Part 3

REV.	DATE	AMENDMENT
C01	16/06/2022	Issue For Planning

KEYPLAN

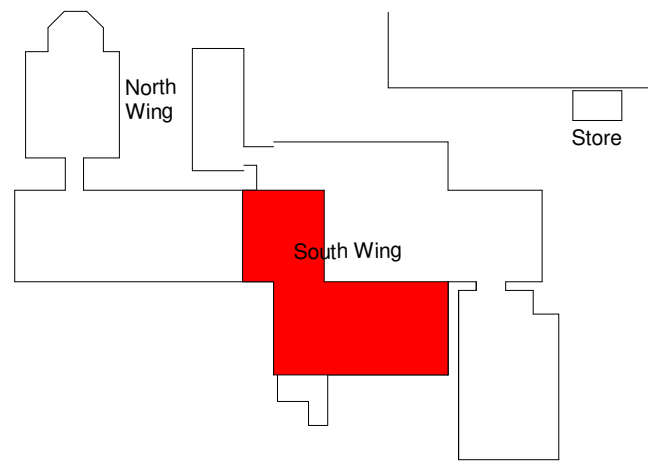

CLIENT

Spire Wrexham



SHEPPARD ROBSON

77 Parkway Camden Town London NW1 7PU
T: +44 (0)20 7504 1700 E: london@sheppardrobson.com


PROJECT
Spire Yale Refurbishment

SCALE@A1	DATE	ORIGINATOR	CHECKED	AUTHORISED
1 : 50	03/29/22	CJD	PH	CM


Yale Hospital Refurbishment
External Plant Compound

Stage 5


STATUS	PURPOSE FOR ISSUE	SR NO.
A5	CONSTRUCTION	6529
DRAWING NO.	REV.	
6529 -SRA - 01 - 00 - DR - A - 90110	C01	

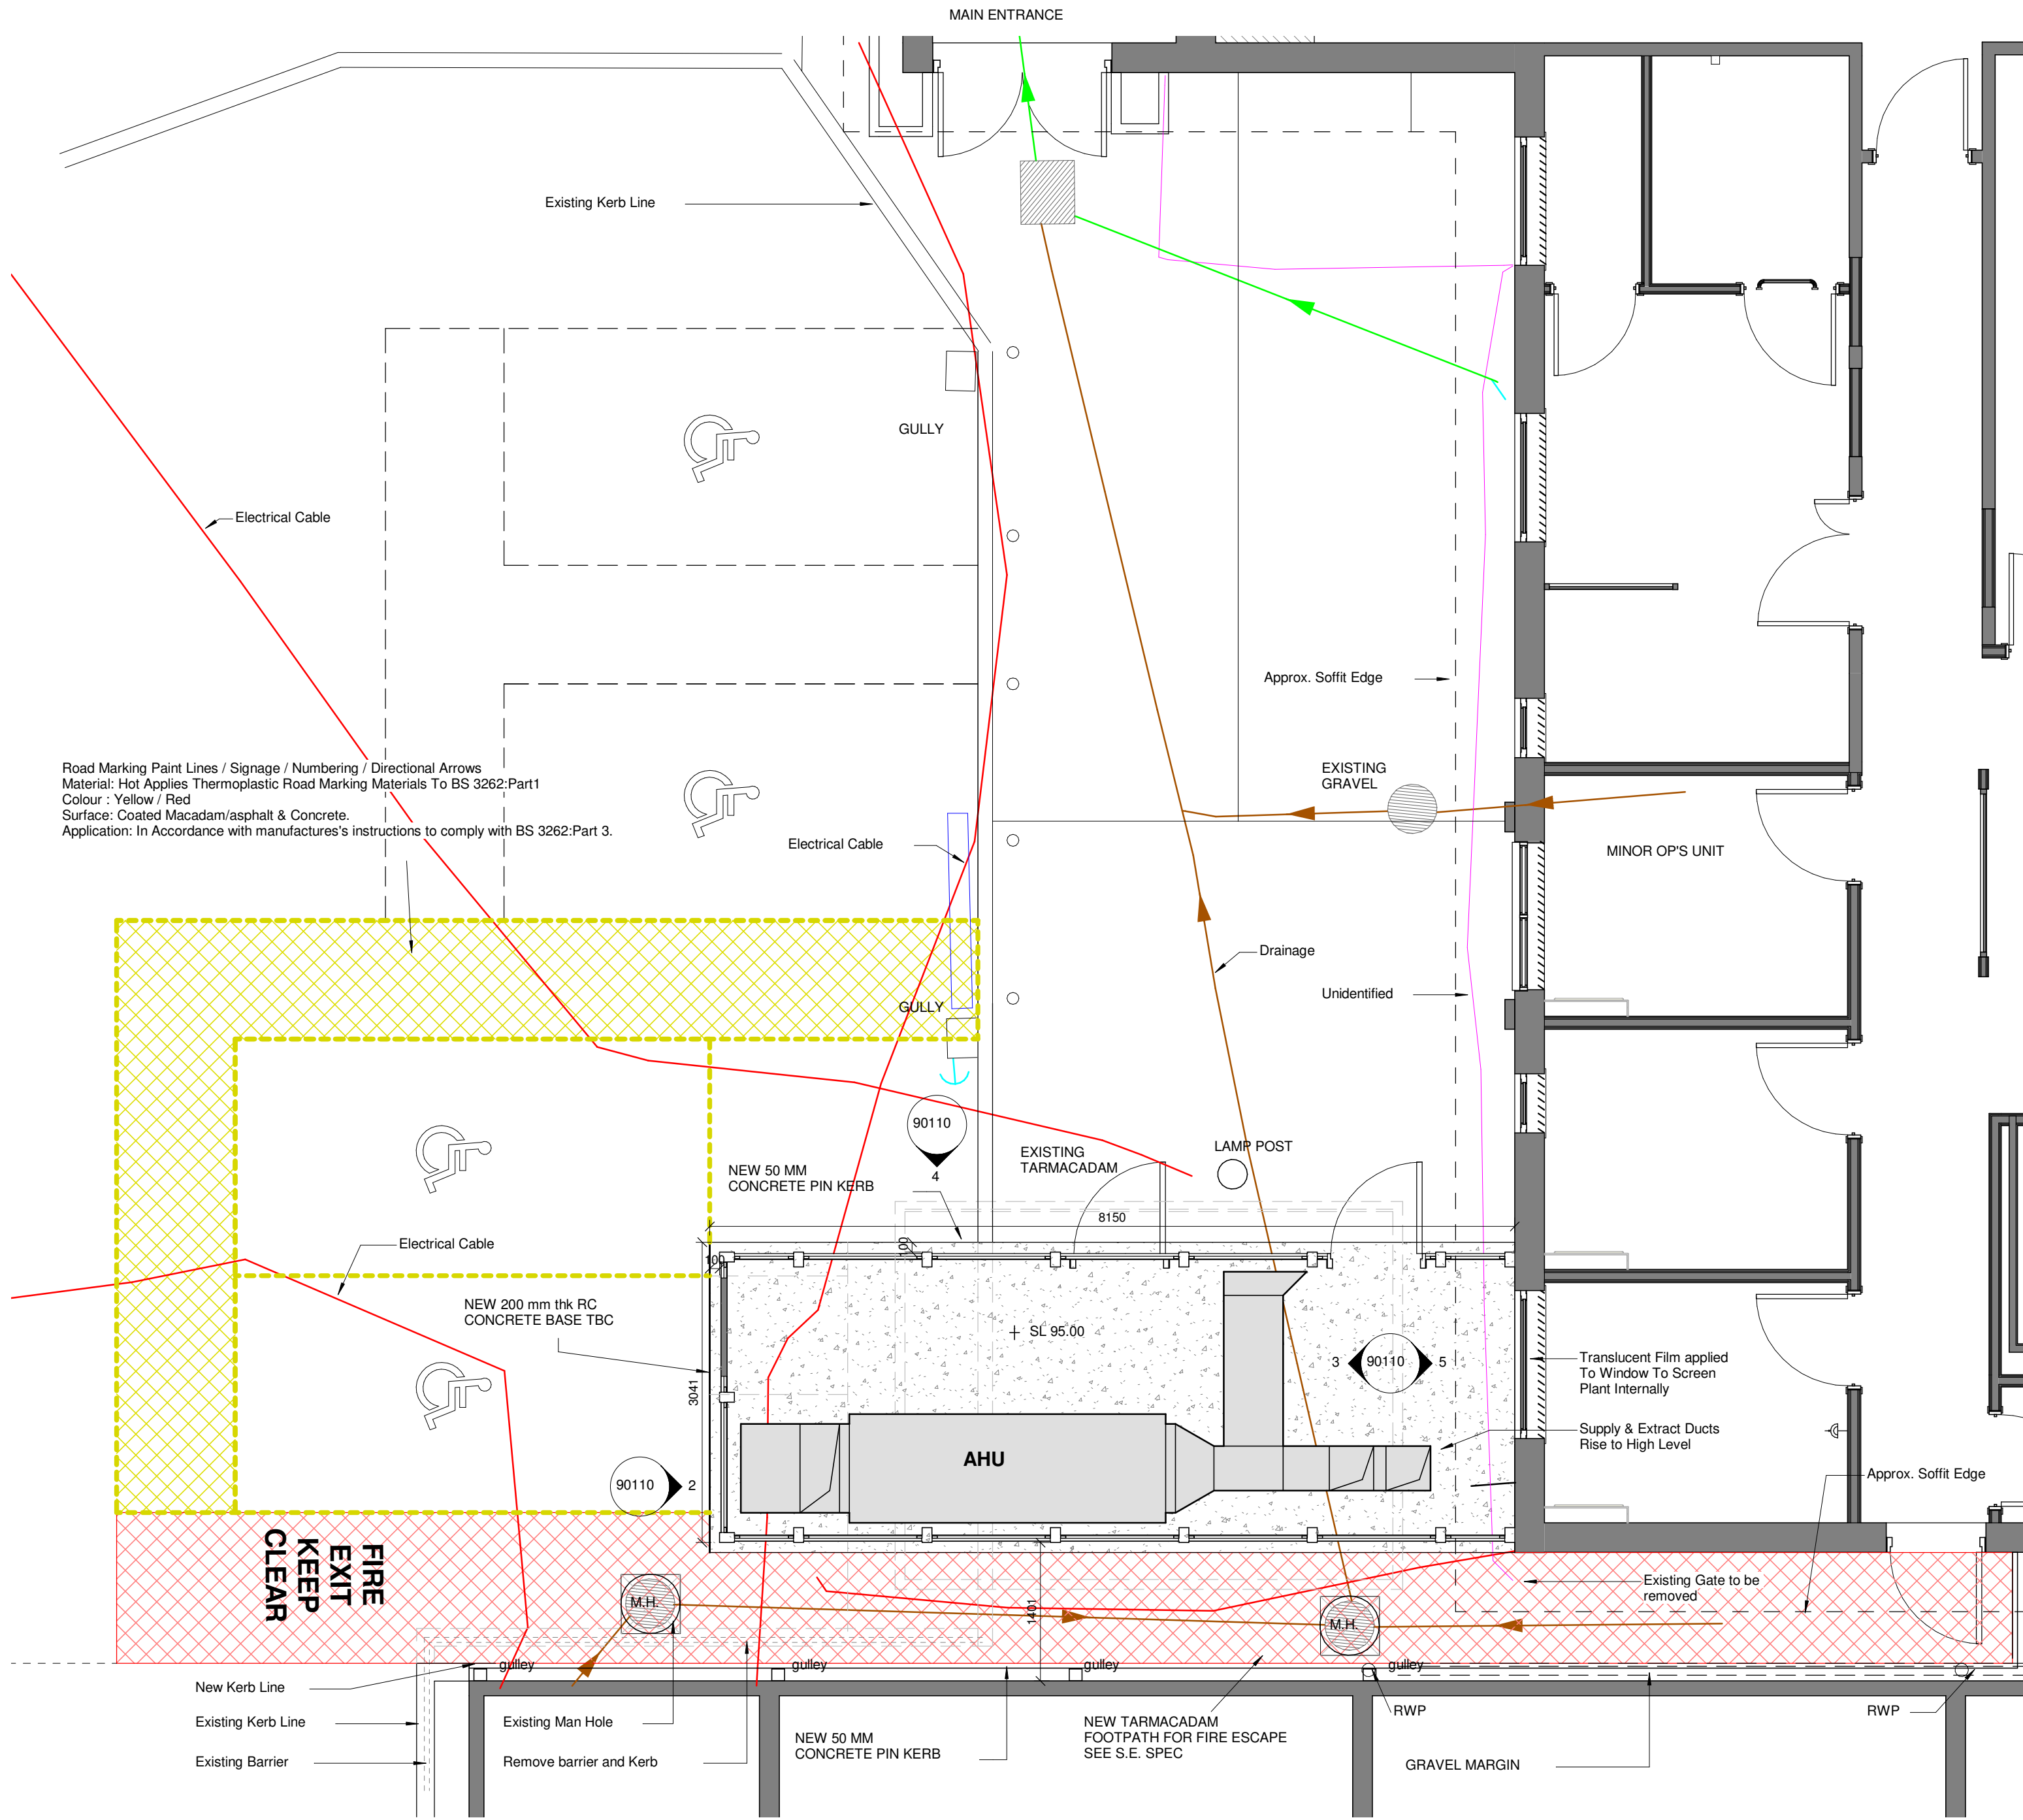


1 External Plant Compound
90110 1 : 50

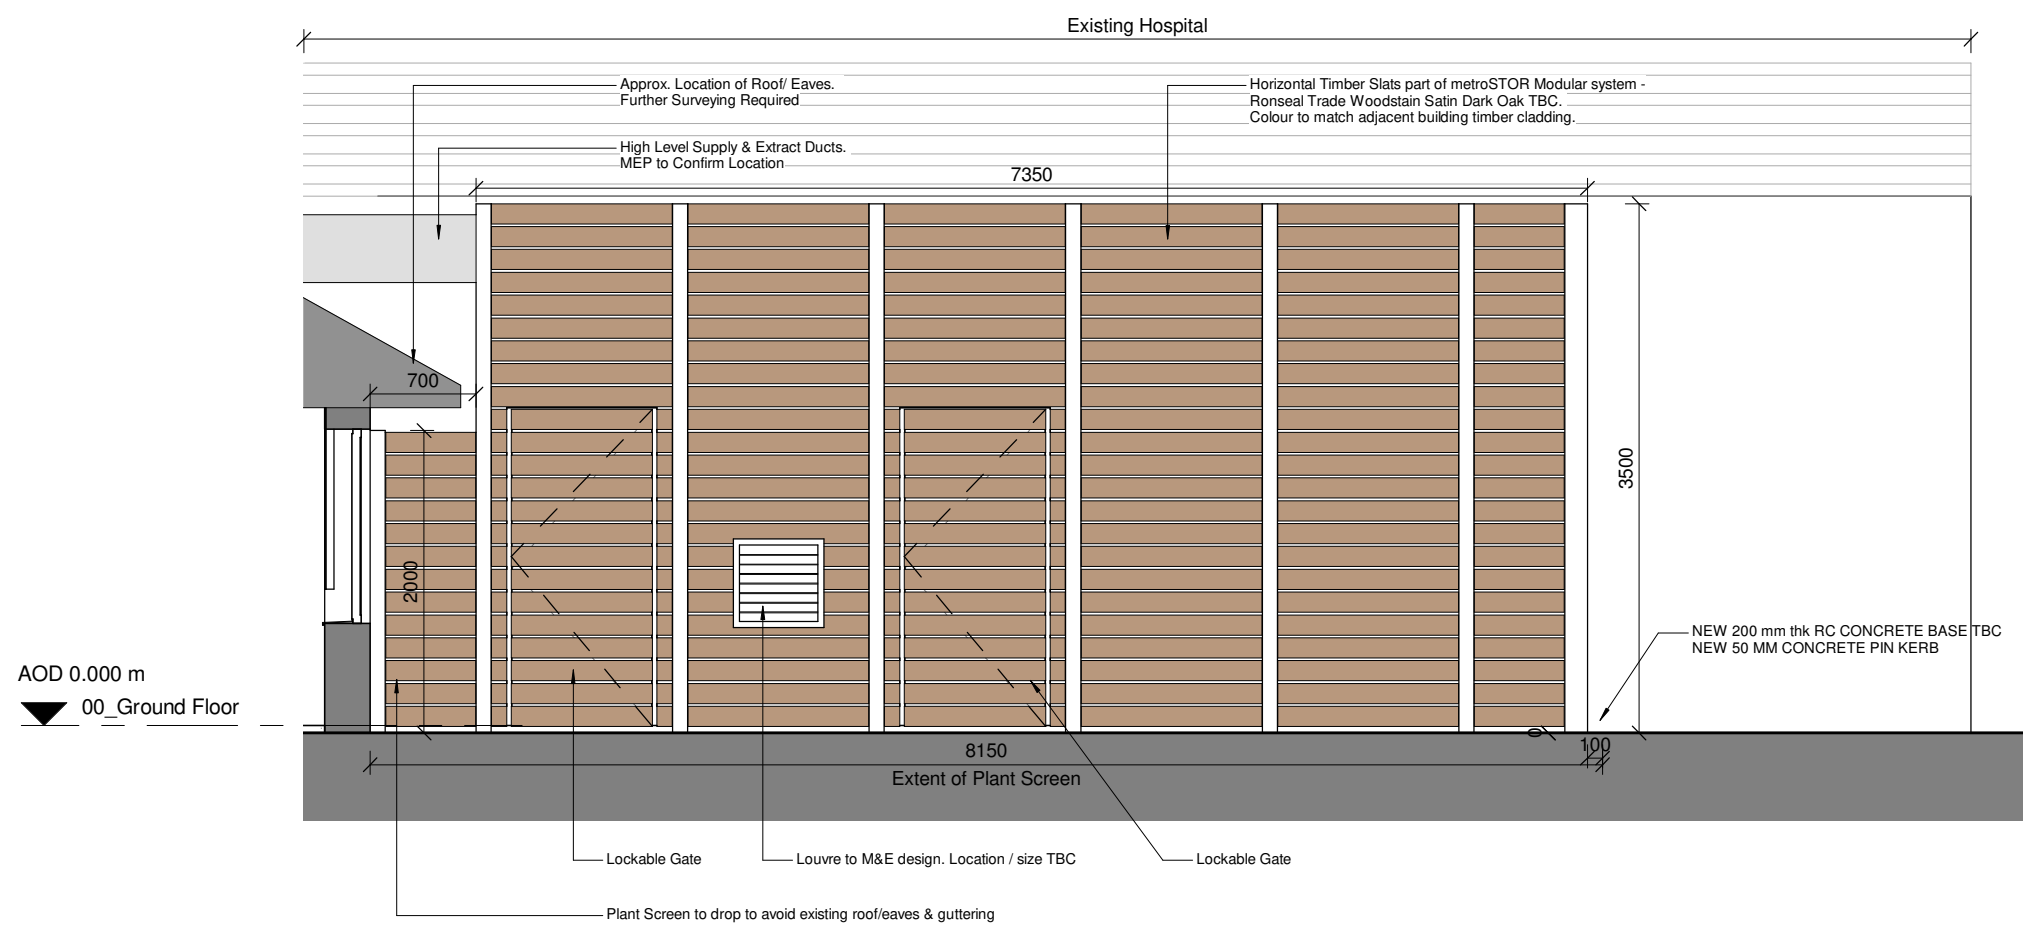


4 West Elevation
90110 1 : 50

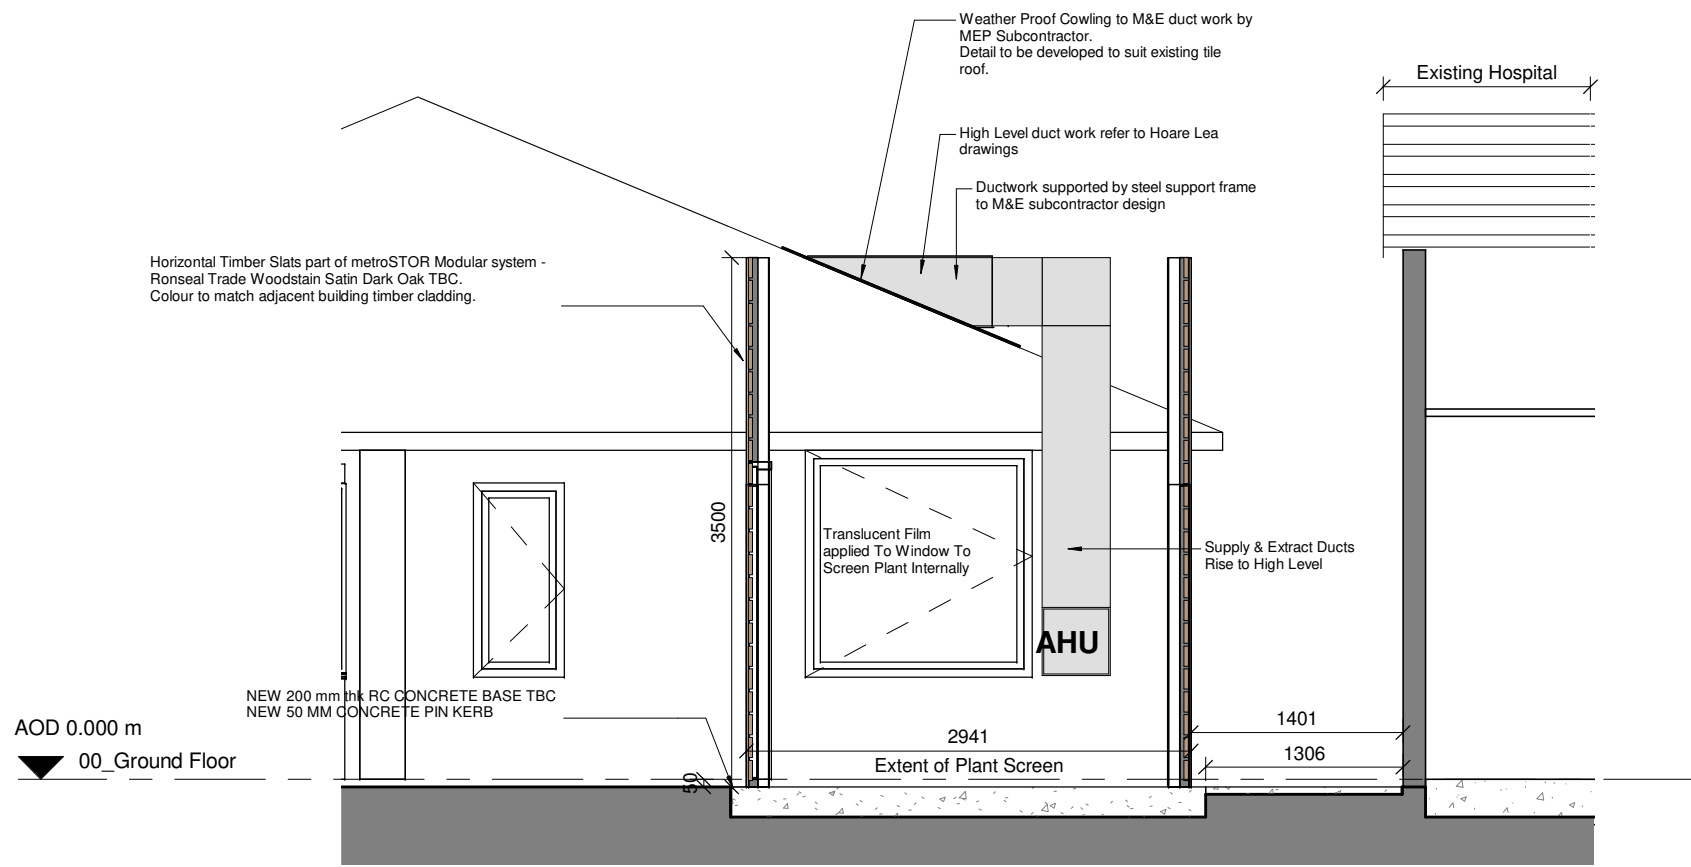

5 South Section - Ducting into Roof
90110 1 : 50

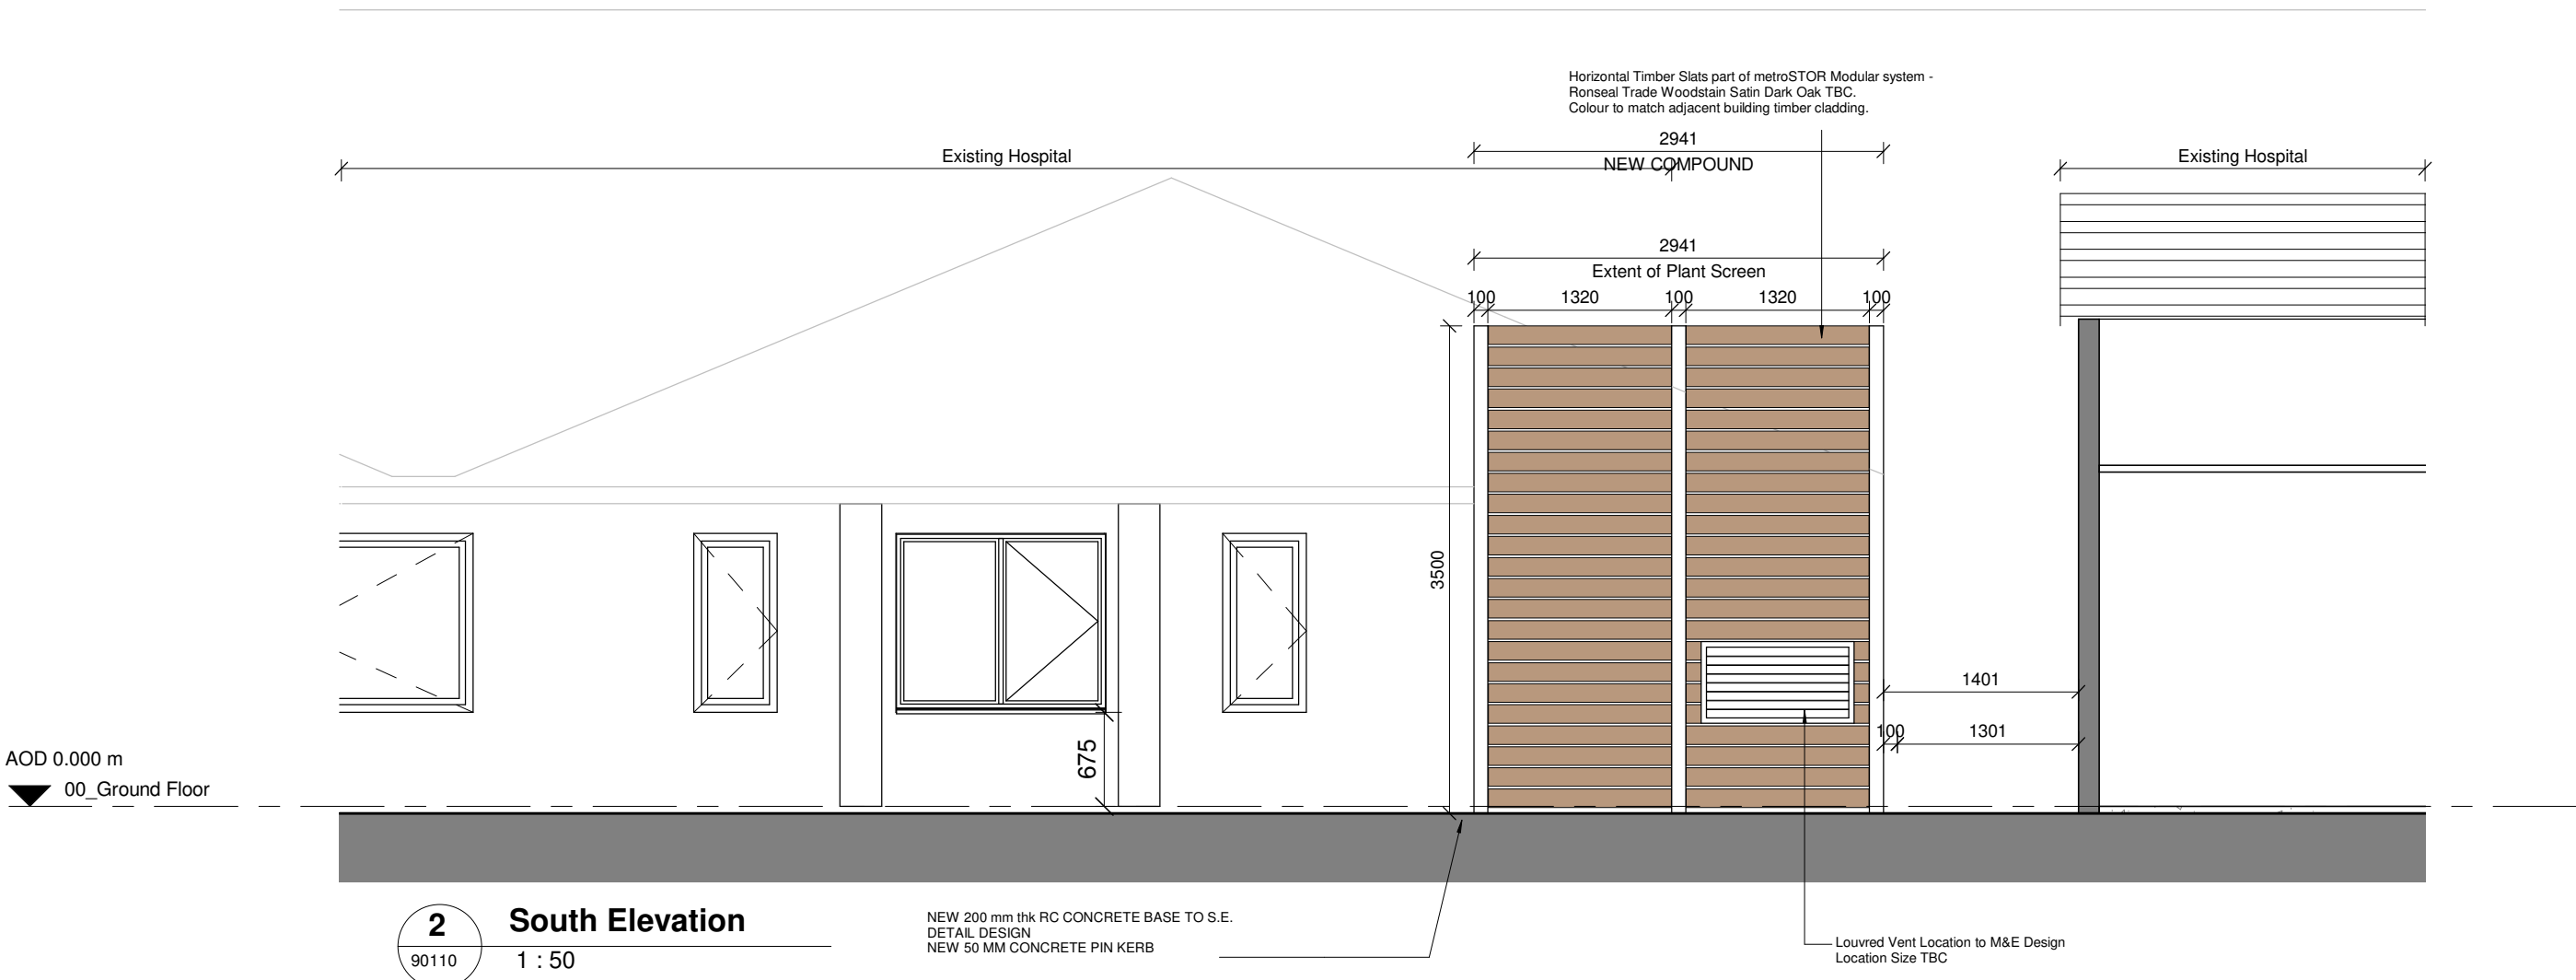

2 South Elevation
90110 1 : 50

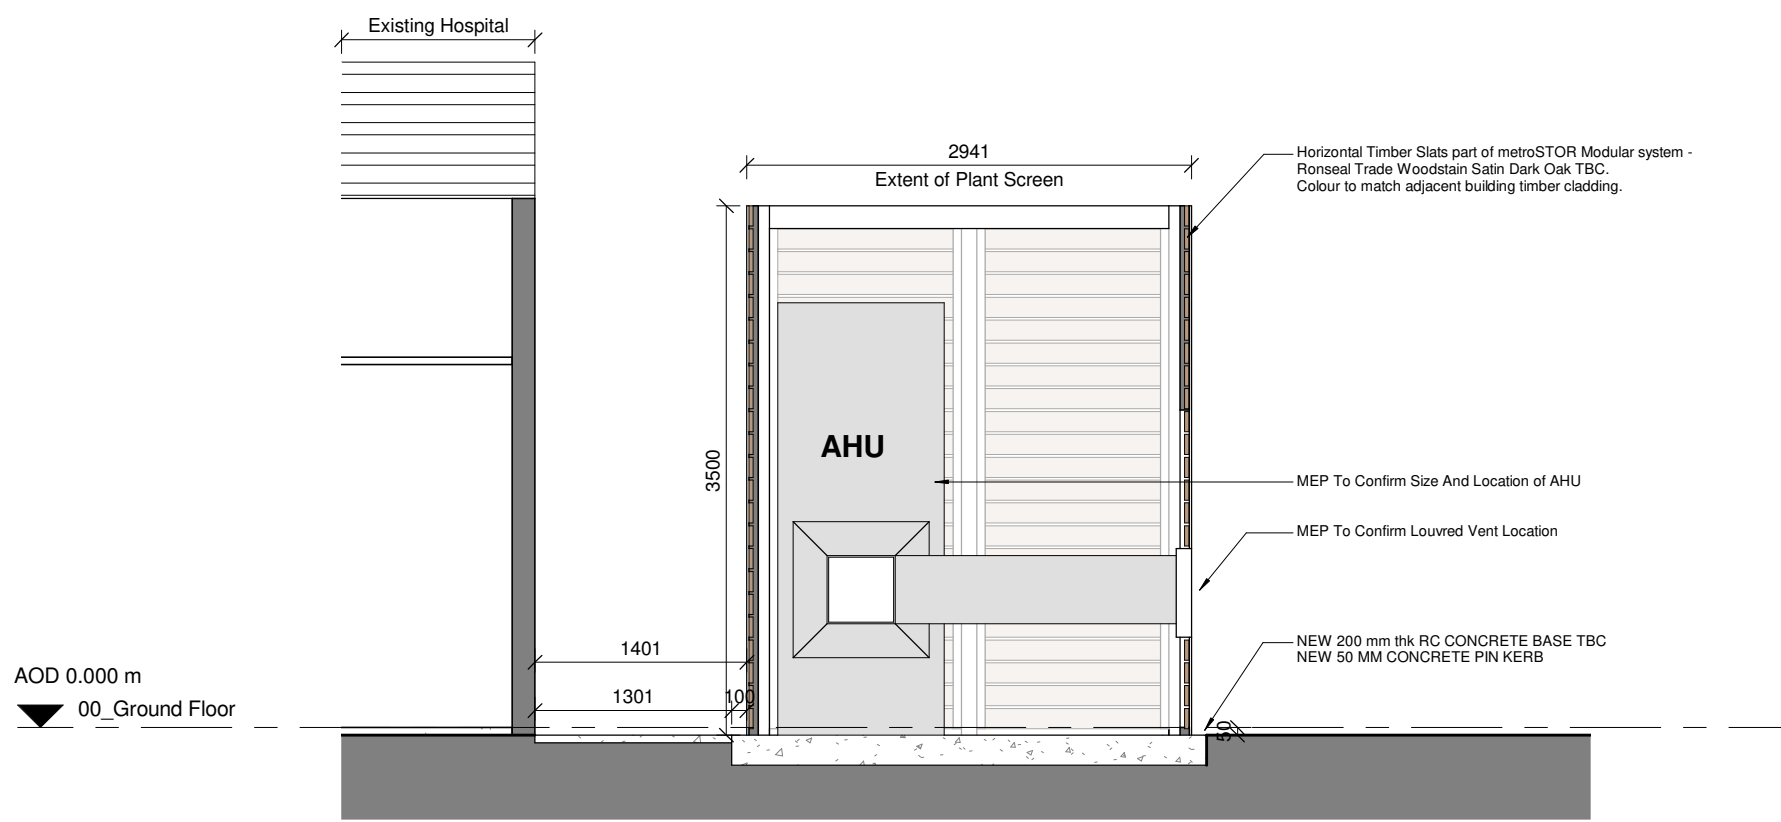

3 North Elevation
90110 1 : 50