


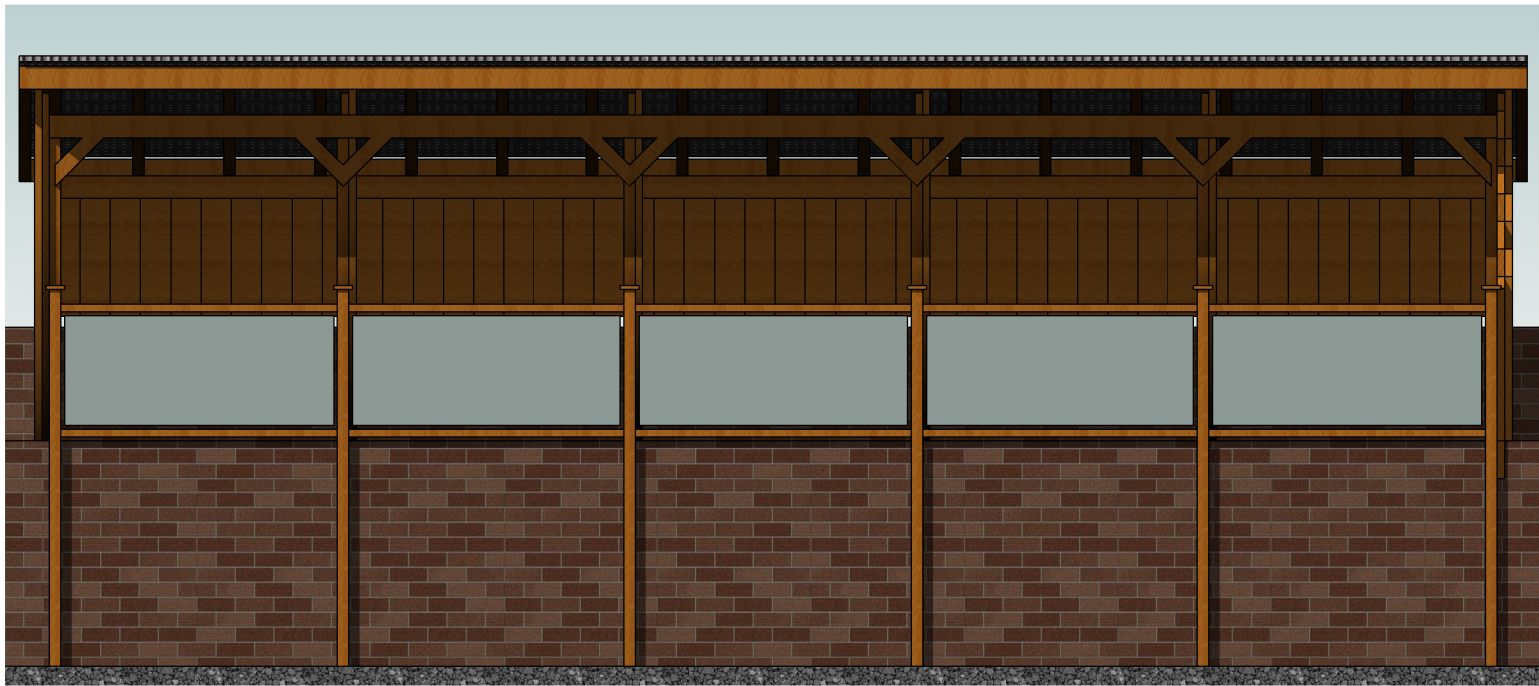


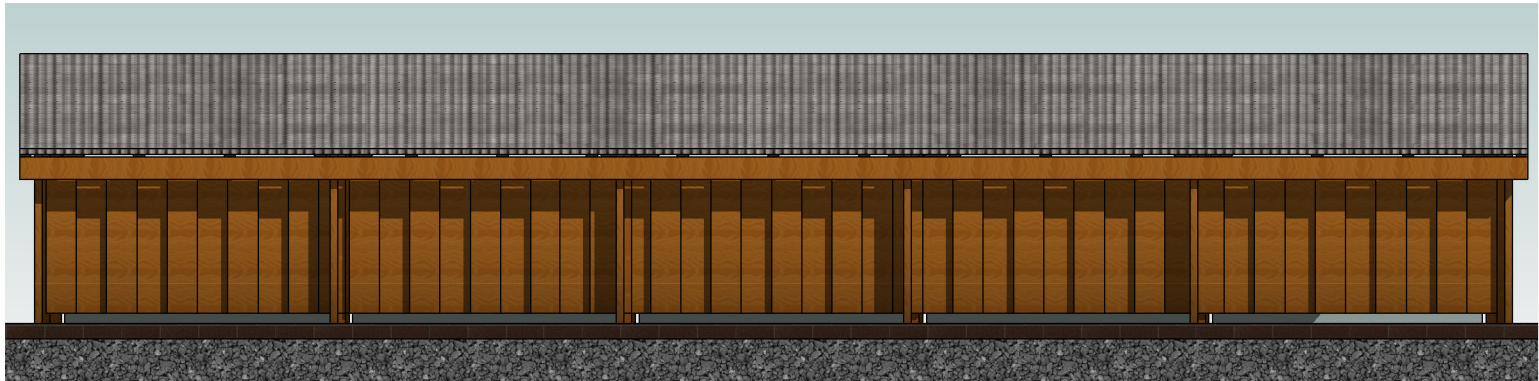


South-West Elevation
1 : 50

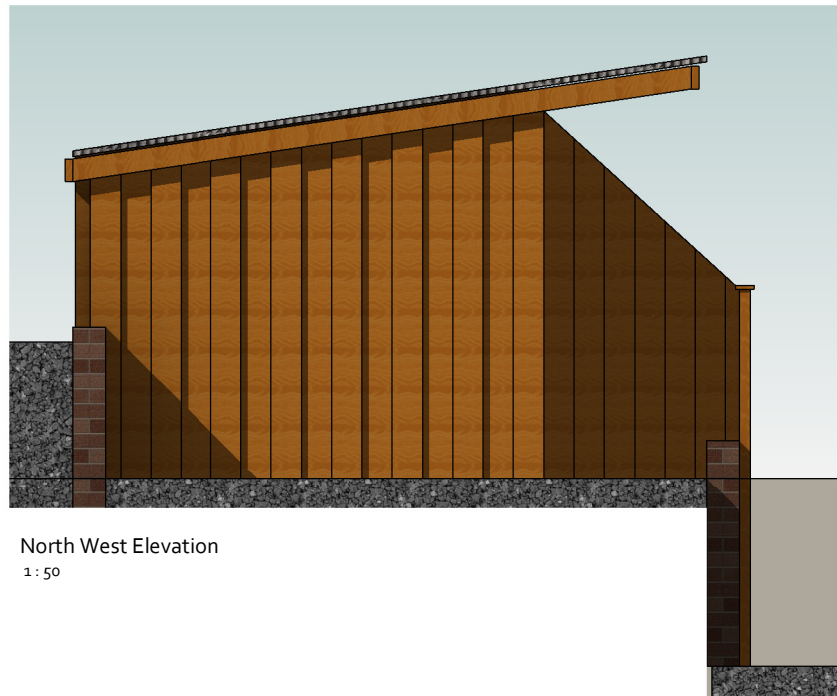

North East Elevation
1 : 50

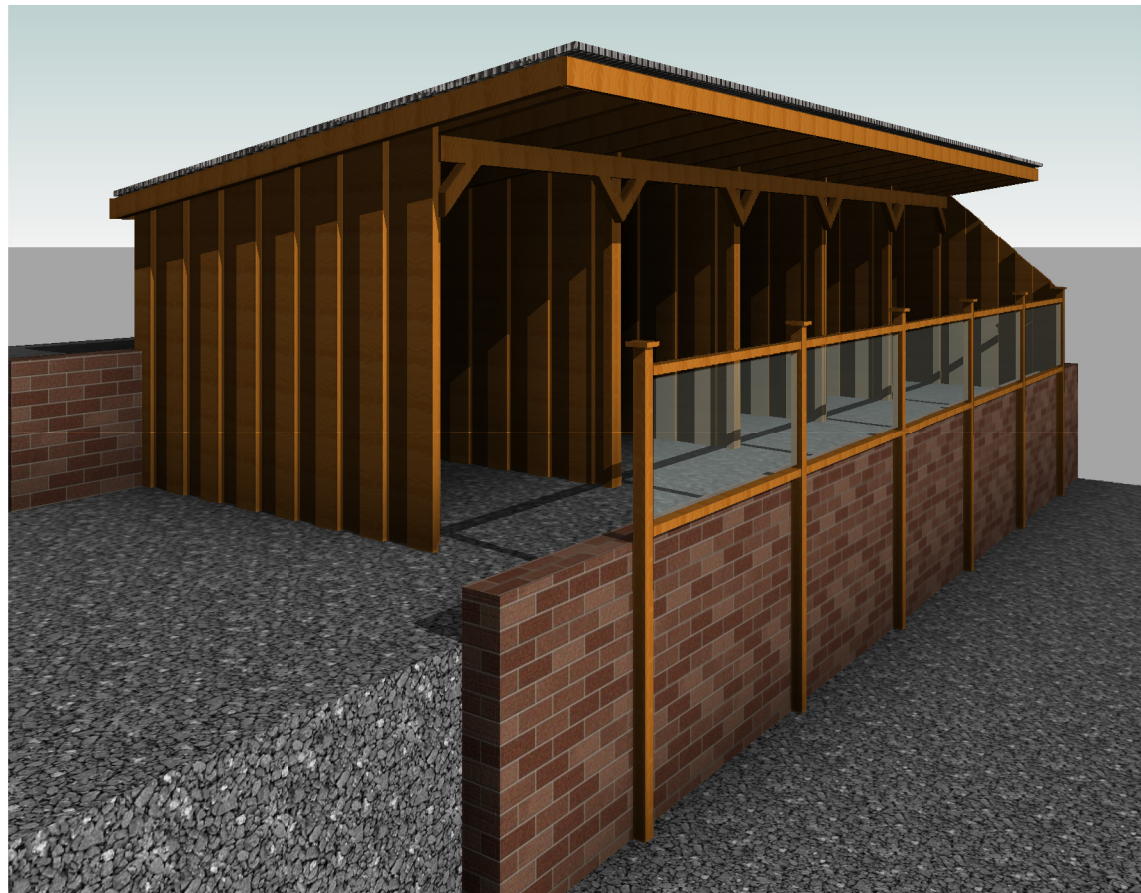

North West Elevation
1 : 50

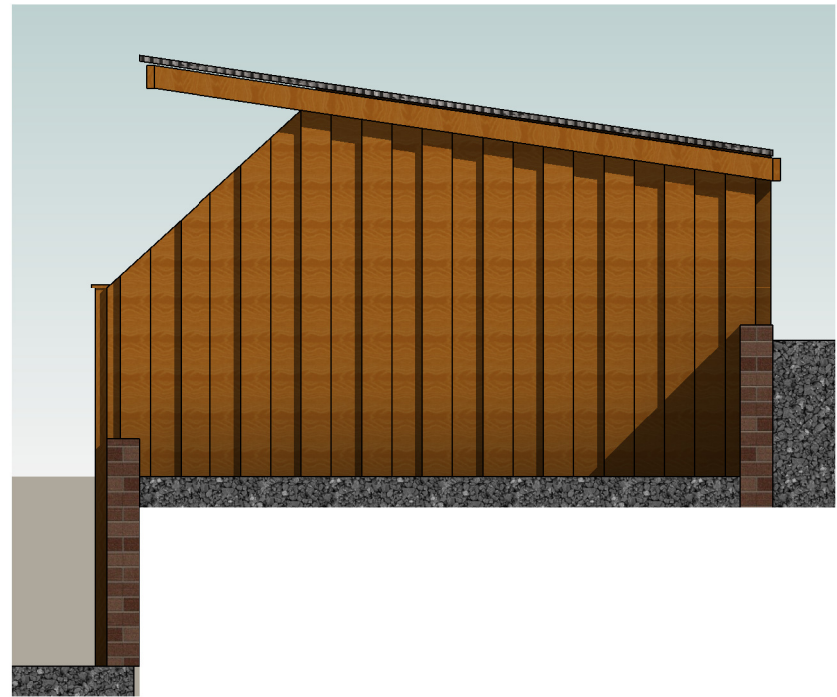

South East Elevation
1 : 50



CONSTRUCTION (DESIGN & MANAGEMENT) REGULATIONS 2015
Designer Risk Assessments are carried out throughout the design and where reasonably possible all areas of risk applicable to the design and end use of the construction have been identified and eliminated, mitigated or recorded as a residual risk.
Note that general risks of which a competent contractor should be aware of are not included. This document is to be read in conjunction with all pre-construction information made available by the Client and Principal Designer in accordance with the Construction (Design & Management) Regulations 2015.

MATERIALS
Timber framed shelter with timber hit and miss cladding to three sides and timber post and glass infill to the front. Timber benches and tables to each pod (5no. in total).
Slate effect roof tiles fixed directly to timber rafters.

OVERALL SIZES
Length - 9.59m
Width - 4.85m
Height at highest point - 2.45m above ground level at front of roof.
Distance to boundary - 4.07m to boundary with Brooklyne.



REVISION	DATE	DESCRIPTION



DESIGN IN SAFETY
OLD VICARAGE COTTAGE, CHURCH ROAD, MINERA, WREXHAM, LL11 3DA
www.designinsafety.co.uk
admin@designinsafety.co.uk
07734037463



CLIENT:
TYN-Y-CAPEL INN & RESTAURANT

ADDRESS:
TYN-Y-CAPEL, CHURCH ROAD,
MINERA, WREXHAM, LL11 3DA

DRAWING TITLE:
PROPOSED EXTERNAL SHELTER DETAILS

PROJECT NO: DIS_AD_0088	DRAWING NO: DIS_AD_0088_PR01
----------------------------	---------------------------------

SCALE AT A3: 1 : 50	DATE: 09/02/20	REVISION:
------------------------	-------------------	-----------

All designs are the sole property of Design In Safety and may not be used without written agreement.
Any discrepancies must be reported to Design In Safety for clarification.
Do not scale off drawings. Site check dimensions are to be taken prior to works commencing.