





EXISTING SIDE ELEVATION

PROPOSED FRONT ELEVATION

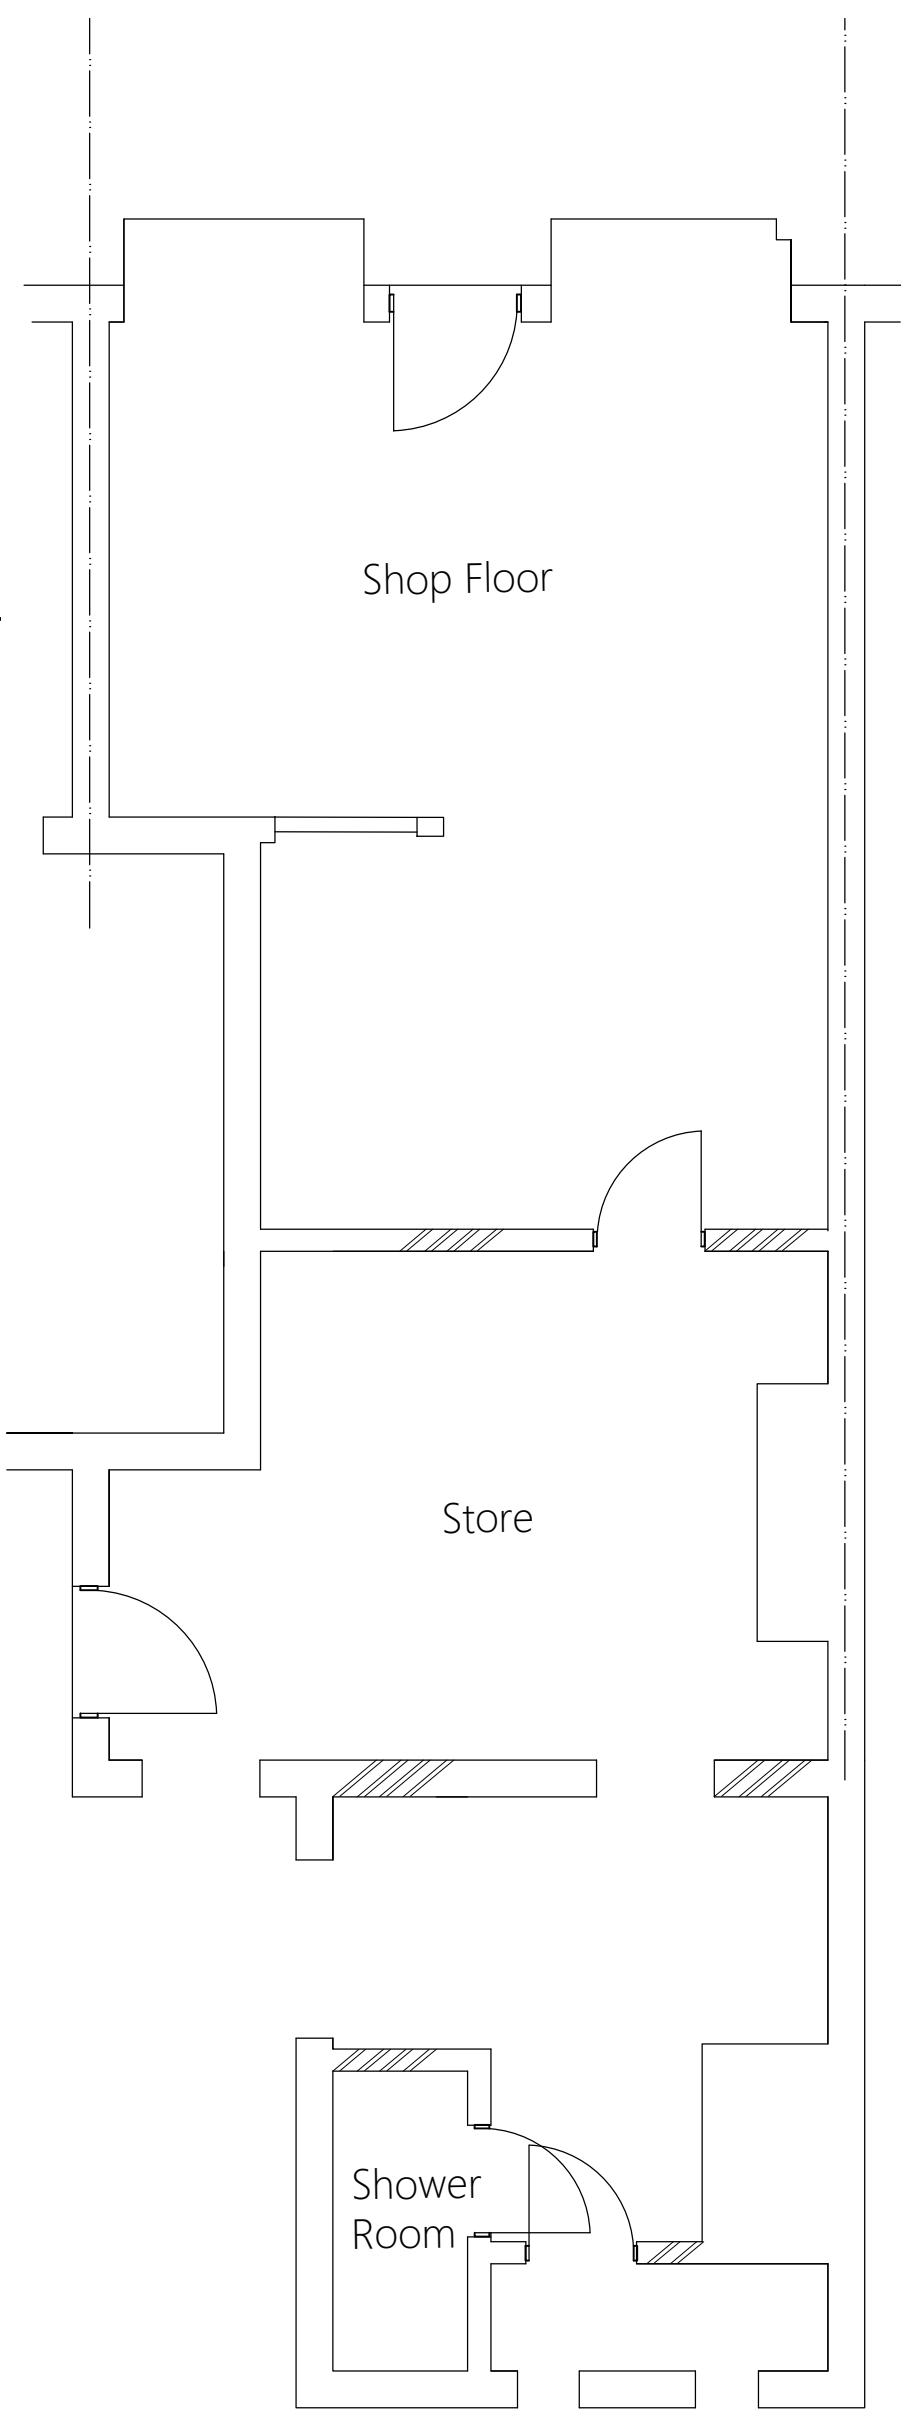


EXISTING GROUND FLOOR PLAN

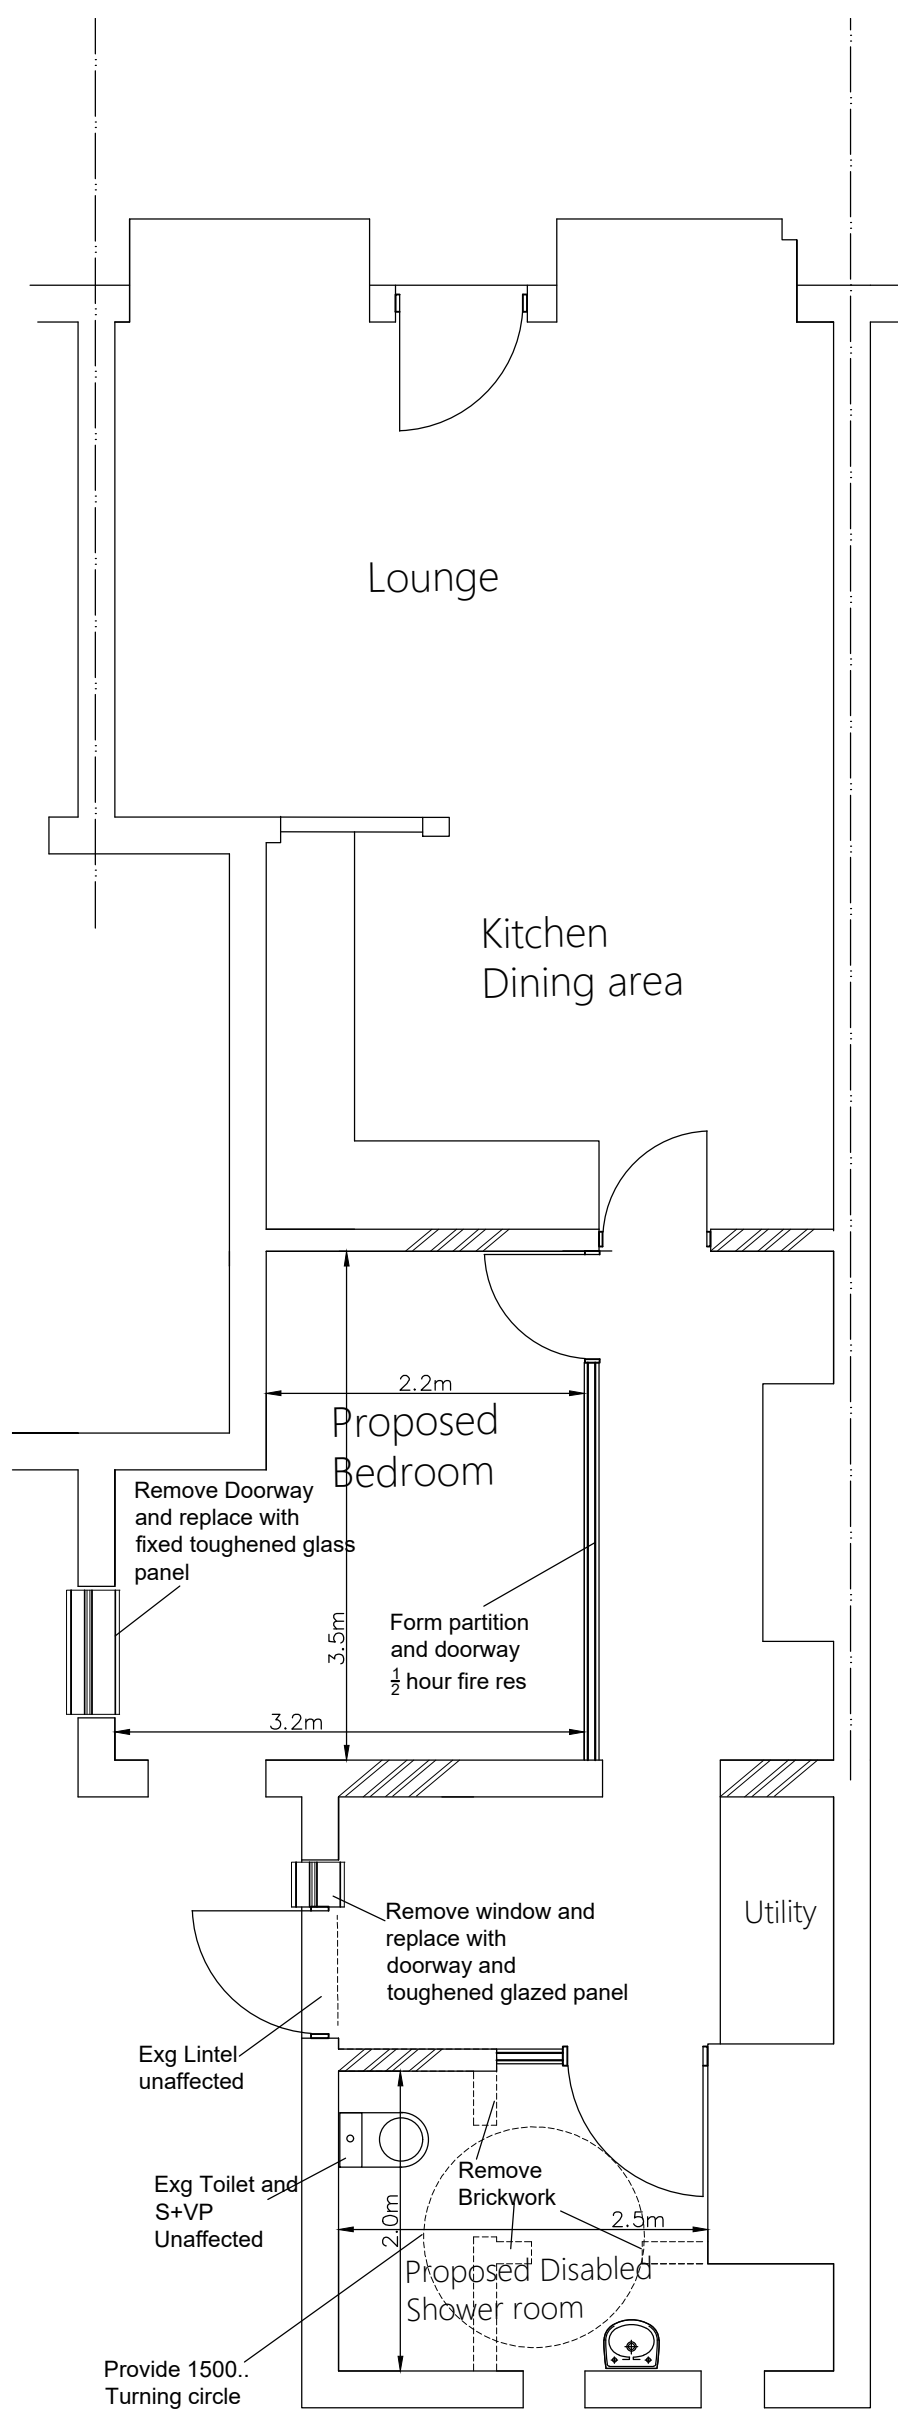

PROPOSED GROUND FLOOR PLAN

Proposed
Change of use

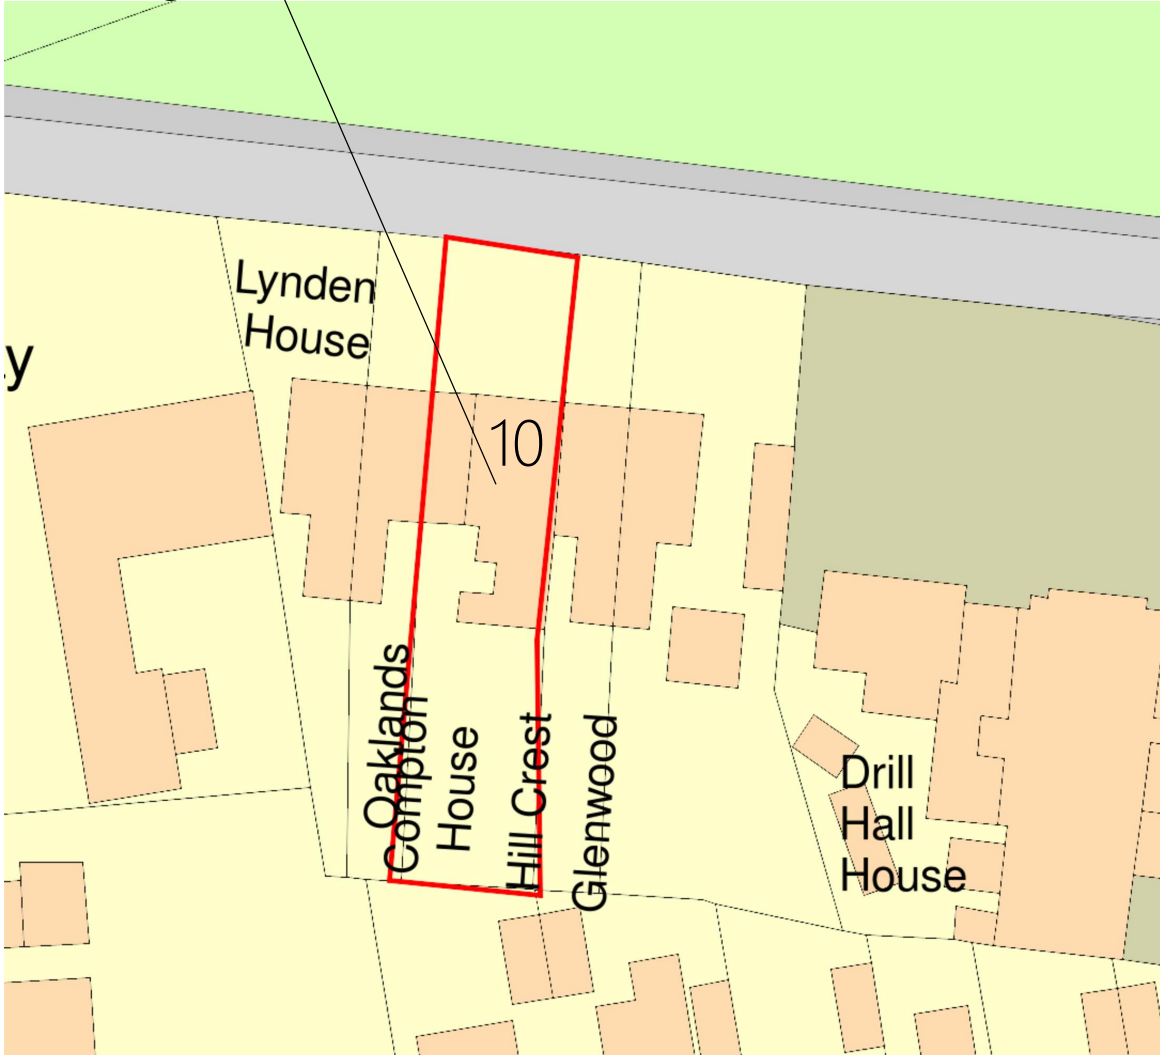

BLOCK PLAN
1:500 SCALE



T: 01691 671 964
E: Gerrard-Marshall@live.co.uk
W: www.stoswaldsarchitectural
designservice.co.uk

CLIENT:
JESSICA LITTLE
PROJECT:
PROPOSED CHANGE OF USE
AT
10 STATION AVENUE,
CHIRK,
LL14 5LS

SCALE: 1:50, 1:100, 1:500

DATE: JUNE 2022