


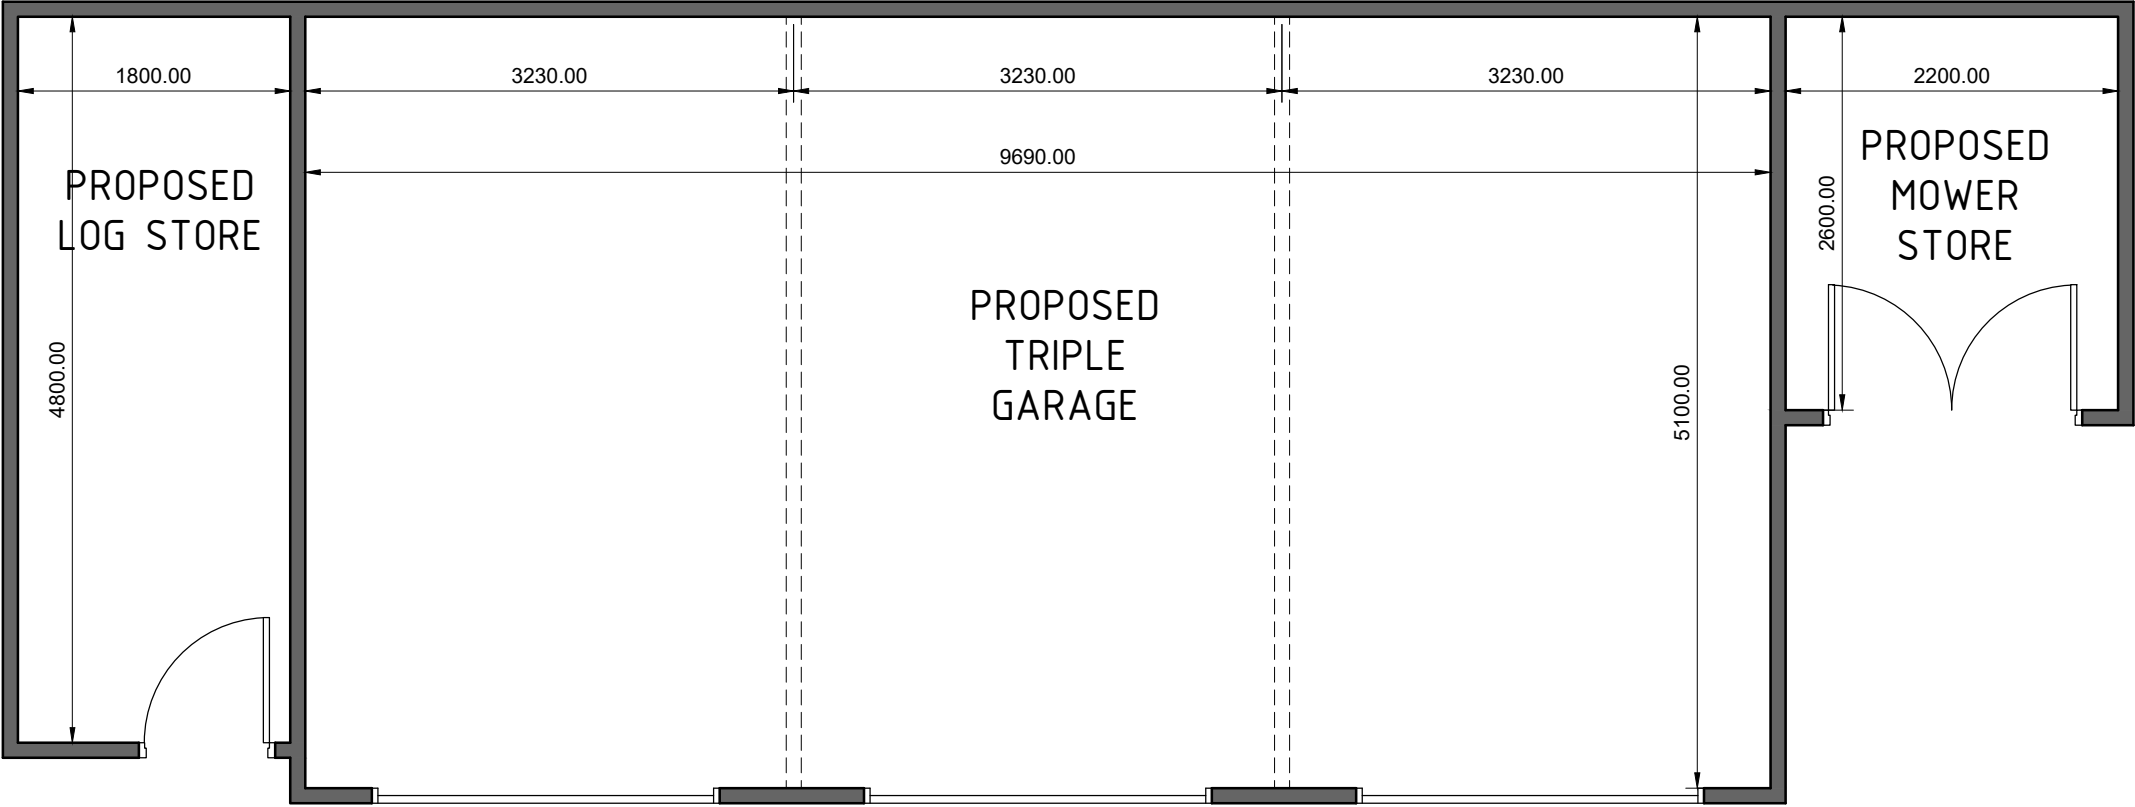

Ground floor plan 1:50



HDS Architectural Services, The Foundry,
15 Yorke Street, Wrexham
LL13 8LW
Tel (01978) 345250
www.hdsarchitectural.co.uk

Project; Clith House, Old Road, Bwlchgwyn, Wrexham, LL11 5UF	
Title; Floor Plans as Proposed - Triple Garage	Scale (A3); 1:50
Dwg No; CH/PD/01	Date; April 2021
Revision;	