



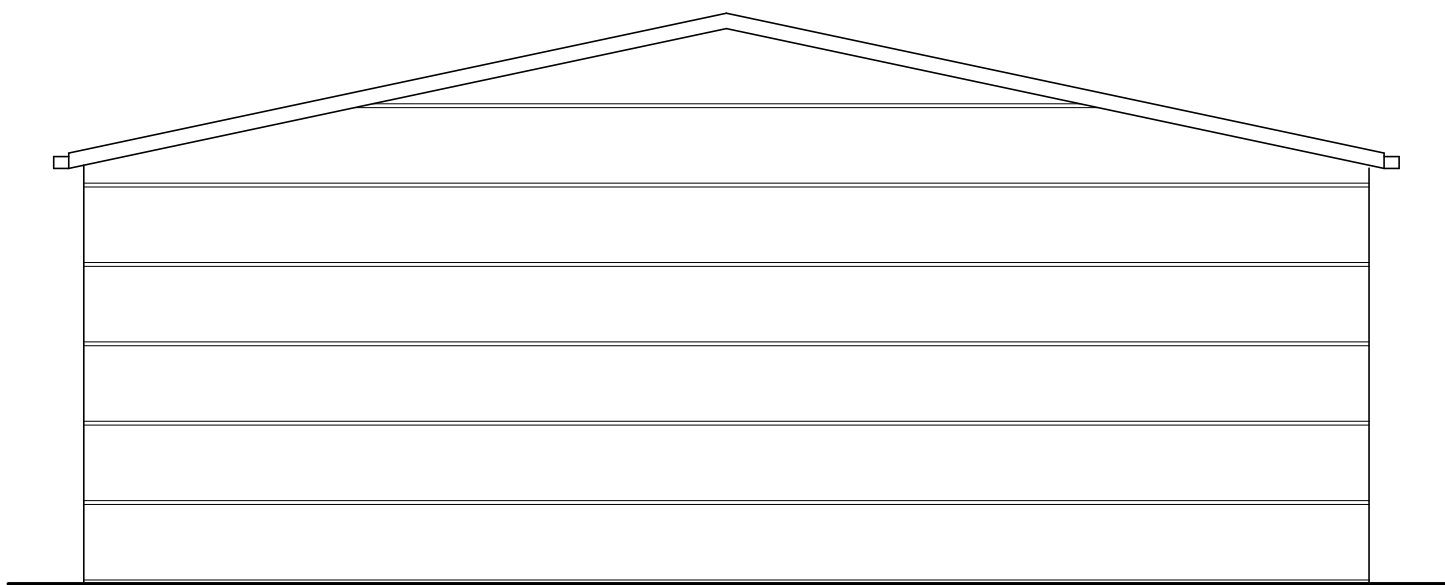

East Elevation

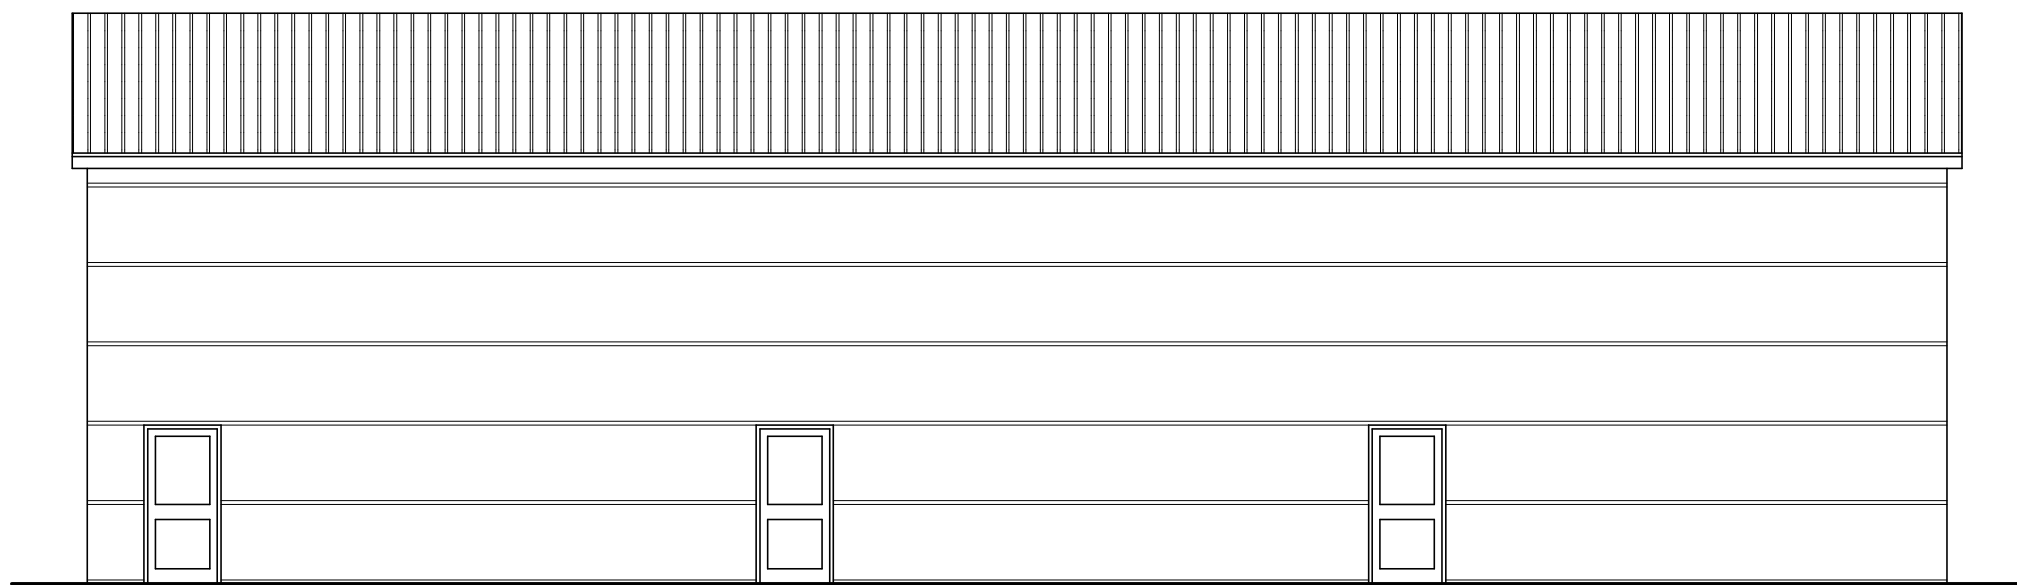


South Elevation




West Elevation

Elevations Scale 1:100

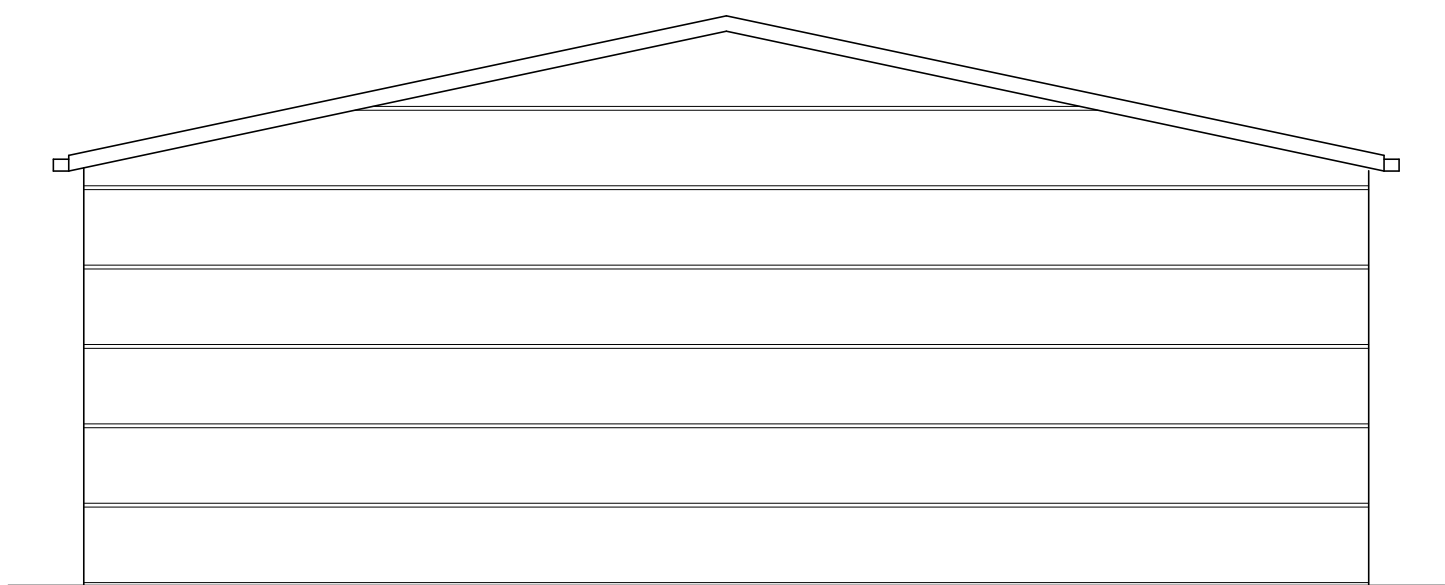

North Elevation

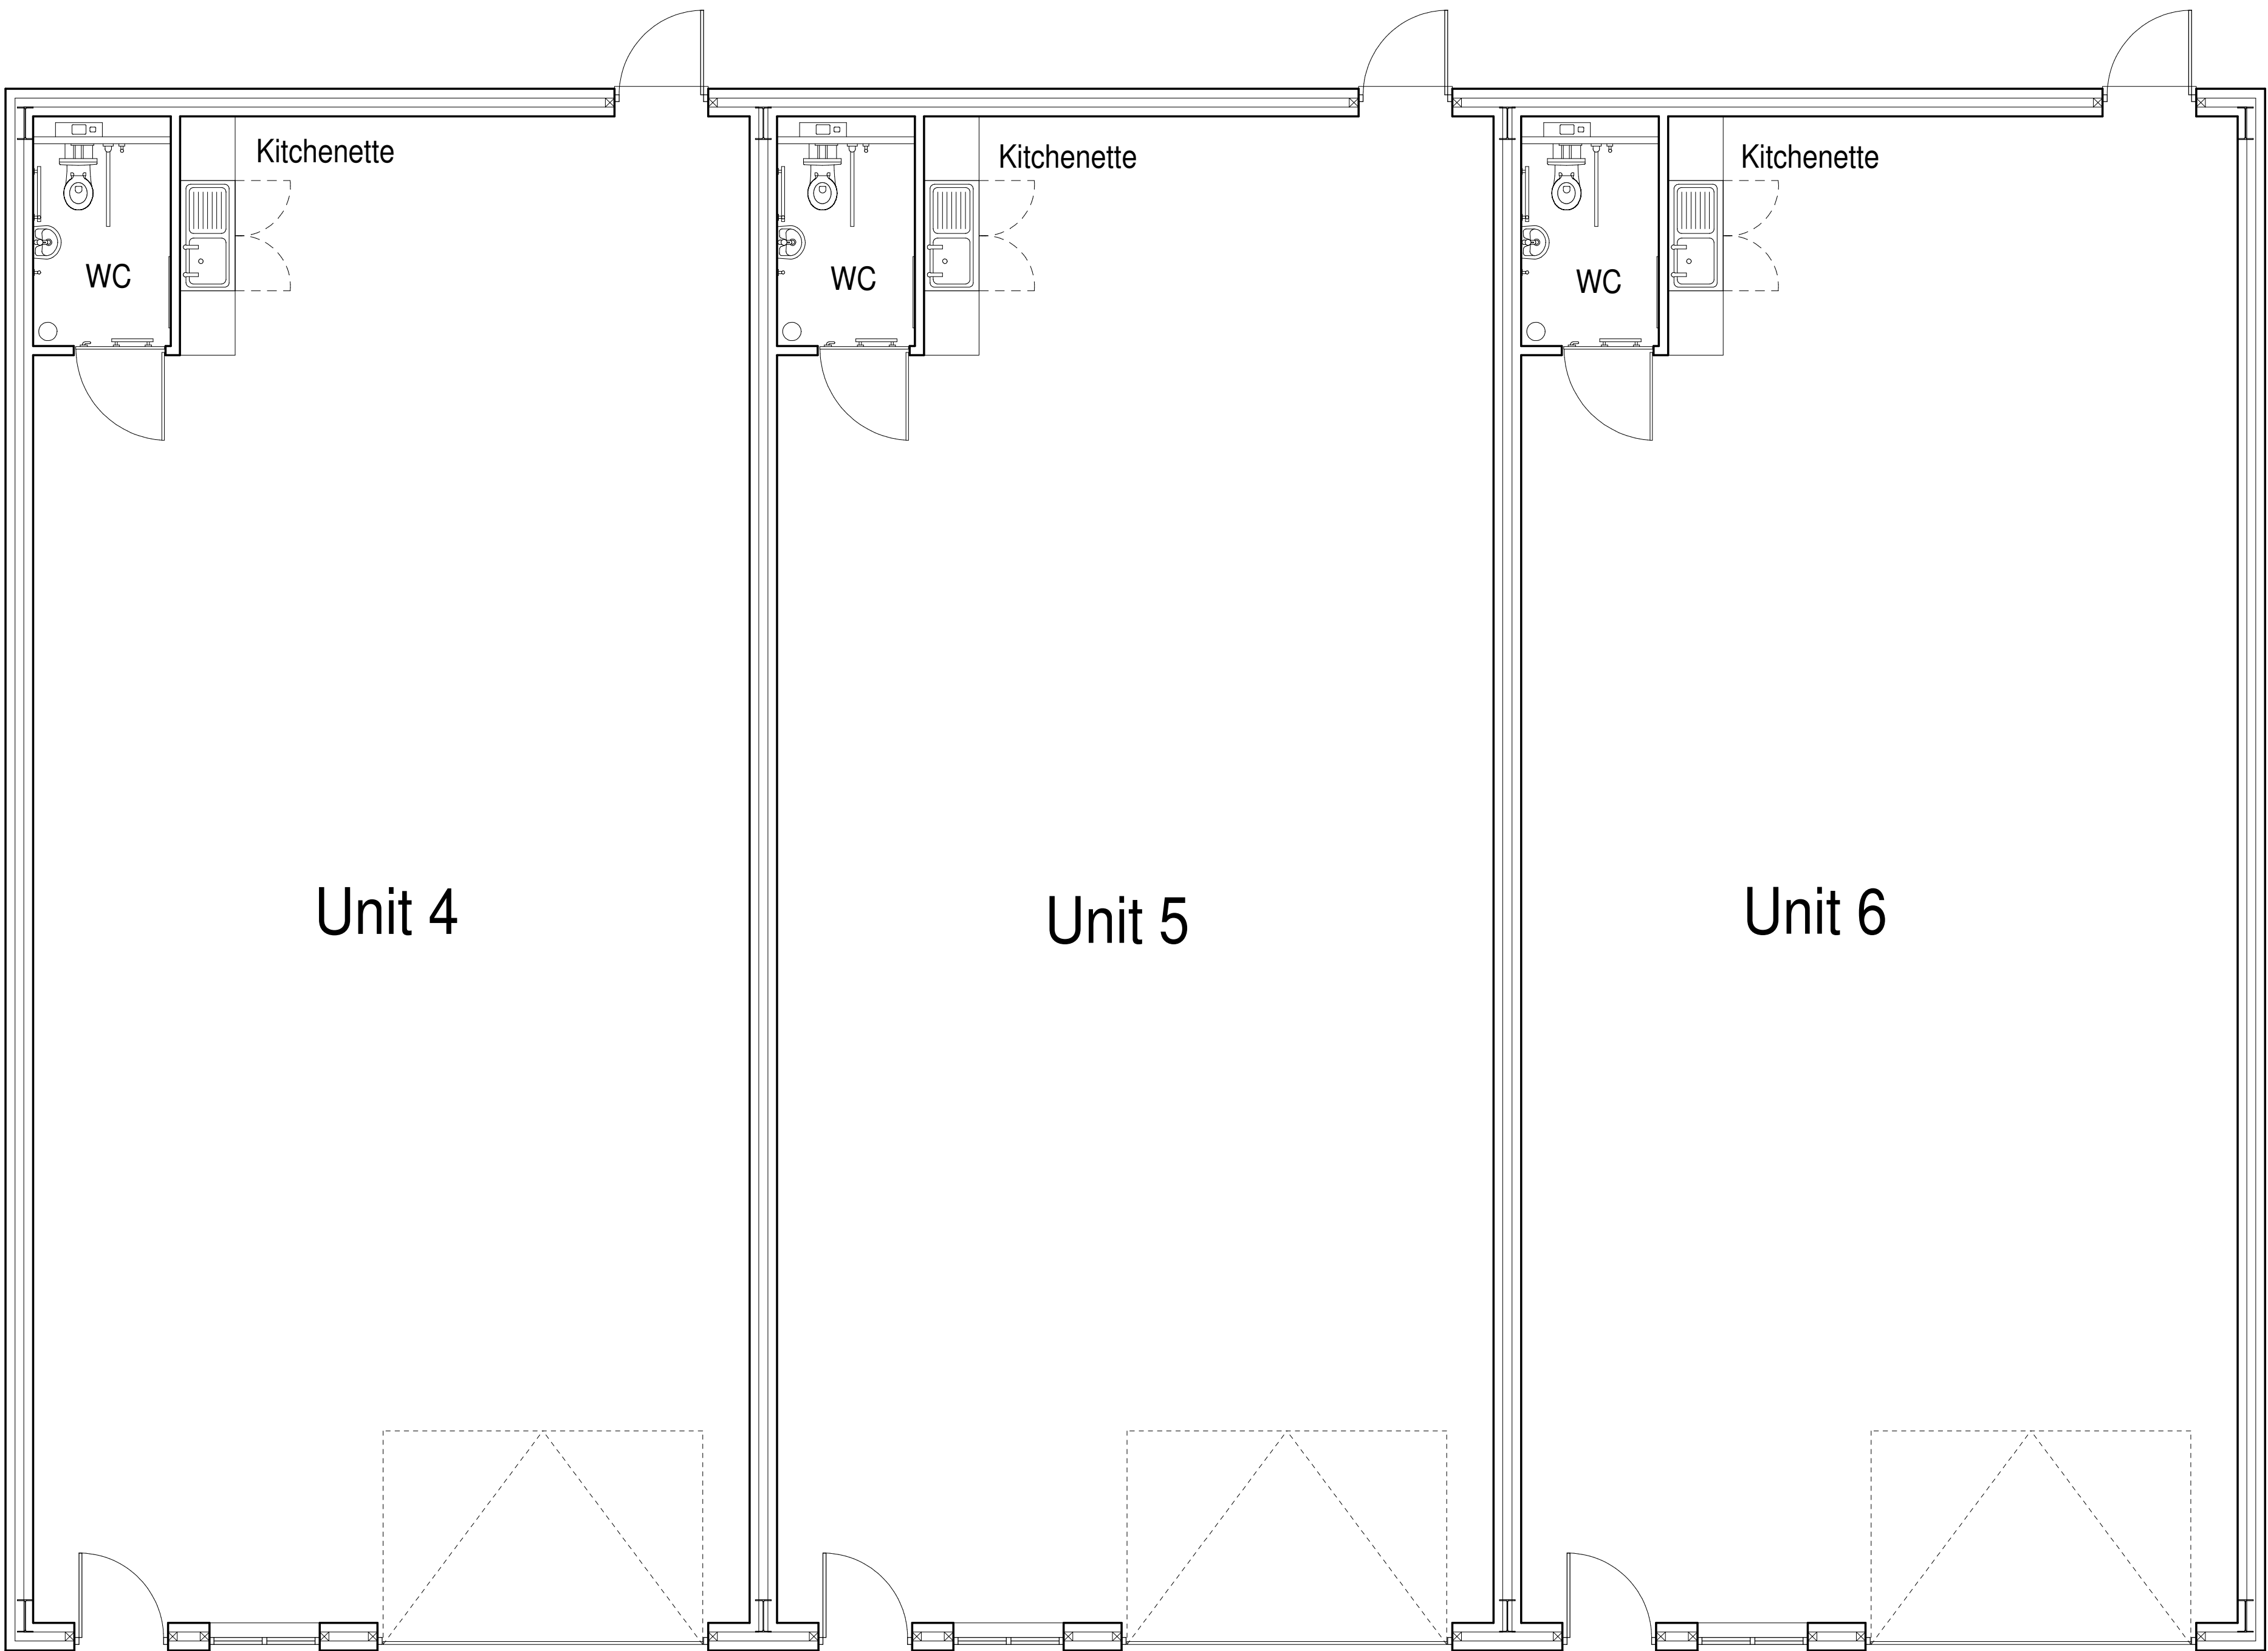

Floor Plan

Revision:
-

Sean Caddick Architectural 13 Belvidere Walk Shrewsbury SY2 5LT email: seancaddick@live.co.uk Tel: 07971 166529

Client: Cartell GO Ltd

Project: Commercial Development Wynnstey Park Ruabon Wrexham
--

Drawing title: Proposed Floor Plan and Elevations Units 4 - 6

Scale: 1:50 @ A1	Date: November 2021
---------------------	------------------------

Drawing number: 21/2210/05	Revision: -
-------------------------------	----------------