



KEY / NOTES


- existing walls
- feature above
- step up
- RL rooflight
- vegetation

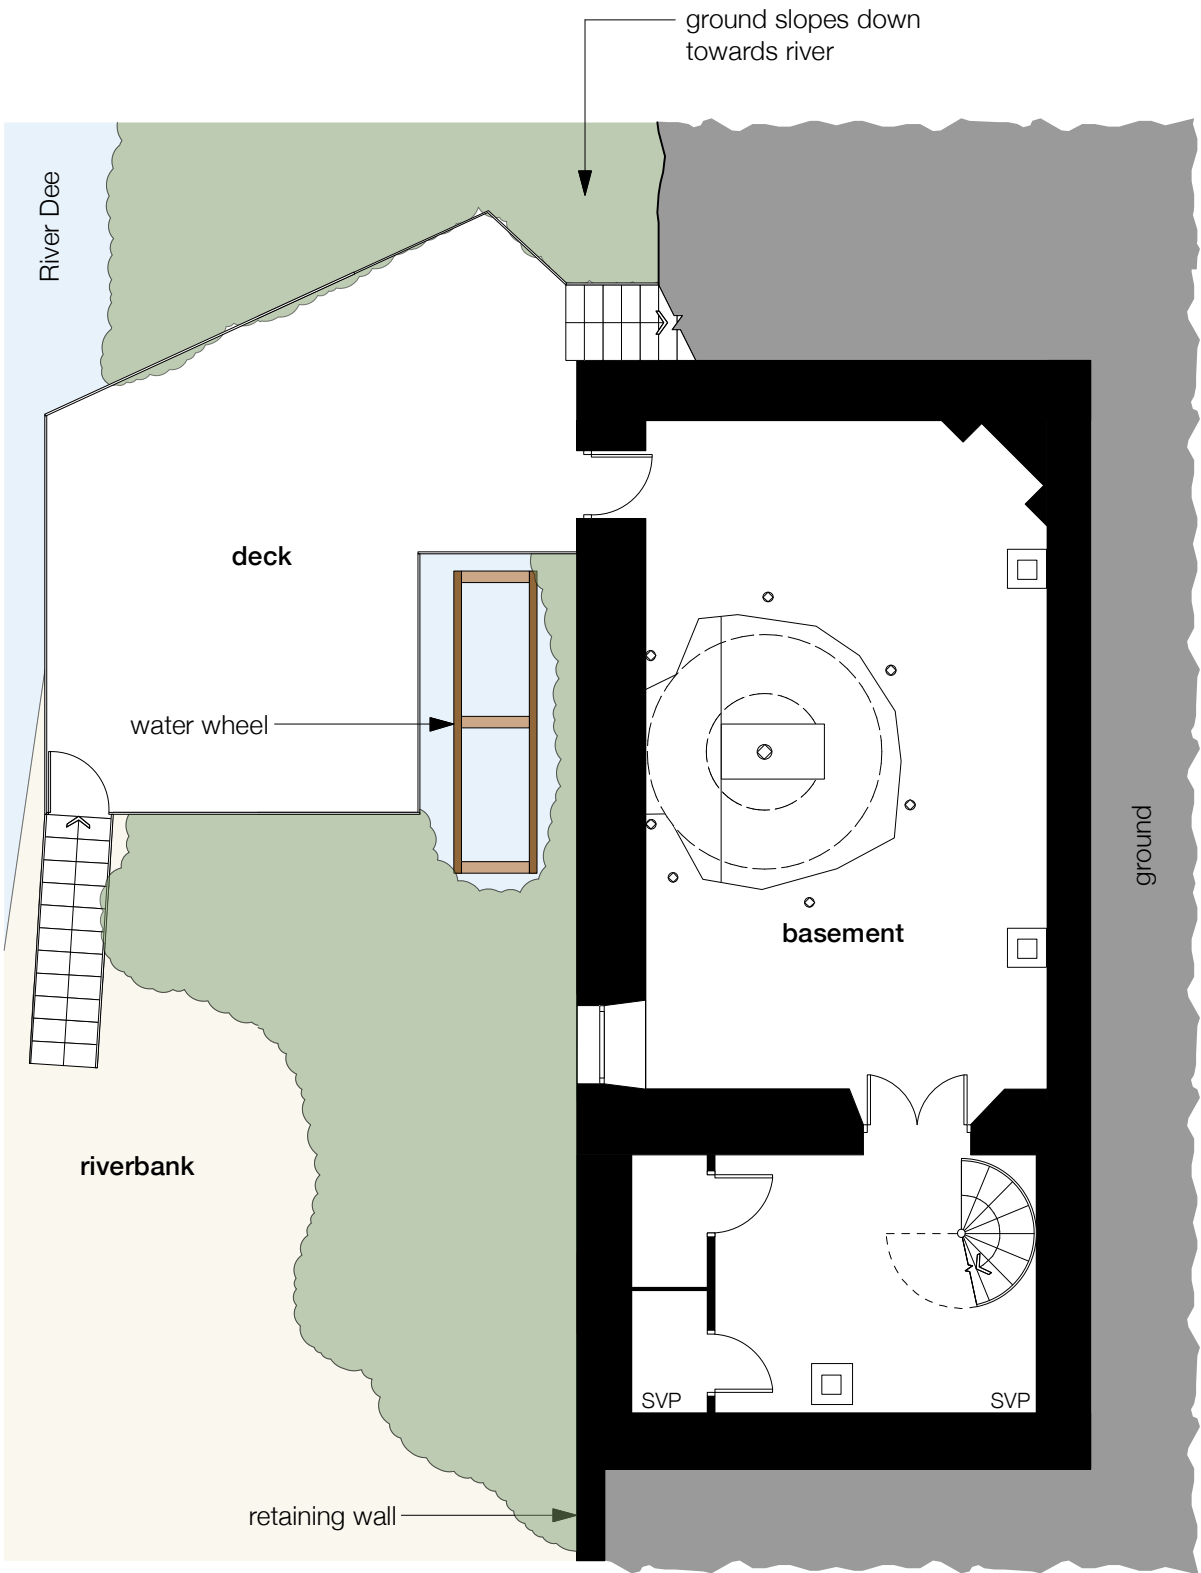


P01 Basement plan

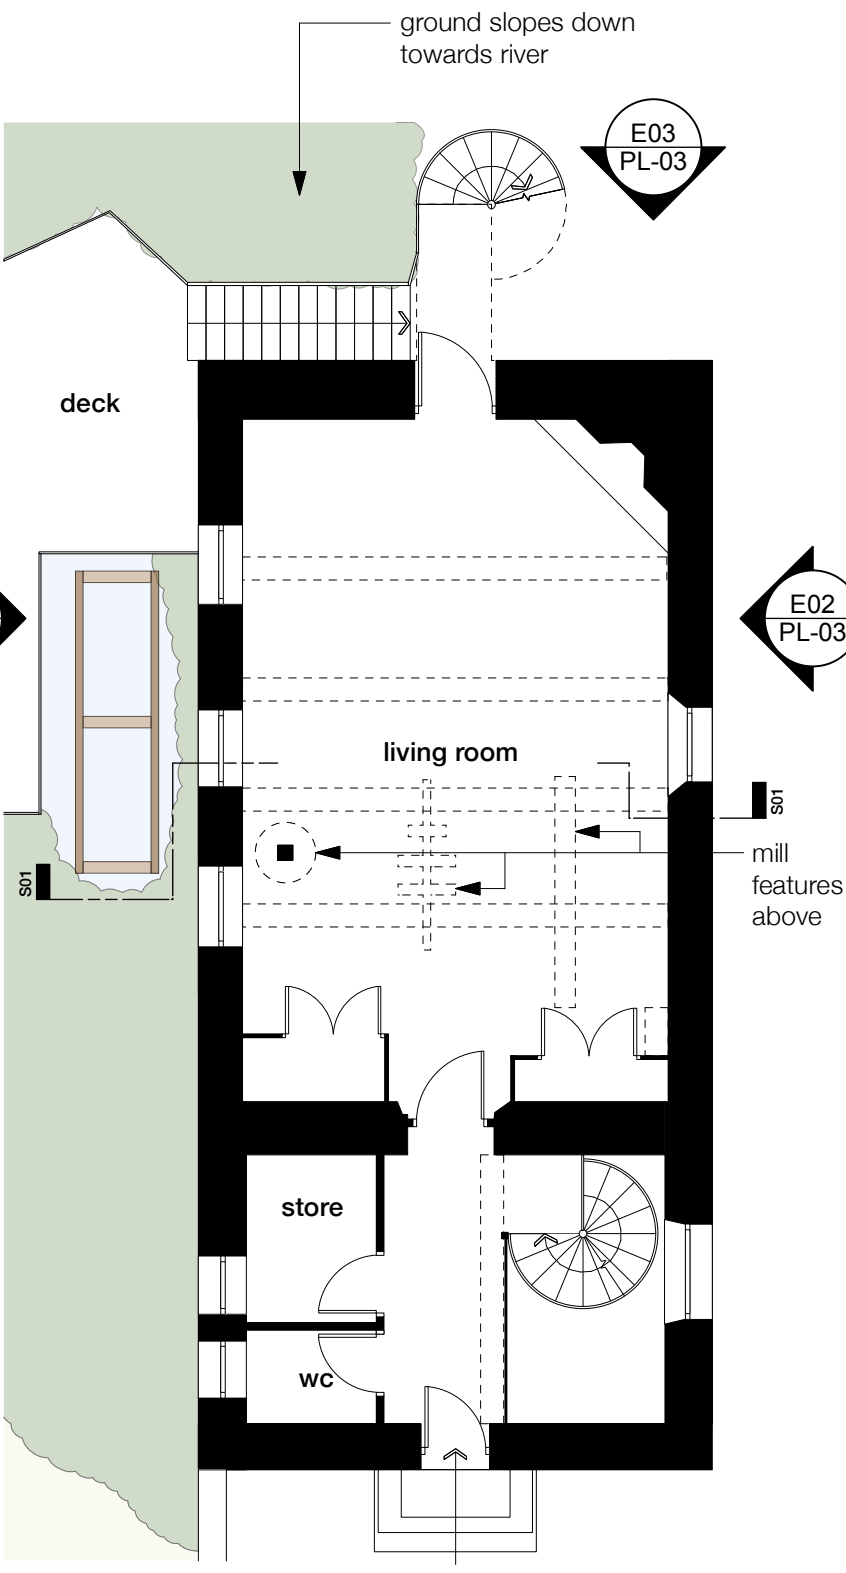


P02 Ground floor plan

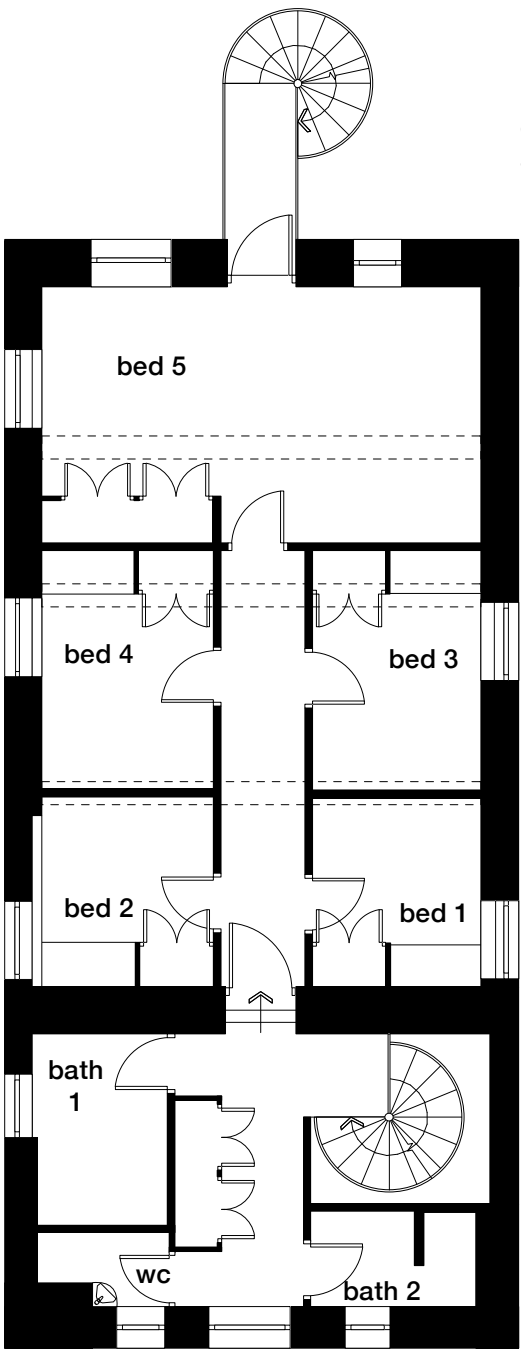

P03 First floor plan

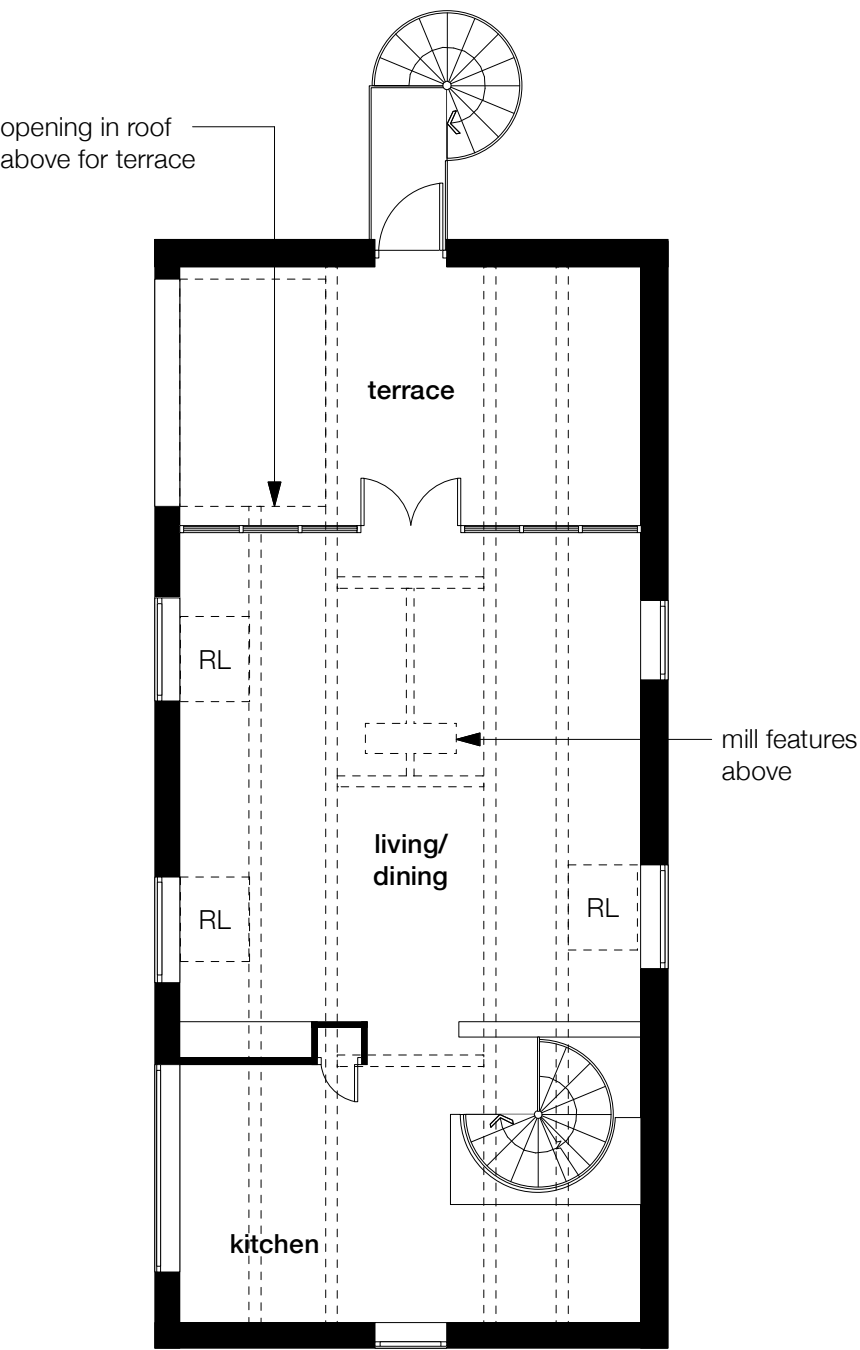

P04 Second floor plan

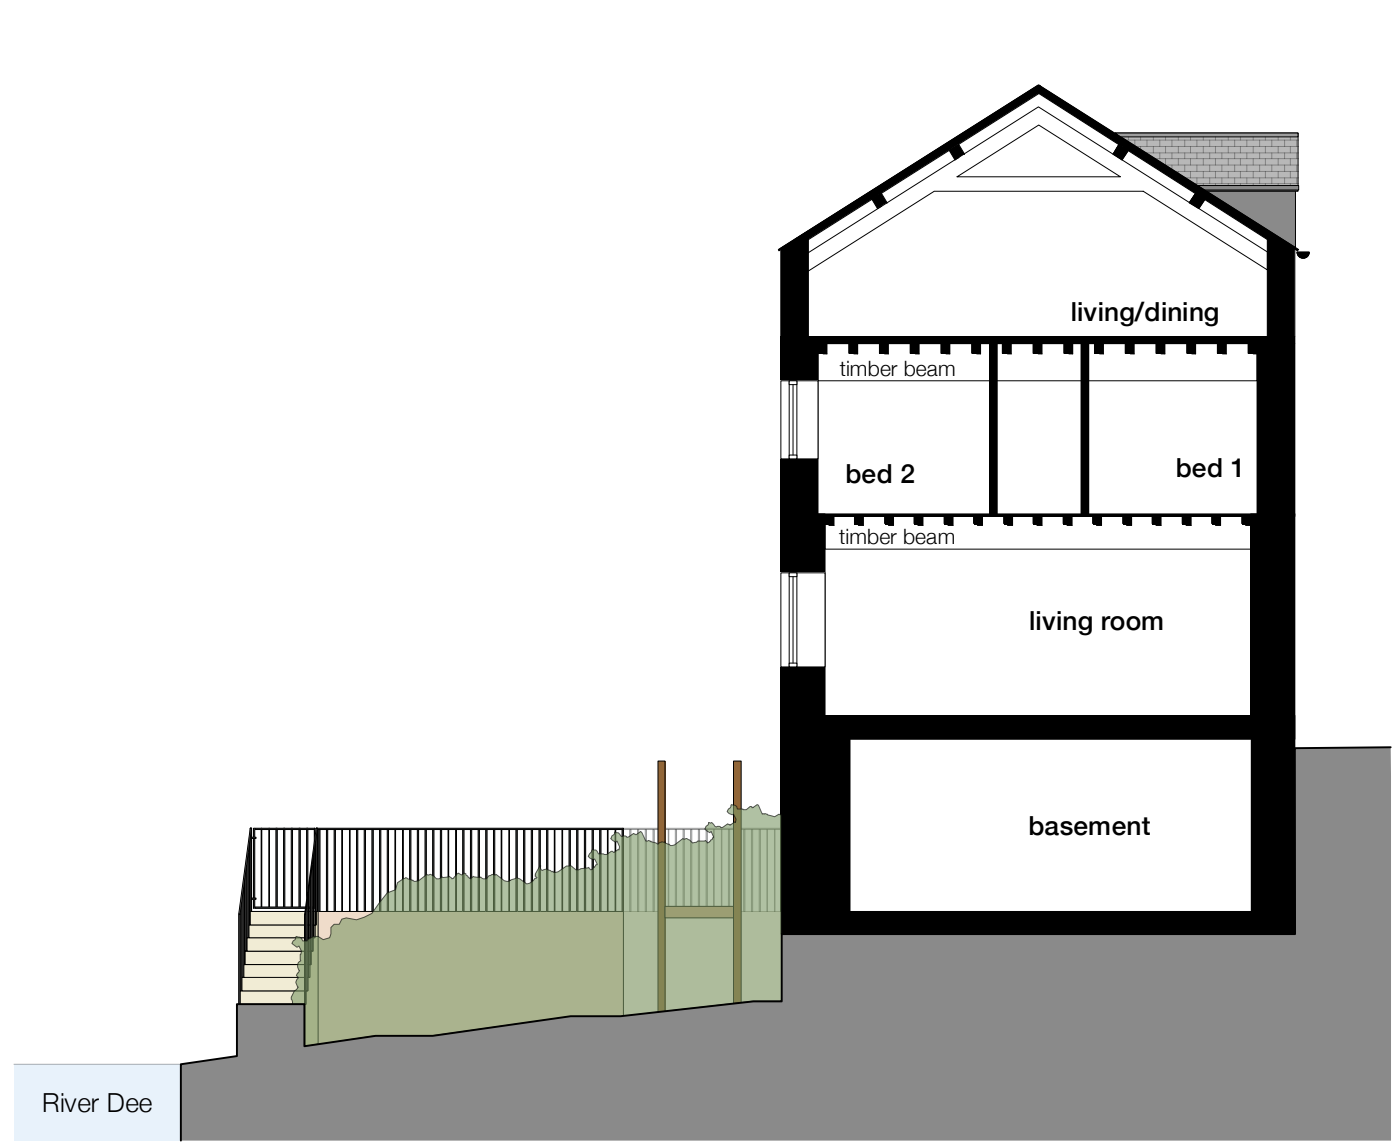

S01 Existing Section

REV	DESCRIPTION	DATE
-----	-------------	------

RAISE
ARCHITECTS

PROJECT
Proposed dormer windows, re-cladding,
other alterations and riverside walkway
structure at Erbistock Mill, Erbistock,
Wrexham, LL13 0DW

DRAWING
Existing Plans and Section

SCALE	DATE	DRAWN BY	CHECKED BY
1:100 @ A2	Jun 22	MT	AF
DRG N°	REV		

539 - PL - 02

