




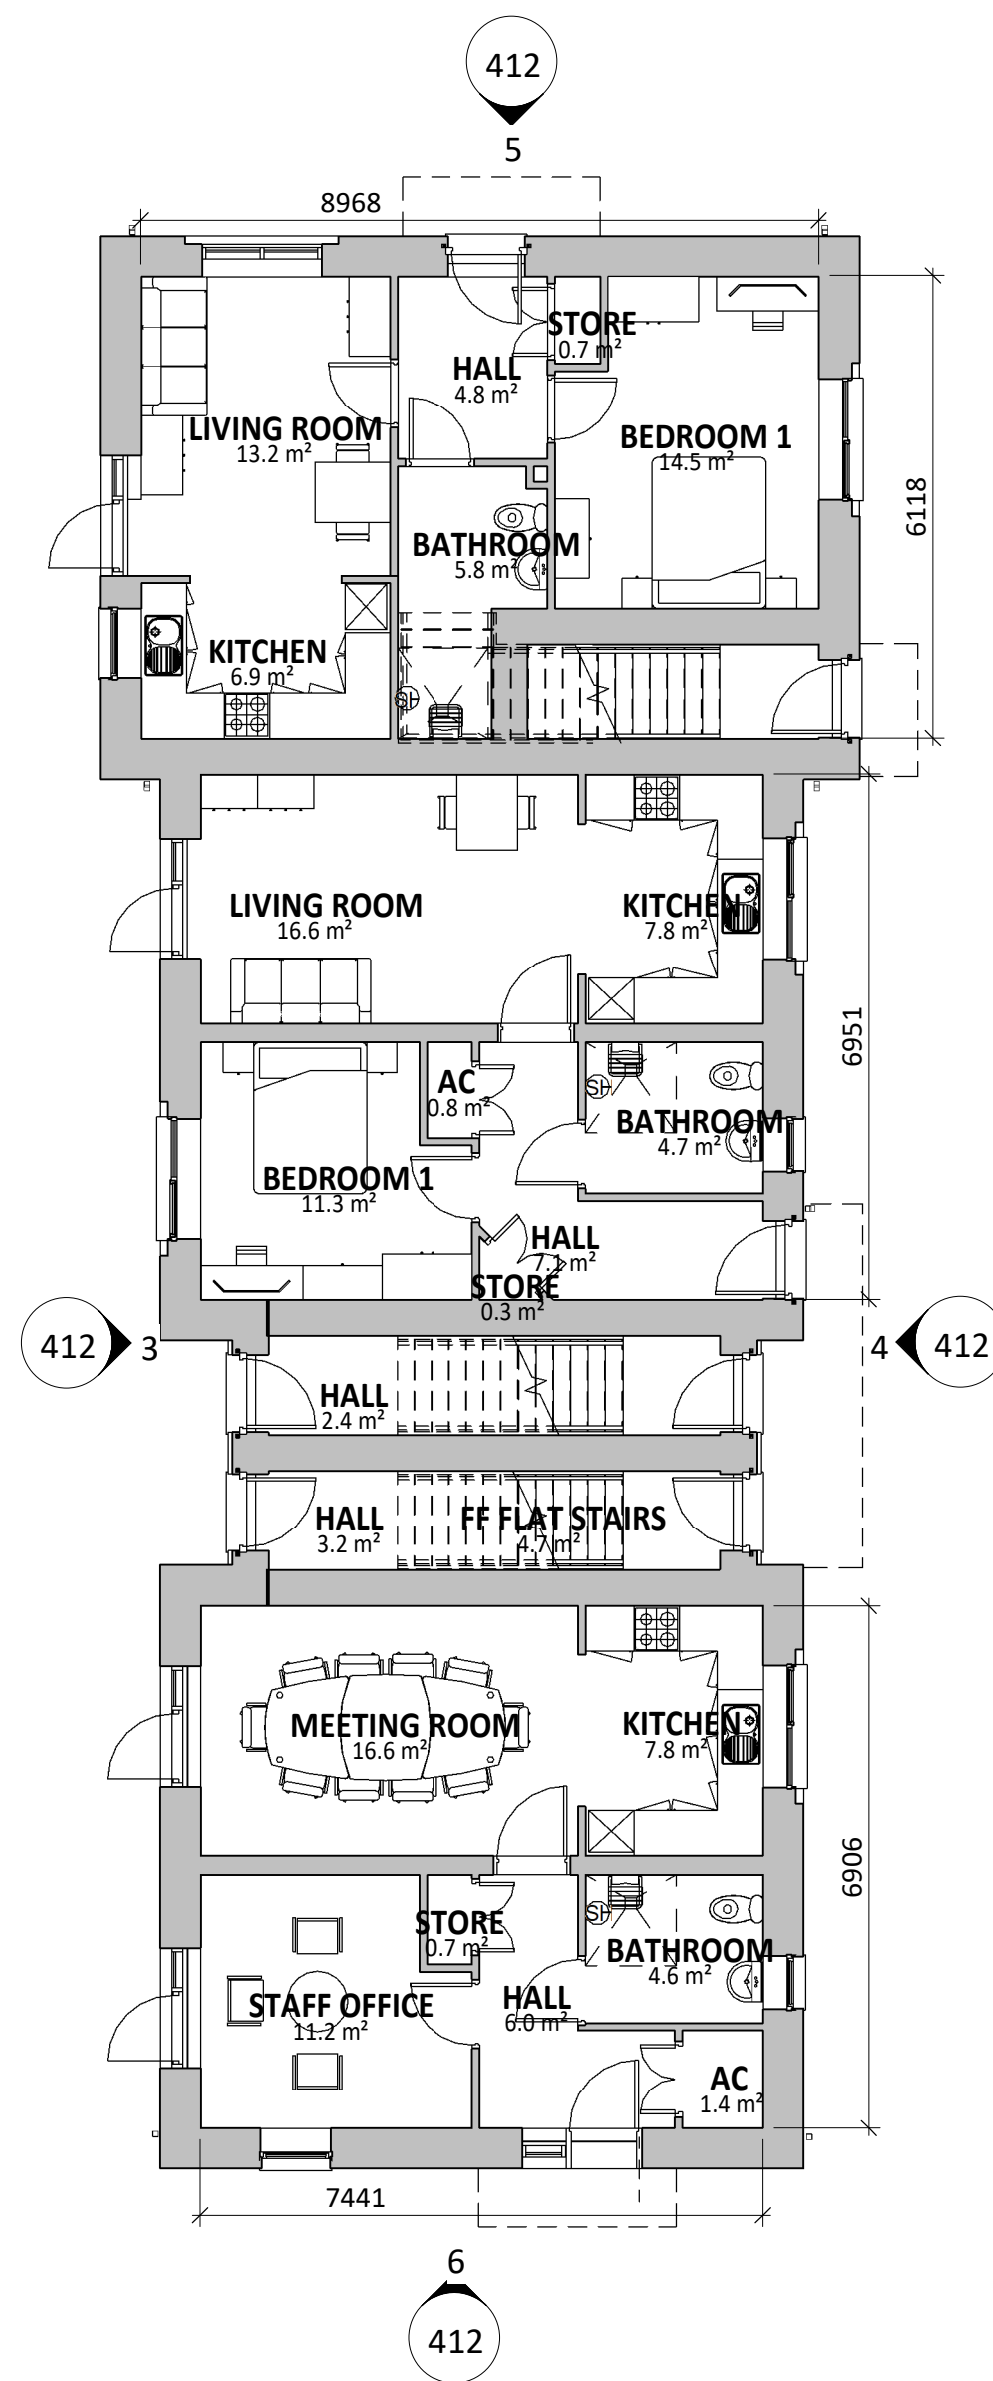

1 | GROUND FLOOR APTS 1-6
SCALE:1 : 100

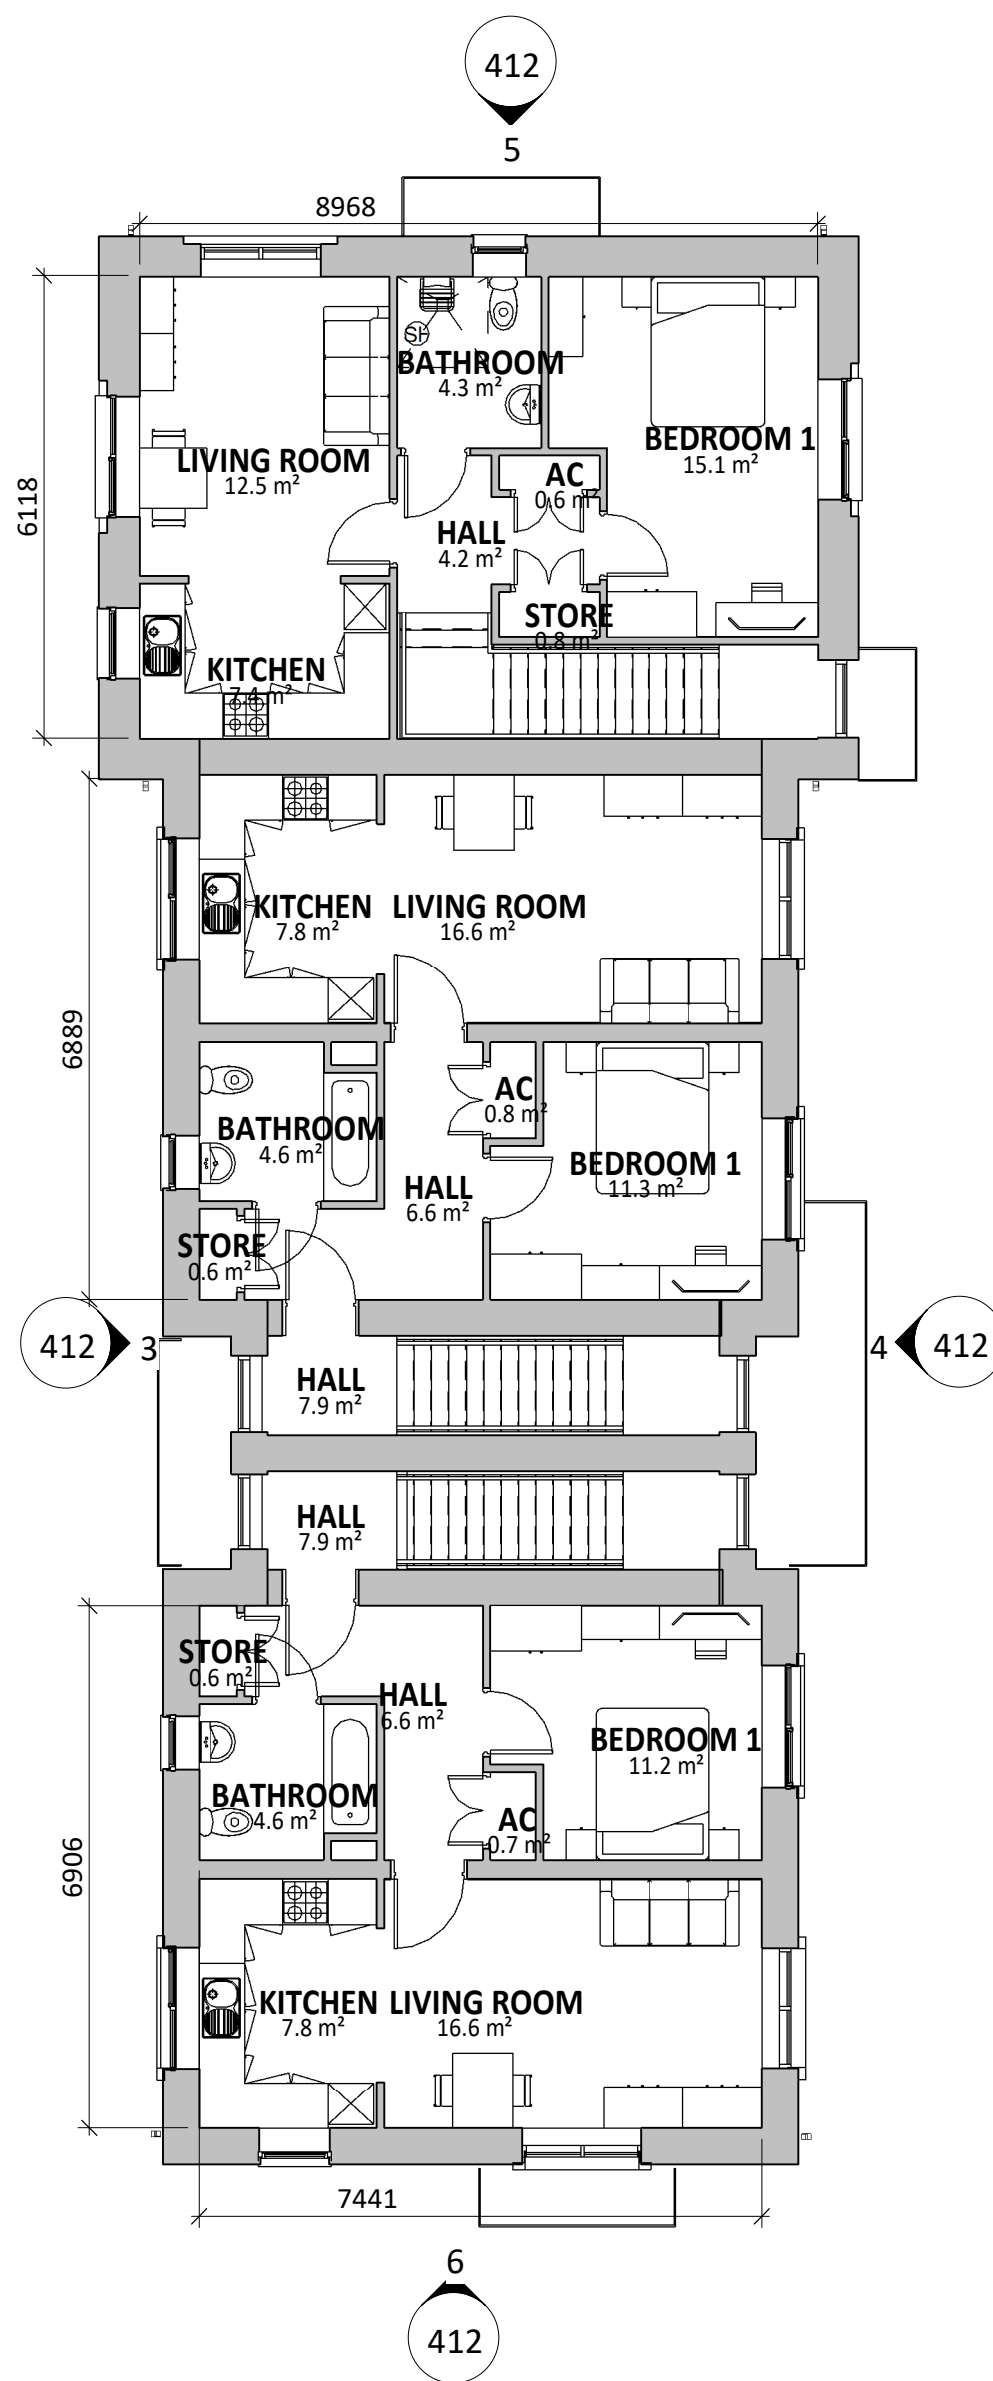

2 | FIRST FLOOR APTS 1-6
SCALE:1 : 100

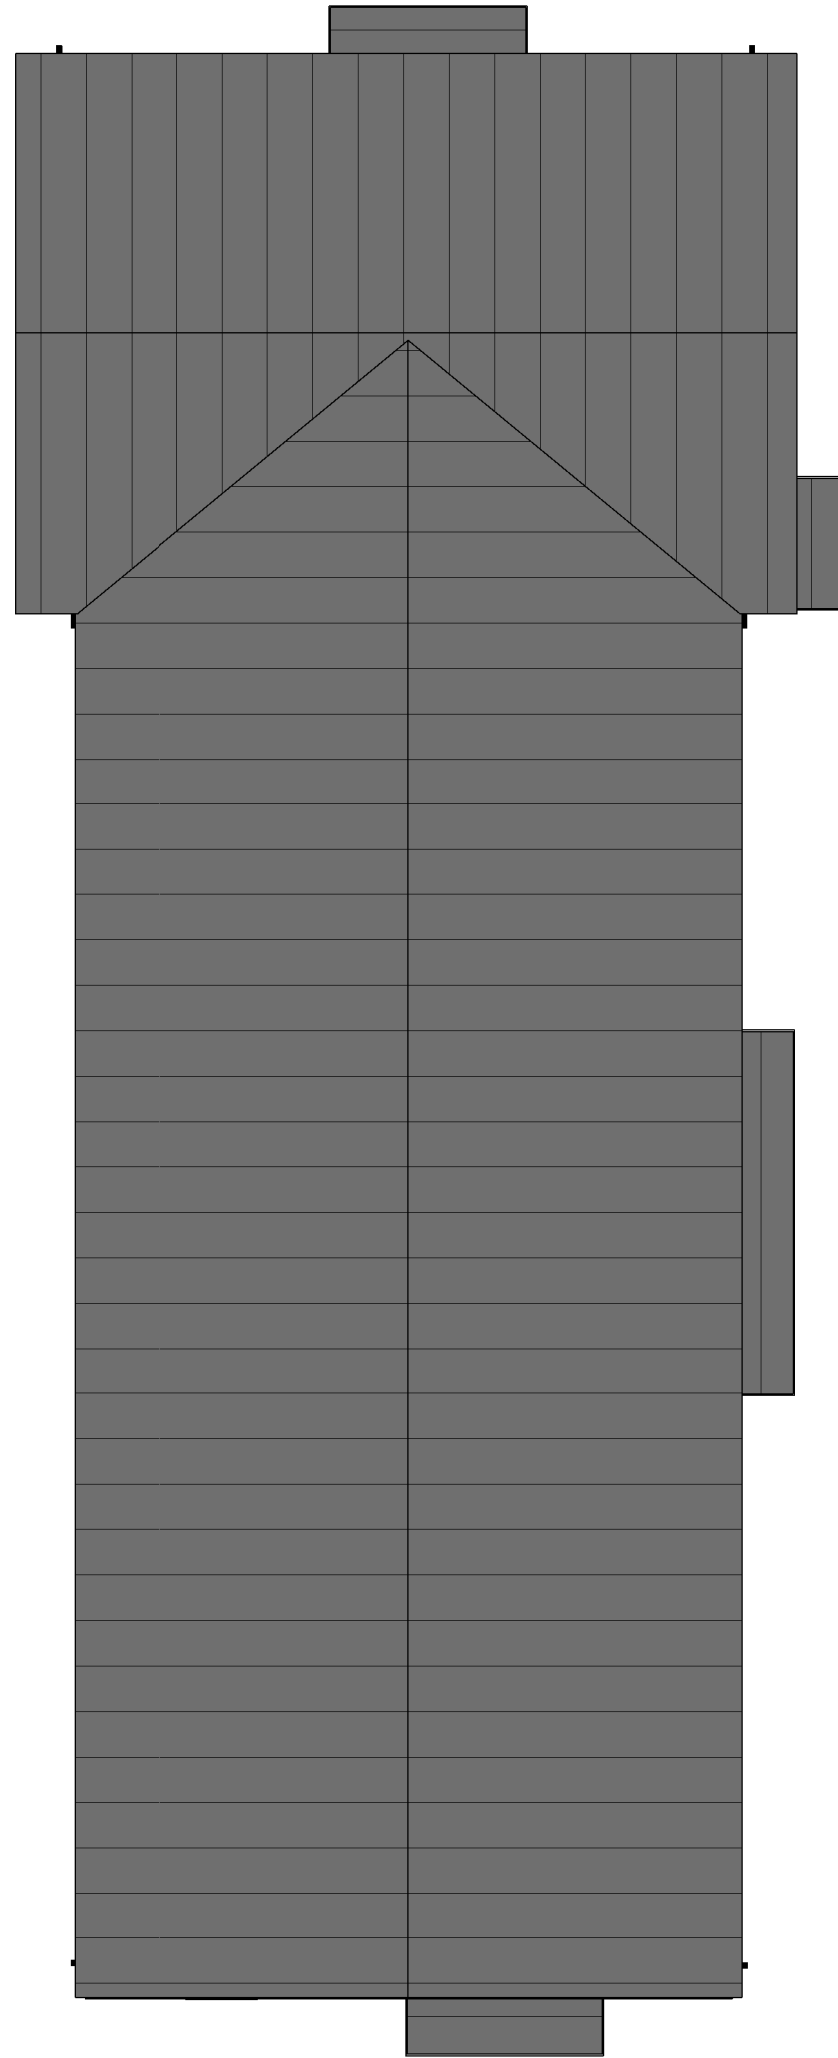

7 | ROOF APTS 1-6
SCALE:1 : 100



3 | FRONT ELEVATION
SCALE:1 : 100



4 | REAR ELEVATION
SCALE:1 : 100



5 | SIDE ELEVATION 1
SCALE:1 : 100



6 | SIDE ELEVATION 2
SCALE:1 : 100

MATERIALS KEY

- FACING BRICK
- CONTRASTING BRICK WINDOW SURROUNDS
- METAL WINDOW SURROUNDS
- STANDING SEAM METAL CLADDING

PROTECTED SPECIES MITIGATION MEASURES

- PLEASE REFER TO ECOLOGY REPORT FOR FURTHER DETAILS AND LOCATIONS OF BAT AND SPARROW BOXES, SPECIFICATION AS FOLLOWS:
- x1 Schwegler 1SP Sparrow Terrace Nest Box (or similar)
- x4 Ibstock Bat box Type C (example of integrated bat box)
- x1 Bug hotel
- x1 Bird feeder

C	STONE SILLS NOW BRICK SOLDIER COURSE.	12.05.22	NG
B	UNIT NUMBERING AMENDED	04.05.22	NG
A	roof plan added to drawing	14.04.22	NG
	window positions amended to match setting out		

THIS DRAWING IS THE COPYRIGHT OF AINSLEY GOMMON ARCHITECTS. CHECK ALL DIMENSIONS ON SITE. DISCREPANCIES TO BE NOTIFIED TO ARCHITECT. ELEMENTS OF STRUCTURE SHOWN ARE INDICATIVE AND FOR GUIDANCE. DO NOT SCALE THIS DRAWING. THIS DRAWING IS NOT TO BE USED FOR CONSTRUCTION.

PROJECT

Ty Nos, Holt Road,
Wrexham
for Clwyd Alyn

DRAWING TITLE

APARTMENT (TYPE C & D)
PLANS & ELEVATIONS

SCALE DATE DRAWN CHECKED
As indicatedA102/03/21 BM SV

DRAWING STATUS PRELIMINARY

JOB No DRAWING No REVISION

C1039412 C

AG AINSLEY GOMMON ARCHITECTS

THE OLD POLICE STATION, 15 GLYNNE WAY, HAWARDEN, CH5 3NT
Tel: 01244 537 100 | wales@agarchitects.co.uk | www.agarchitects.co.uk
Ainsley Gomon Architects Ltd. Registered in England & Wales No. 4187948
Registered Office: 1 Price Street, Hamilton Square, Birkenhead CH41 6JN

PRINTED 12/05/2022 15:15:35



VISUAL SCALE 1:100 @ A1