
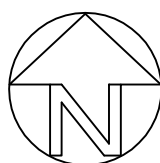


1. All dimensions to be verified on site prior to any shop works being commenced.
2. Any discrepancies to be reported to the Designer before any work is put in hand.
3. Do not scale from this drawing.
4. This drawing is to be read in conjunction with relevant consultants and specialists drawings.
5. This is a metric drawing.
6. Dimensions indicated thus **** are site dimensions and are to be adjusted on site by the Contractor accordingly.

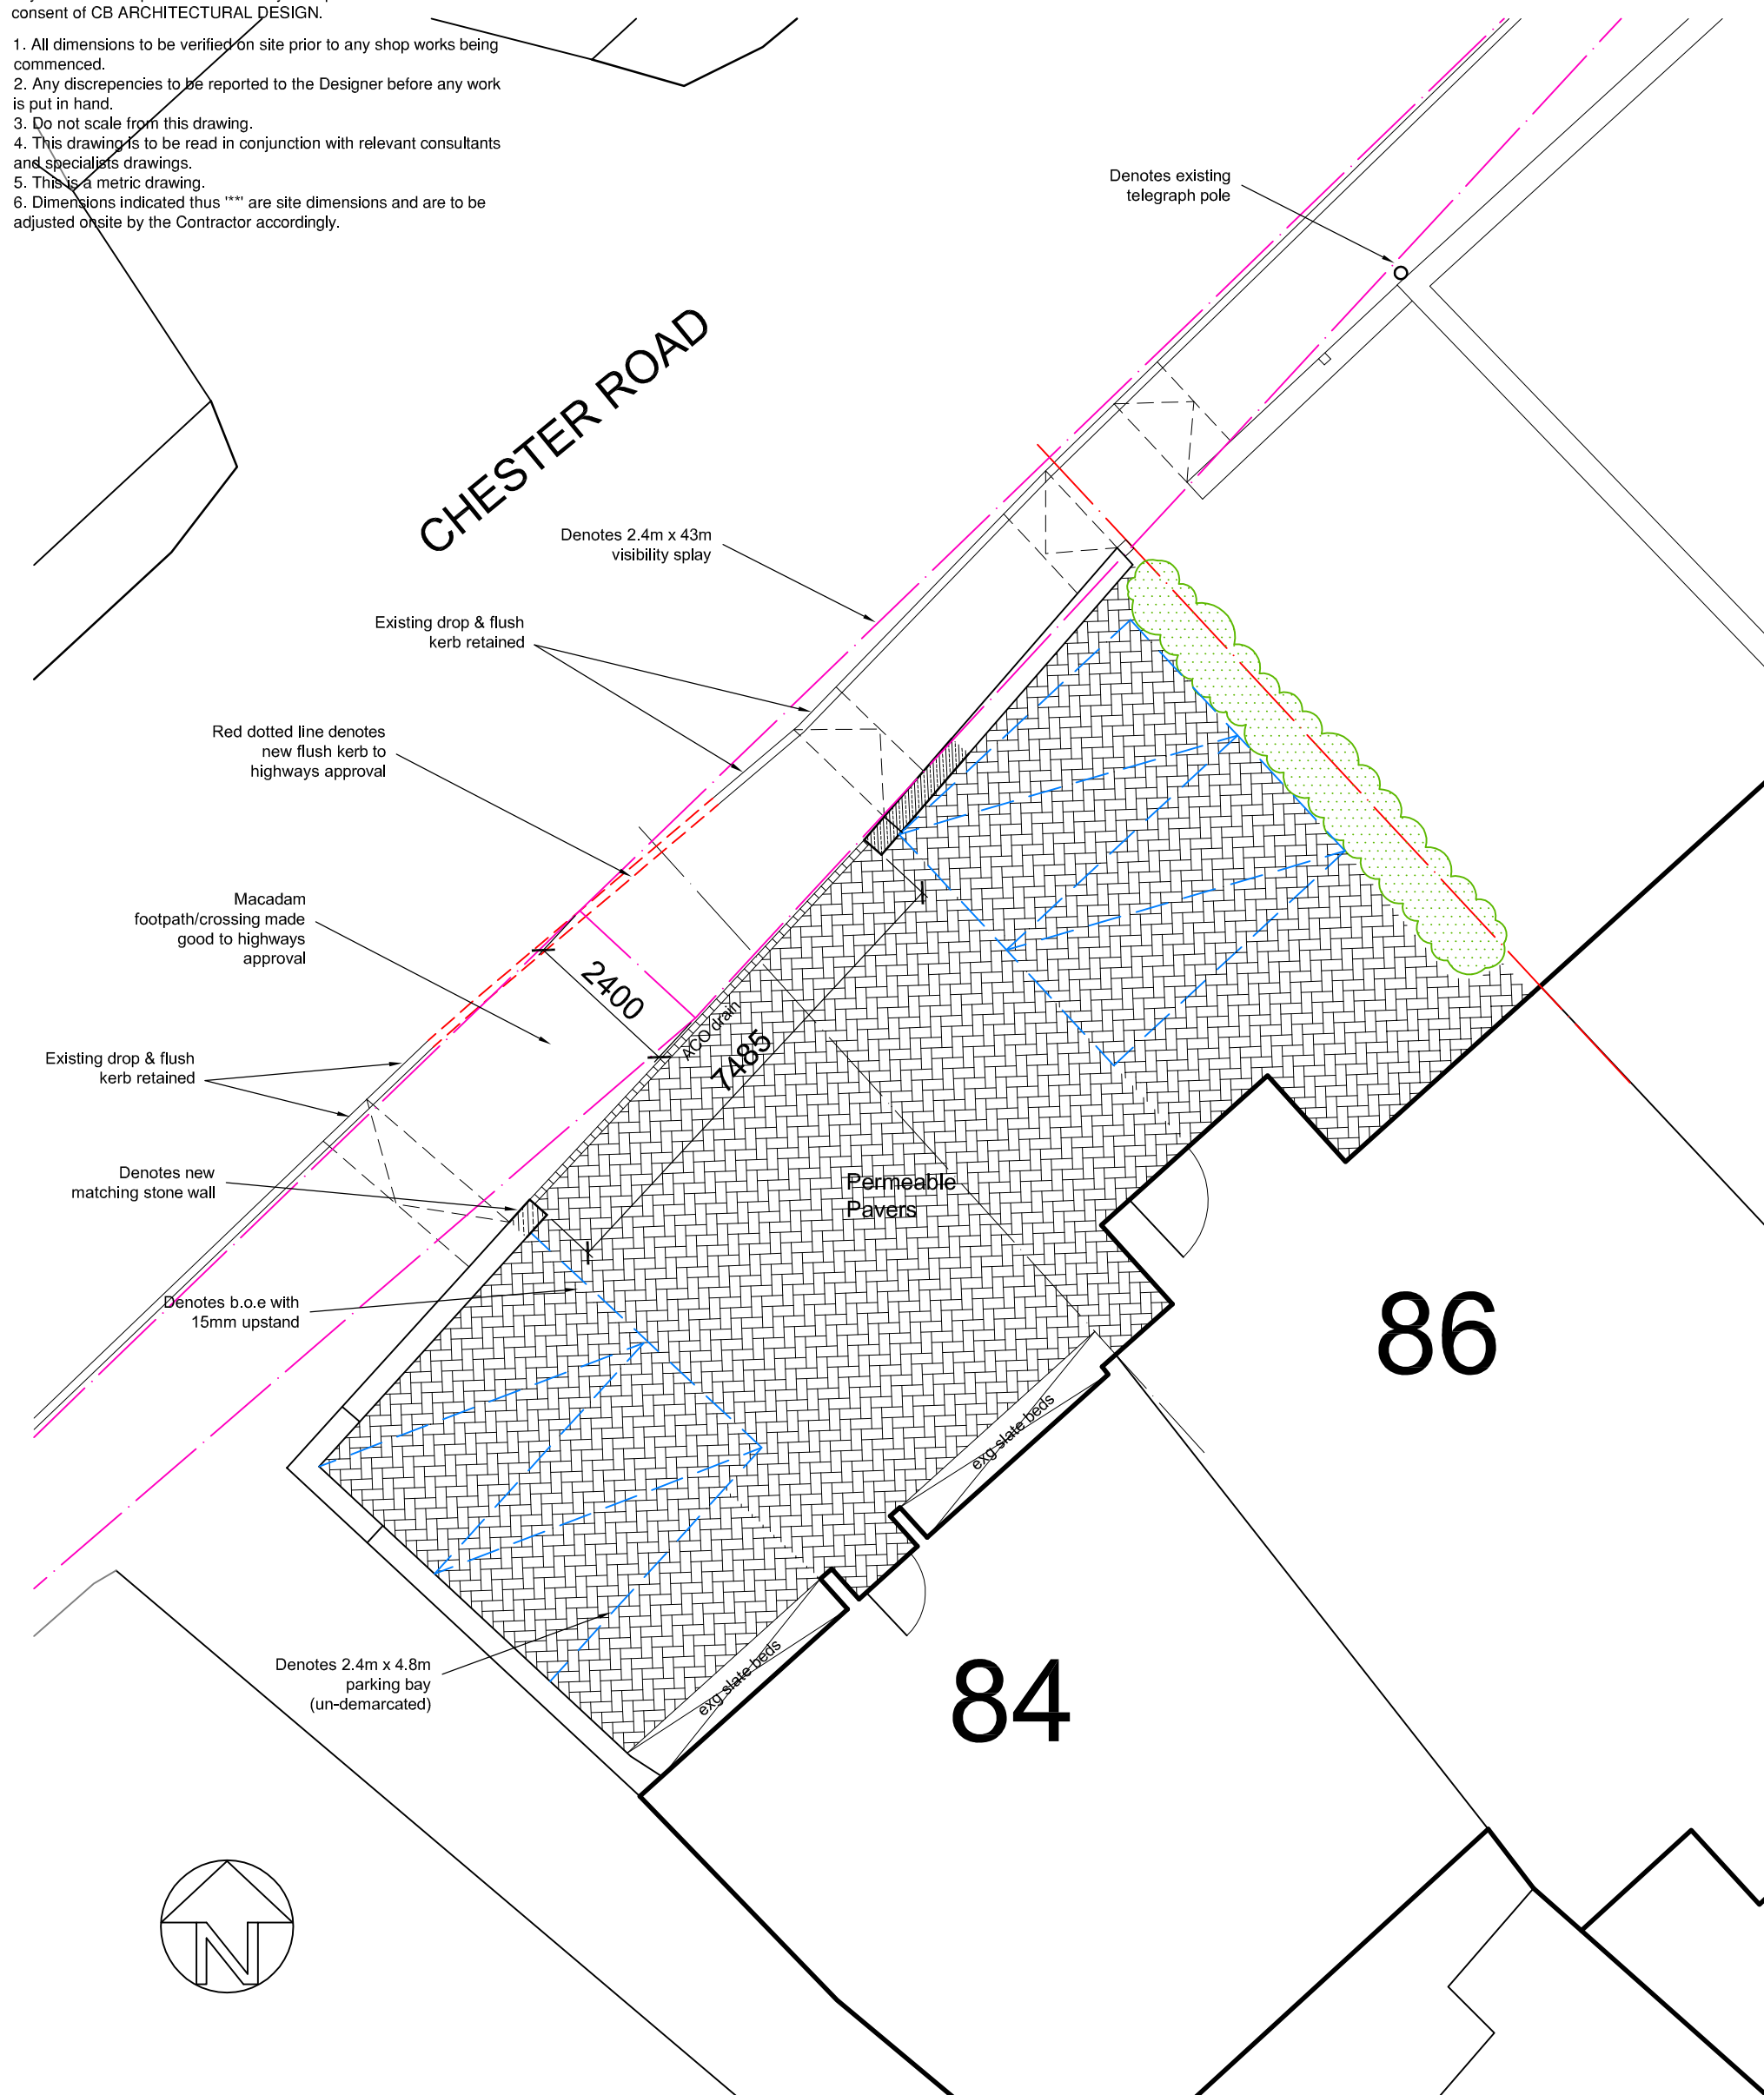

Architectural Design

Rev:	Description:	Init:	Chid:
Client	AMY BIGGS	Dwg. Title	Site Plan AS PROPOSED
Project	Car Parking To Frontage 84 & 86 Chester Road, Gresford	Scale	1:100
		Drawn	C.B.
		Chid.	C.B.
		Date	16/08/22
		Dwg. No.	869/Sk01
		Revision	B

ORIGINAL DRAWING SIZE 297 x 420 (A3)