



N.B. Please do not scale from these drawings.  
All dimensions to be taken on-site. If in doubt - ask.

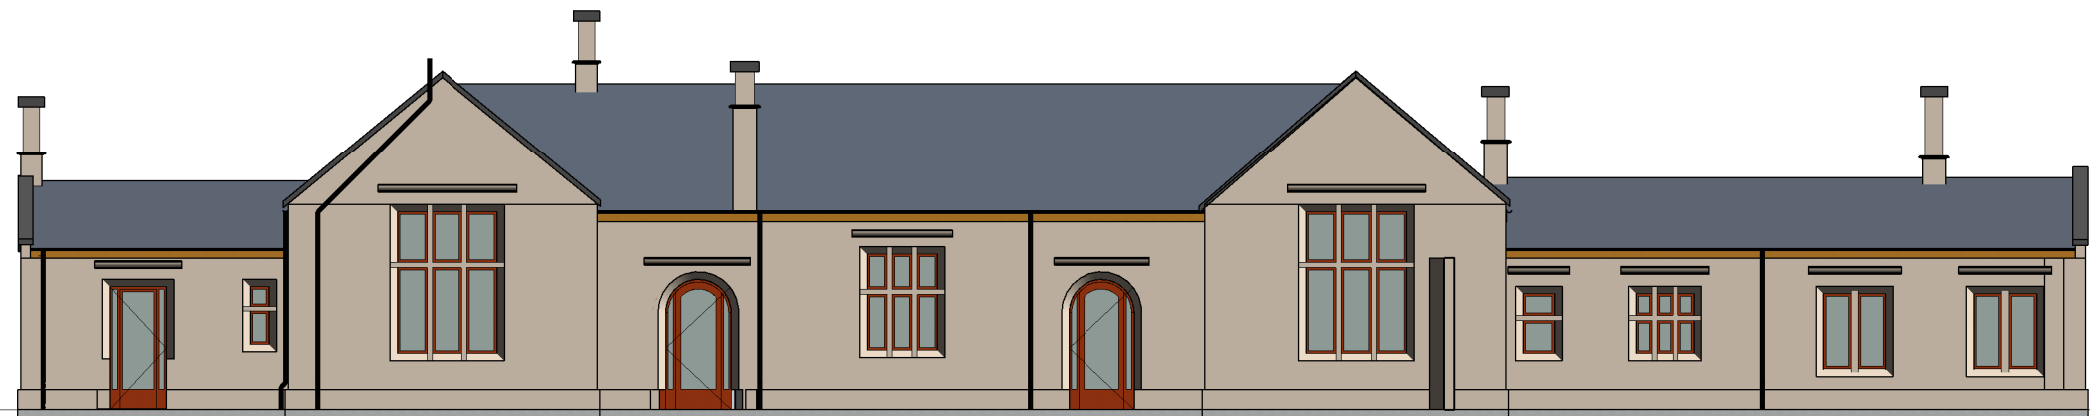

South Elevation (street side) Scale 1:150

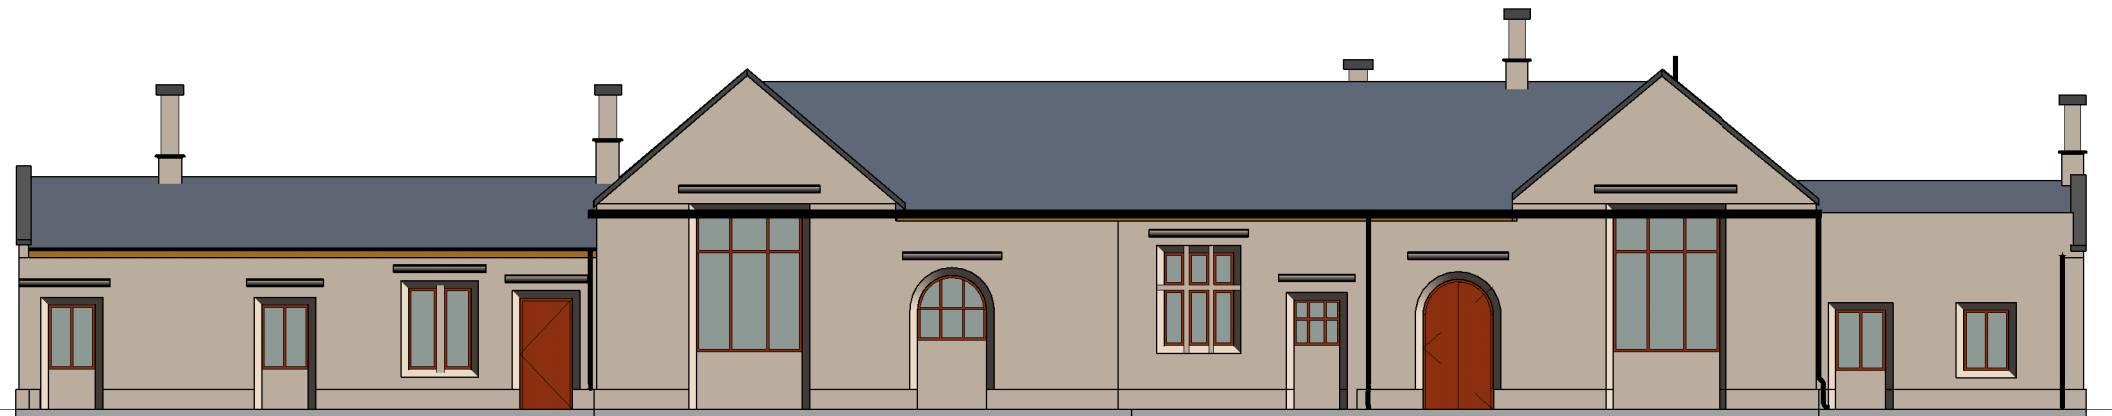

North Elevation (platform side) Scale 1:150

| Rev.   | Revision Description                | Date       |          |      |
|---|-------------------------------------|------------|----------|------|
| Anne Netherwood Chartered Architect<br>11 Cottage Fields, St Martins, Osewestry, Shropshire SY11 3EJ<br>Tel 44(0)1691 778 495<br>44(0)7580 162 344<br>e-mail: anne@annenetherwood.co.uk<br>web: www.annenetherwood.co.uk |                                     |            |          |      |
| Project   | Ruabon StationHouse, Ruabon         |            |          |      |
| Title   | North and South Elevations Proposed |            |          |      |
| Scale @ A3   | Drawn By                            | Checked By | Date     |      |
| 1 : 150   | DDC                                 | AN         | 21/04/22 |      |
| Job No.   | 22-06                               | Sheet No.  | A201     | Rev. |