



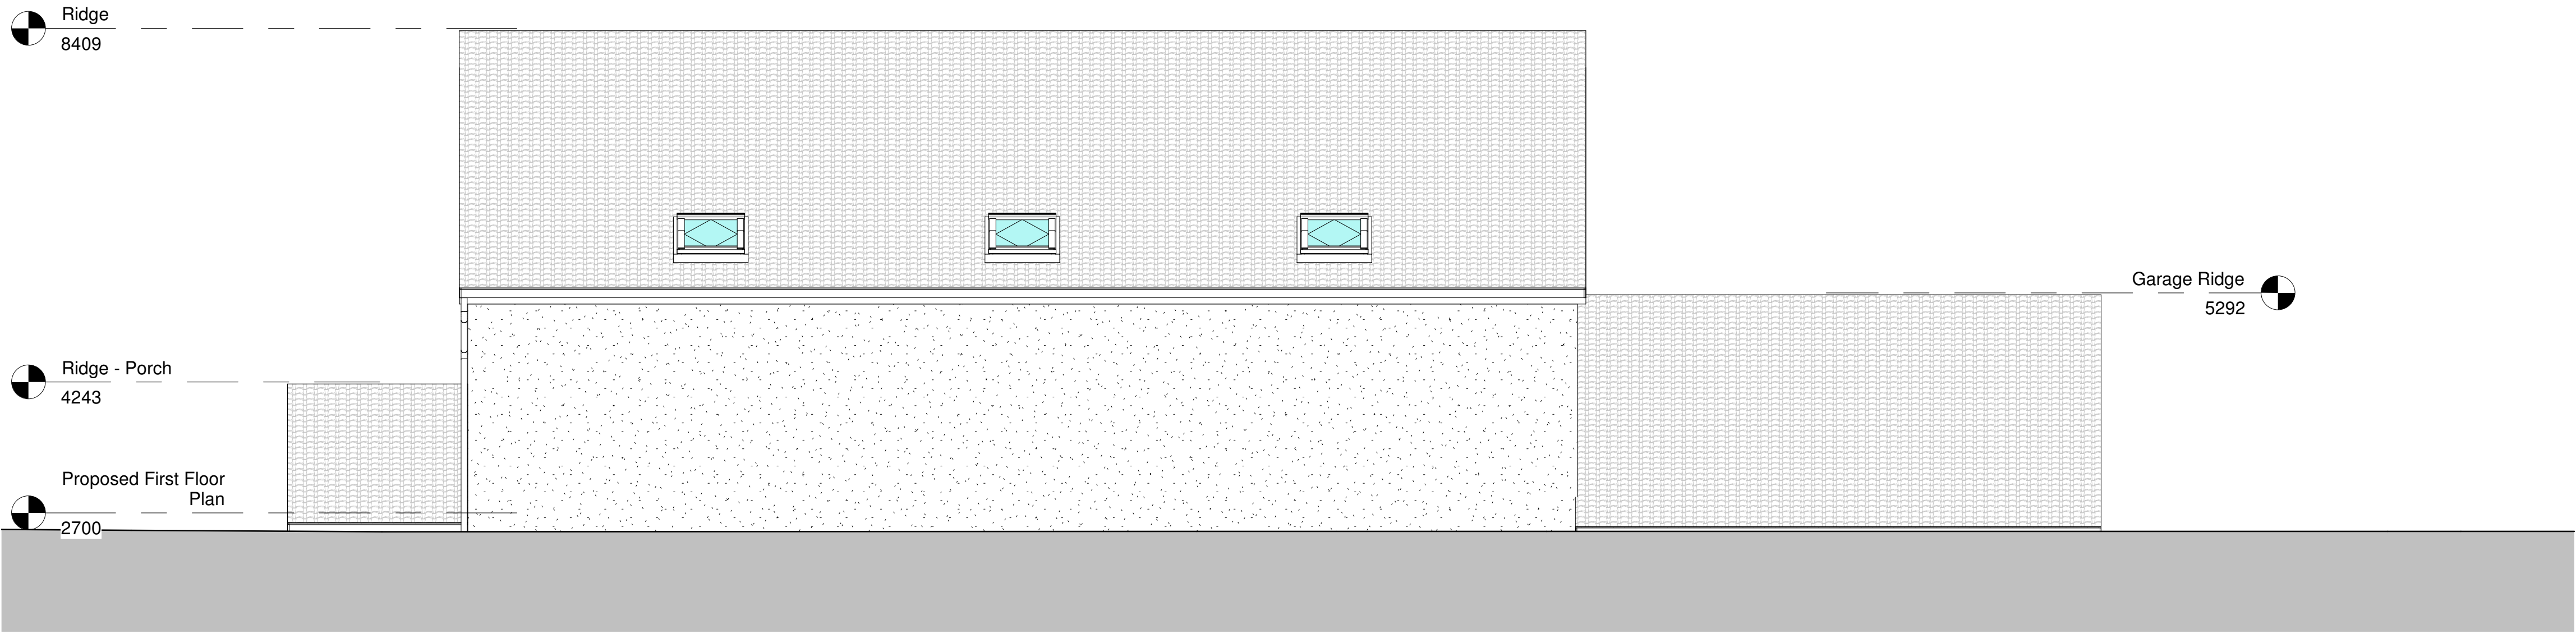


Proposed Rear Elevation
1 : 50

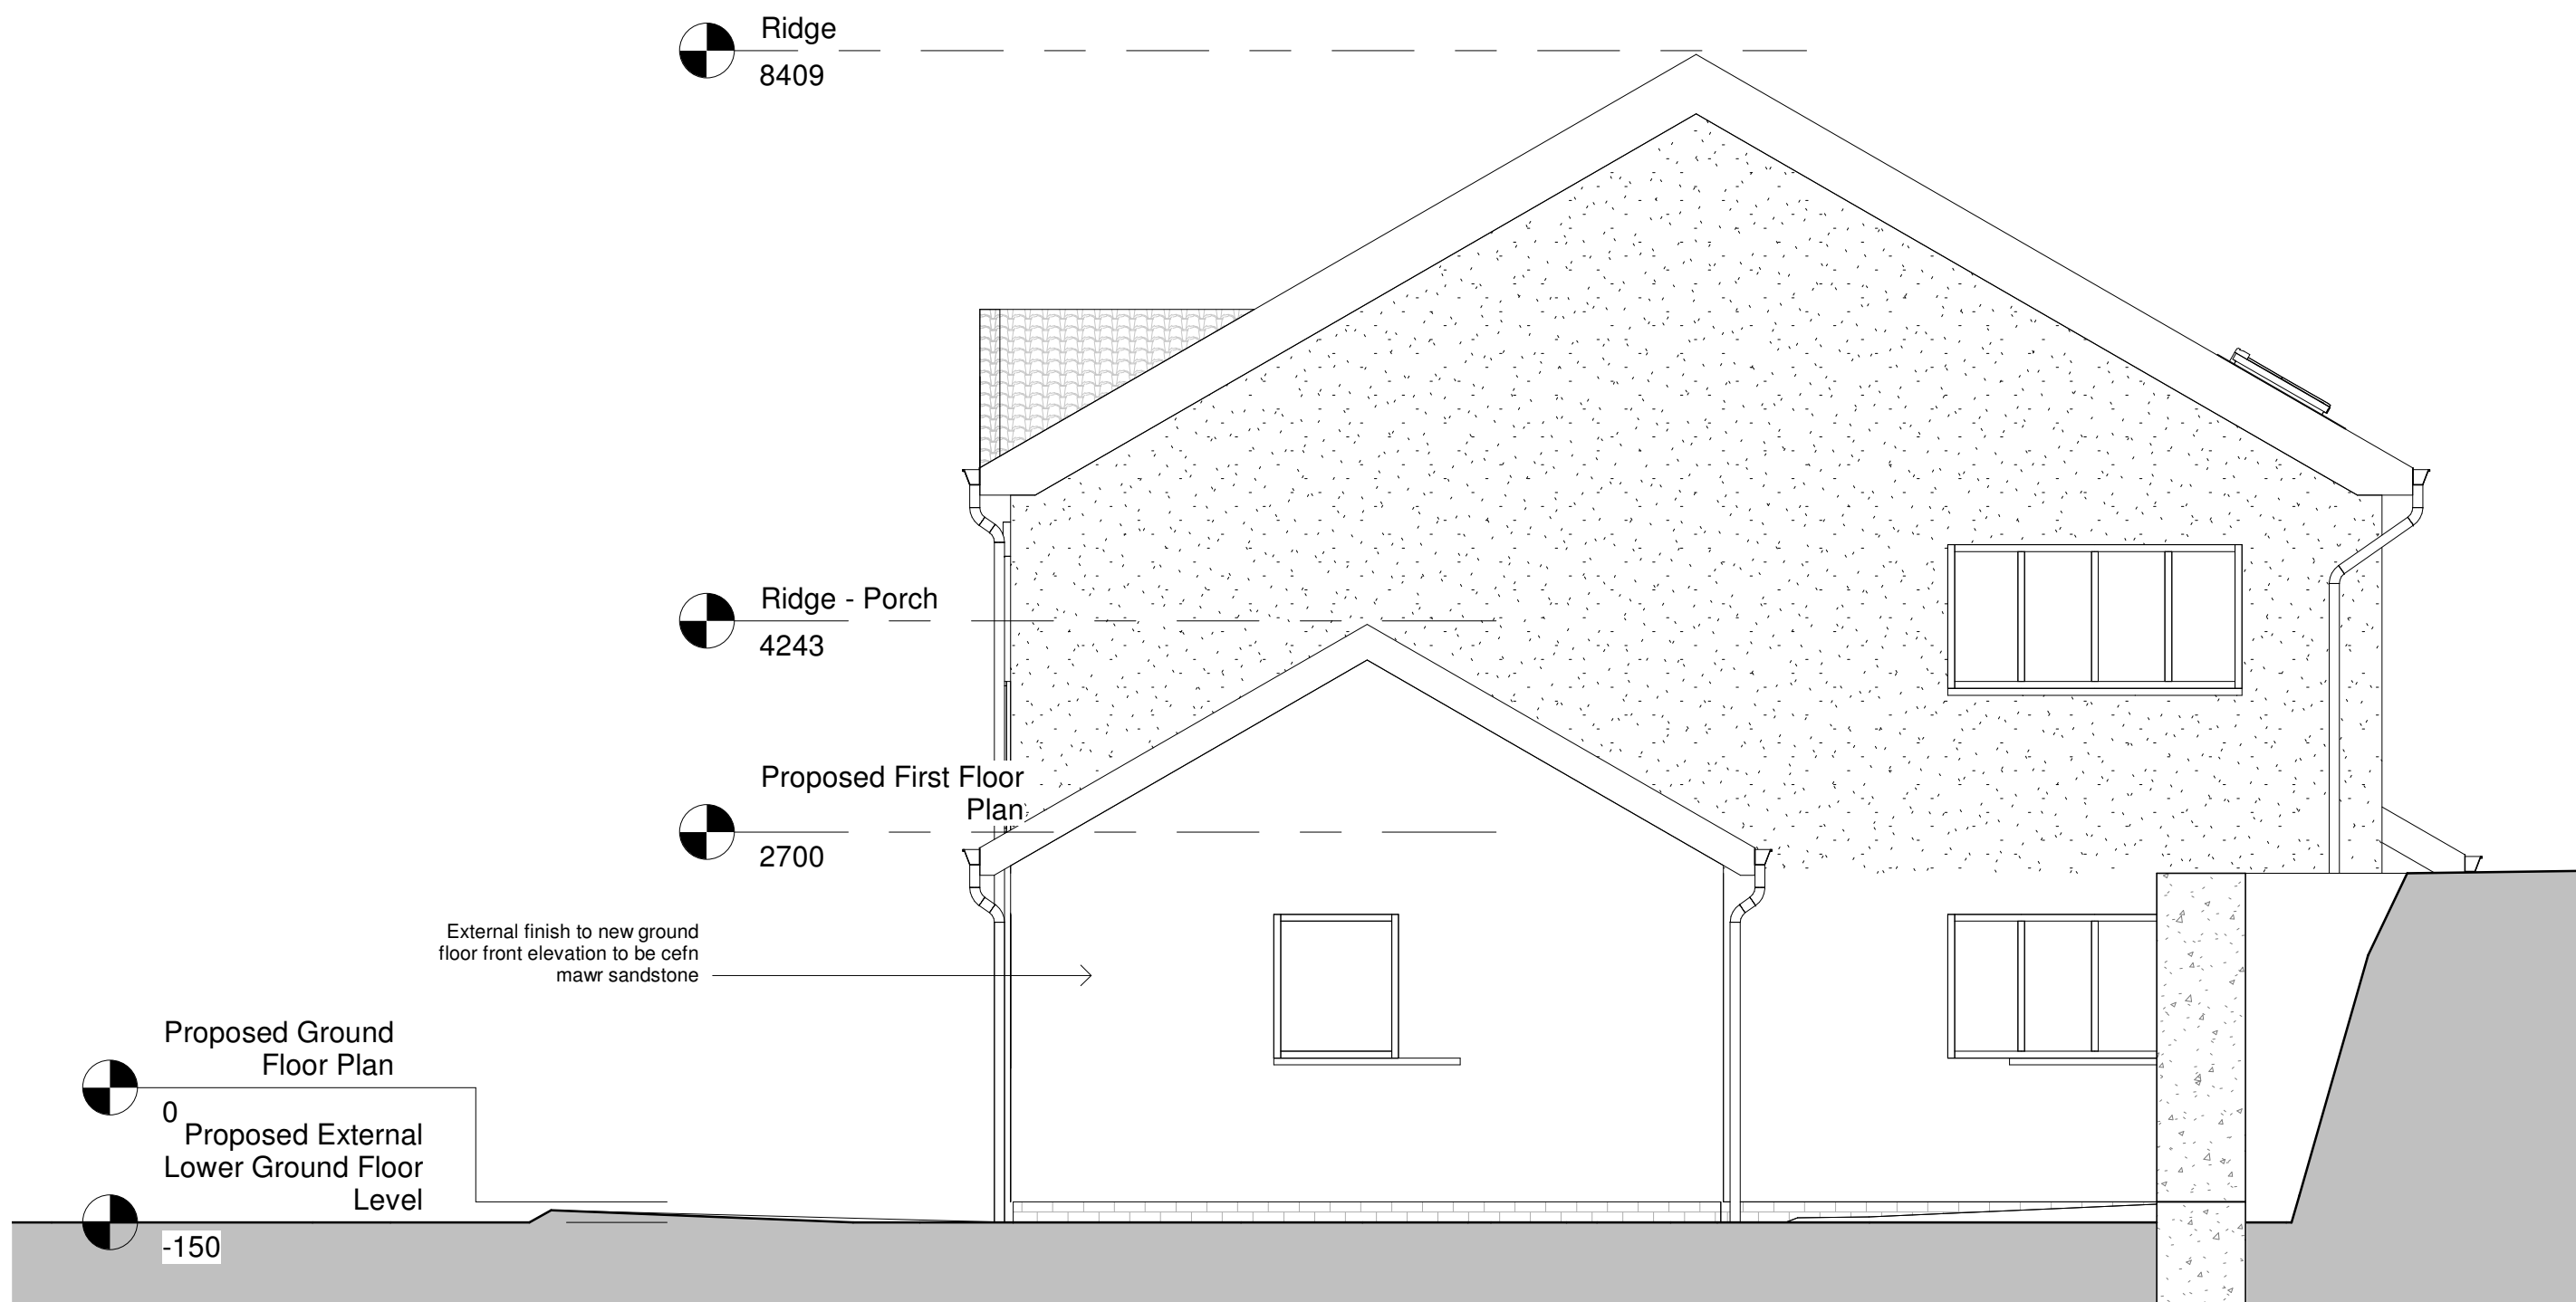

Proposed Side Elevation 2
1 : 50

- CDM 2015 Notes
- Client / Contractor to instruct asbestos removal by certified professional if found.
 - Proposed layout subject to Building Control approval of fire strategy and access arrangements.
 - All proposed structural works to be designed by appointed Structural Engineer.
 - Client to seek specialist advice regarding relocation of gas/electric and water supply, meters and appliances.
 - Suitable mechanical equipment to be commissioned by Contractor / Builder to lift heavy materials to avoid unnecessary injury on site.
 - Appropriate scaffolding to be arranged by Contractor / Builder prior to commencement on site.

F	04/10/2022	TBS
Updated as per client and planning consultant's comments		
E	04/10/2022	TBS
Updated as per Planning Officers comments		
D	05/07/2022	TBS
Updated as per client's comments		
C	11/05/2022	TBS
Updated as per client's comments		
B	19/04/2022	TBS
Updated as per client's comments		
A	29/03/2022	TBS
Non-draft Issue		
-	18/03/2022	TBS
Draft Issue		

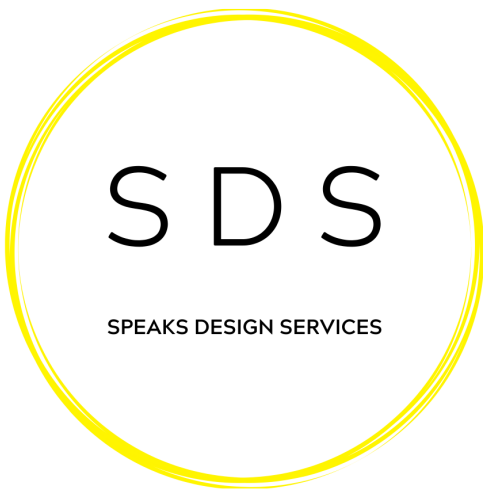

PROJECT		
Chapel Farm, Newbridge Road, Newbridge, Wrexham, LL14 3JA		
TITLE		
Proposed Elevations 2		
CLIENT		
Adele and Jack Edwards		
DRAWN BY TBS	CHECKED BY TBS	DATE March 2022
SCALE (@ A1) As indicated		PROJECT NUMBER 196
DRAWING NUMBER 196-CFW-FE-005		REV F