


Room Schedule		
Level	Name	Count
00. Level 0	Accessible Room	2
00. Level 0	Cluster Bed	21
00. Level 0	Studio	1
00. Level 0 24		
00. Level 1	Accessible Room	2
00. Level 1	Cluster Bed	27
00. Level 1	Studio	1
00. Level 2		
00. Level 2	Accessible Room	2
00. Level 2	Cluster Bed	27
00. Level 2	Studio	1
00. Level 2 30		
00. Level 3	Accessible Room	2
00. Level 3	Cluster Bed	27
00. Level 3	Studio	1
00. Level 3 30		
00. Level 4	Accessible Room	2
00. Level 4	Cluster Bed	27
00. Level 4	Studio	1
00. Level 4 30		
00. Level 5	Accessible Room	2
00. Level 5	Cluster Bed	27
00. Level 5	Studio	1
00. Level 5 30		
00. Level 6	Accessible Room	2
00. Level 6	Cluster Bed	20
00. Level 6	Studio	1
00. Level 6 23		
Grand total:		197

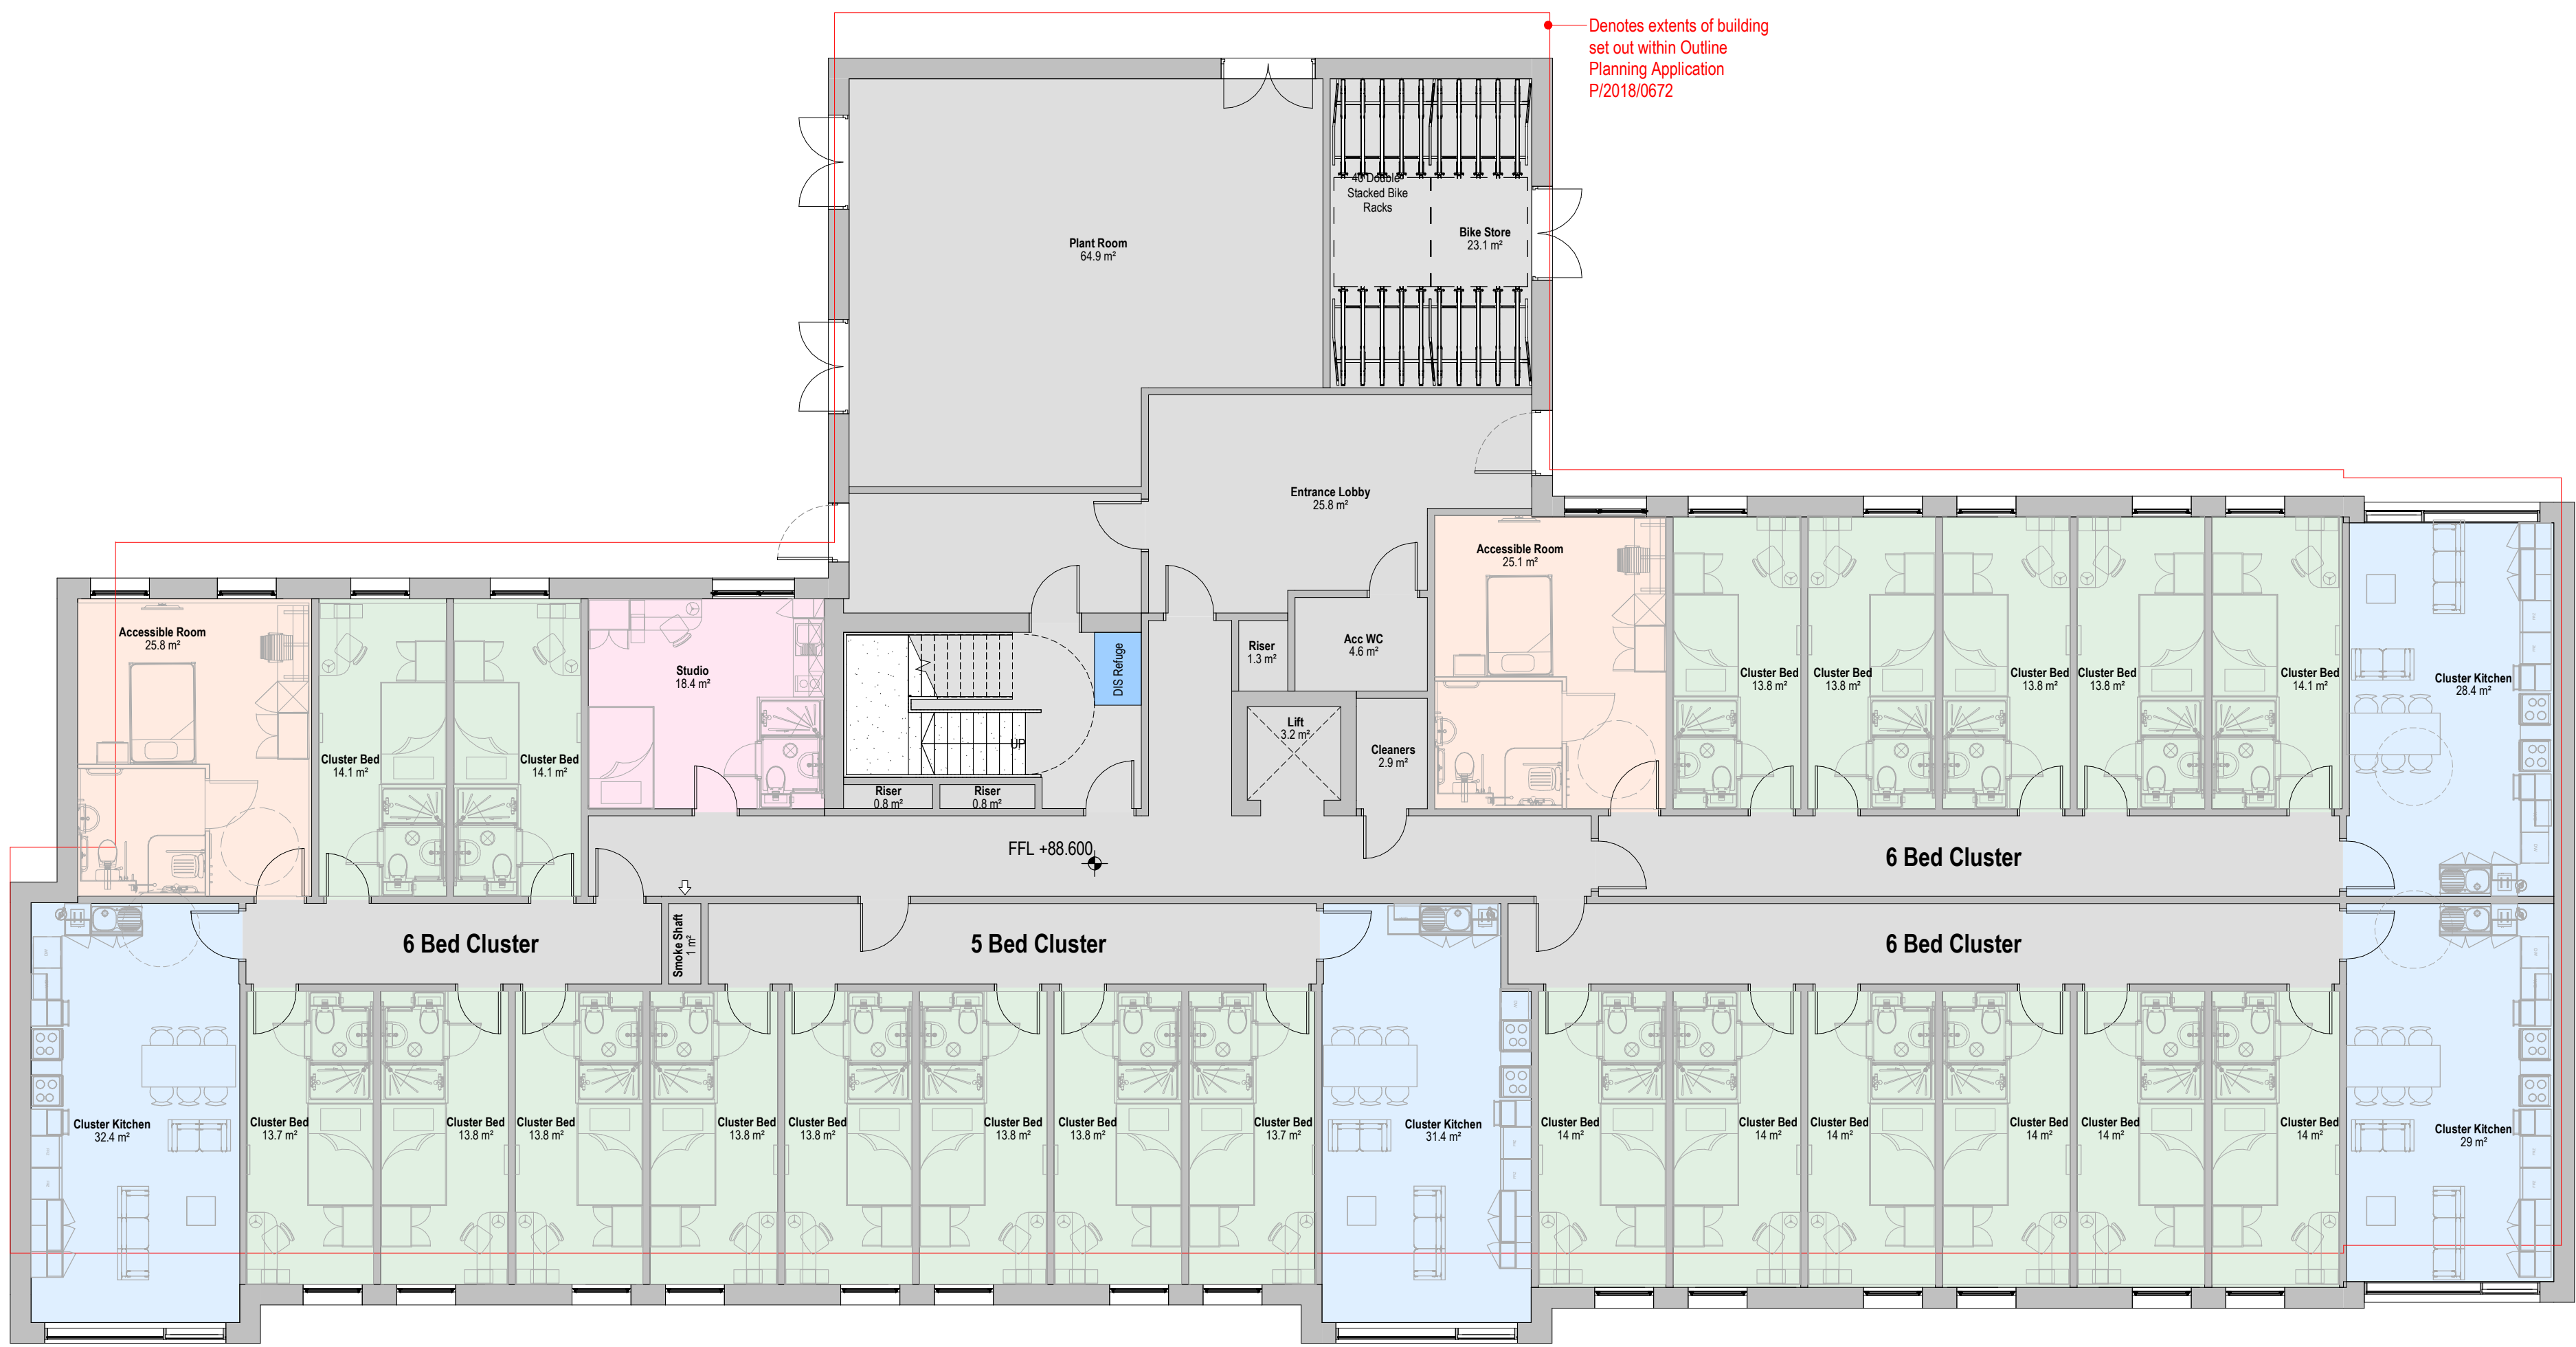


Ground Floor Plan
1 : 100



Sixth Floor Plan
1 : 100



Typical Upper Floor Plan
1 : 100

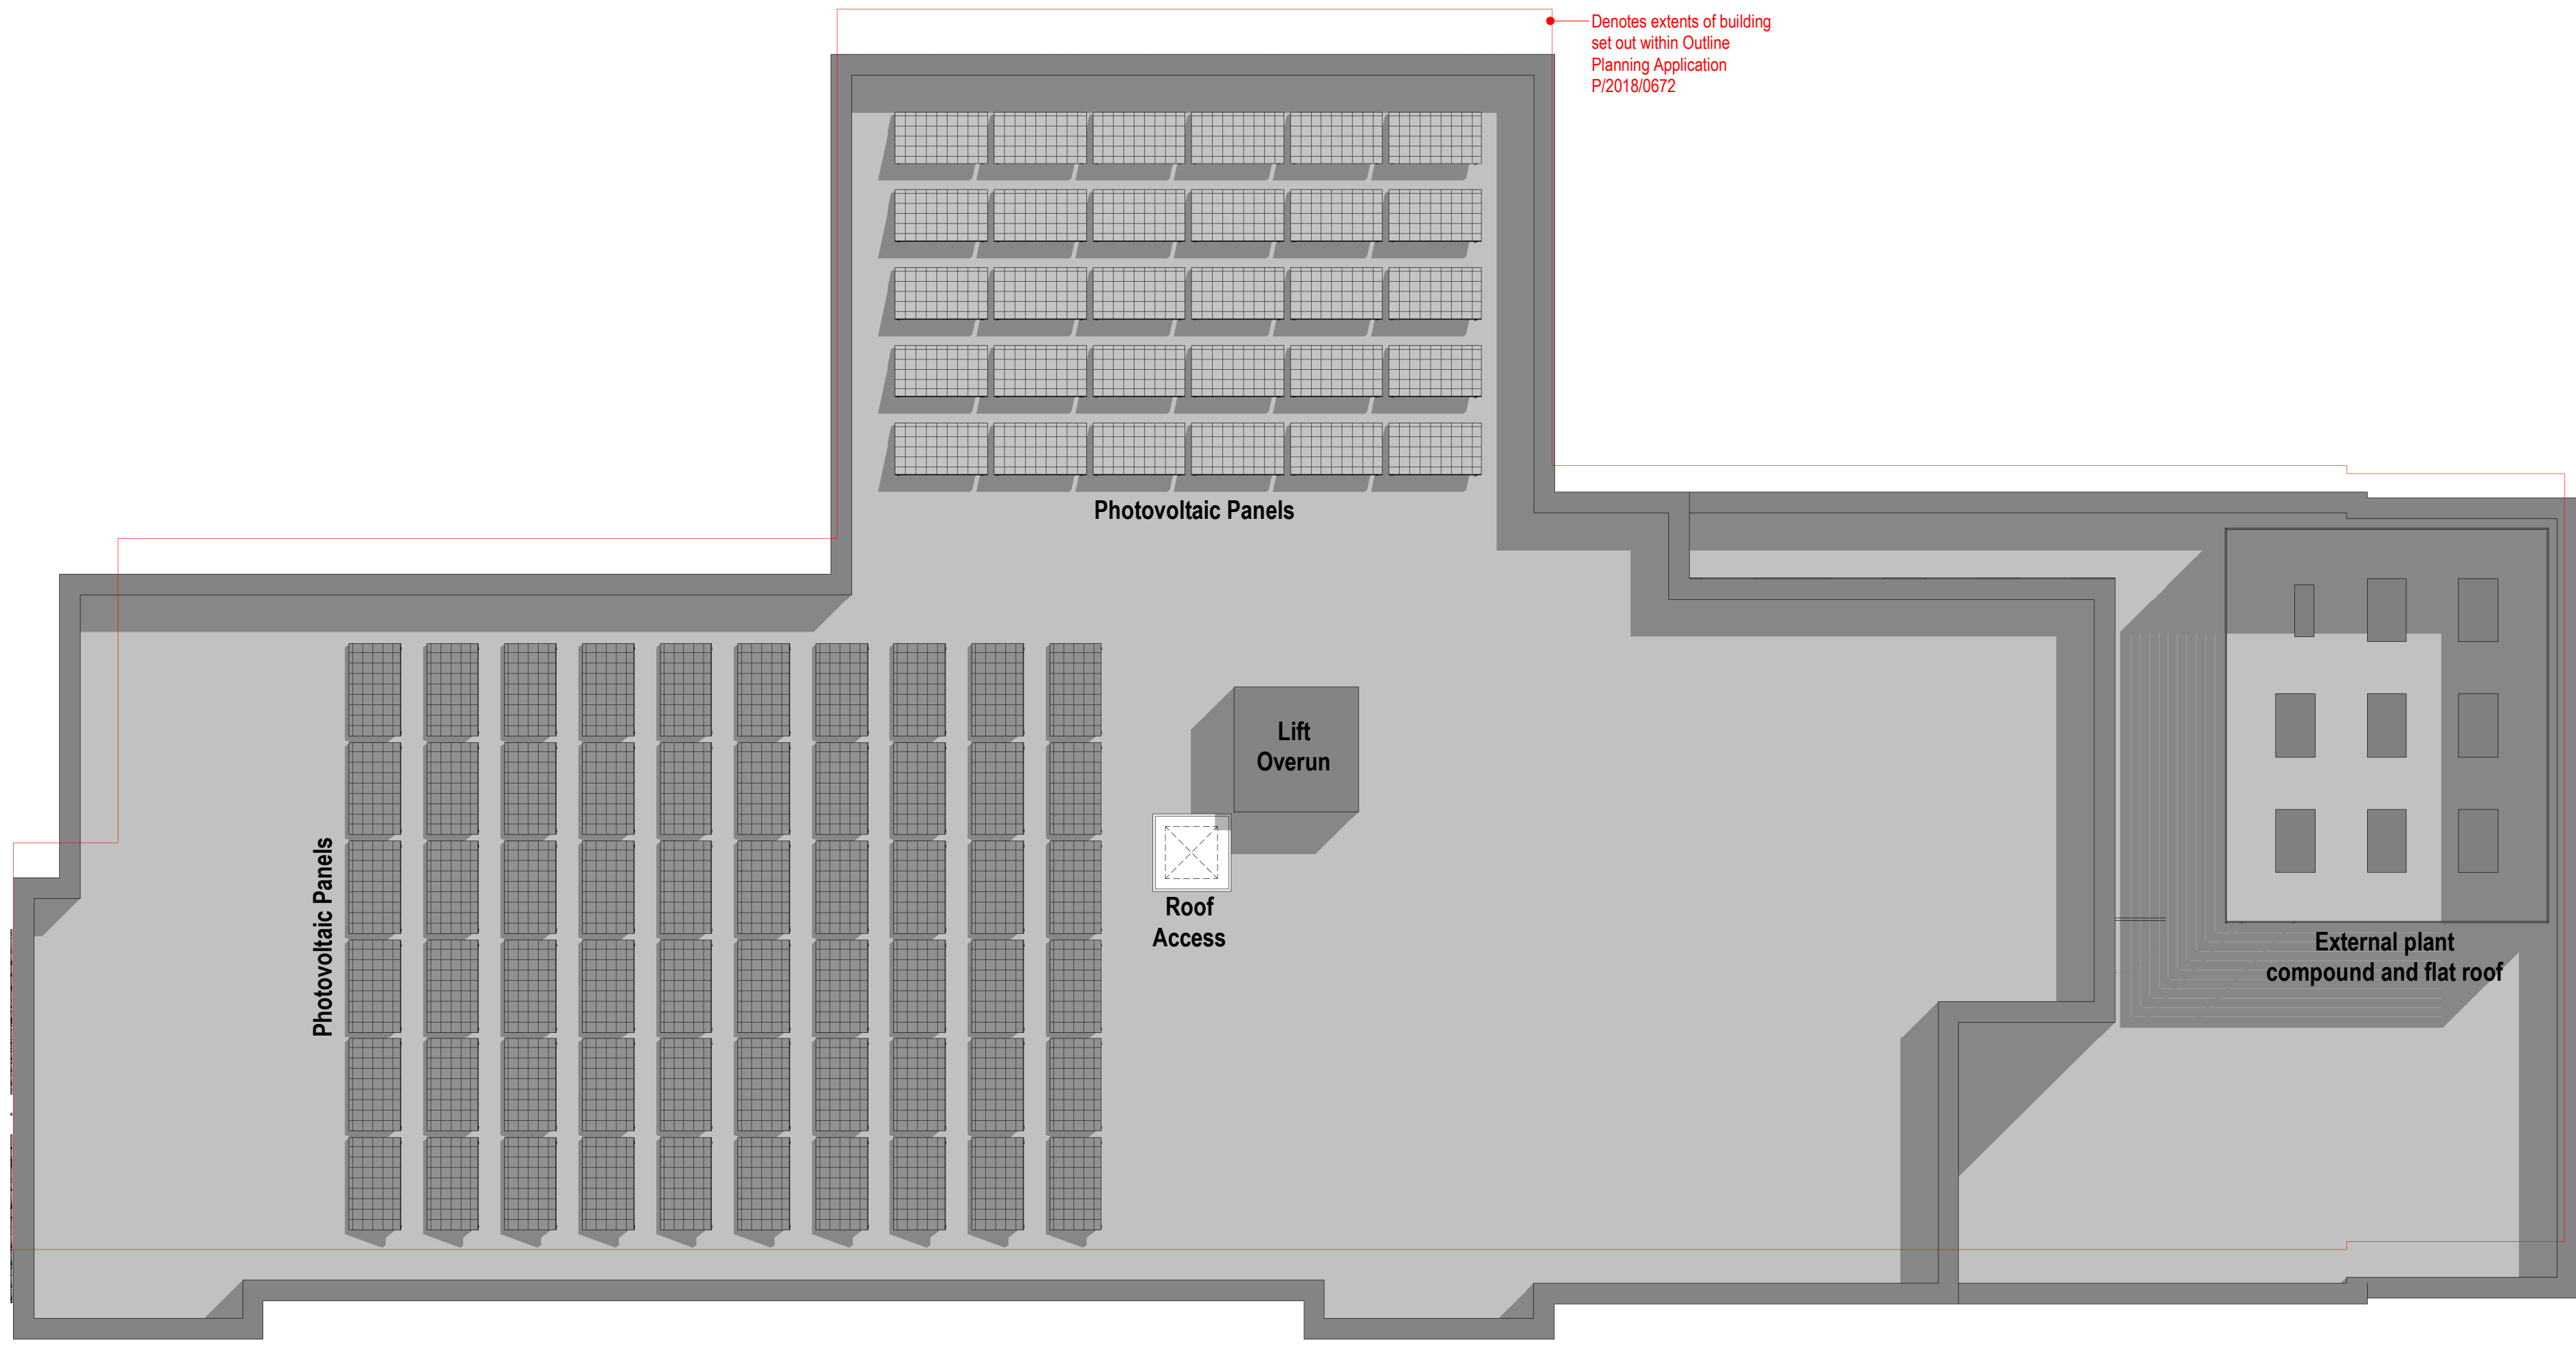

Roof Plan
1 : 100

GENERAL NOTES:

- DAY Architectural Ltd accepts no responsibility for any costs, losses or claims whatsoever arising from these drawings, specifications and related documents unless there is full compliance with the Client or any unauthorised user of the following Architect / Designer.
- Partial Service: Any discrepancies with site or other information is to be advised to the Architect / Designer and direction and / or approval is to be sought before the implementation of the detail.
- Block and site plans are reproduced under license from the Ordnance Survey.
- Do not scale the drawing.
- For the purpose of coordination, all relevant parties must check this information prior to implementation and report any discrepancies to the Architect / Designer.

A	PLANNING Issue	18/05/22	RF	DO
REV	DESCRIPTION	DATE	REV BY	CHK BY

CLIENT	Wrexham University
PROJECT	Wrexham Student Village Phase 2

DRAWING	General Arrangement Plans
SCALE	1 : 100 @ A0
PROJECT	XXX-XX
DRAWN BY	RF
CHECKED BY	DO
ORIGIN	XX
VOLUME	01
LEVEL	DR
TYPE	DO
SOLE	A
NUMBER	04-0003
REVISION	A
DRAWING STATUS	PLANNING

DAY
DAY Architectural Ltd Studio 1, Lancaster Buildings 77 Derwentgate, Manchester, M3 2BW T: 0161 834 5703 W: www.day-architectural.com