


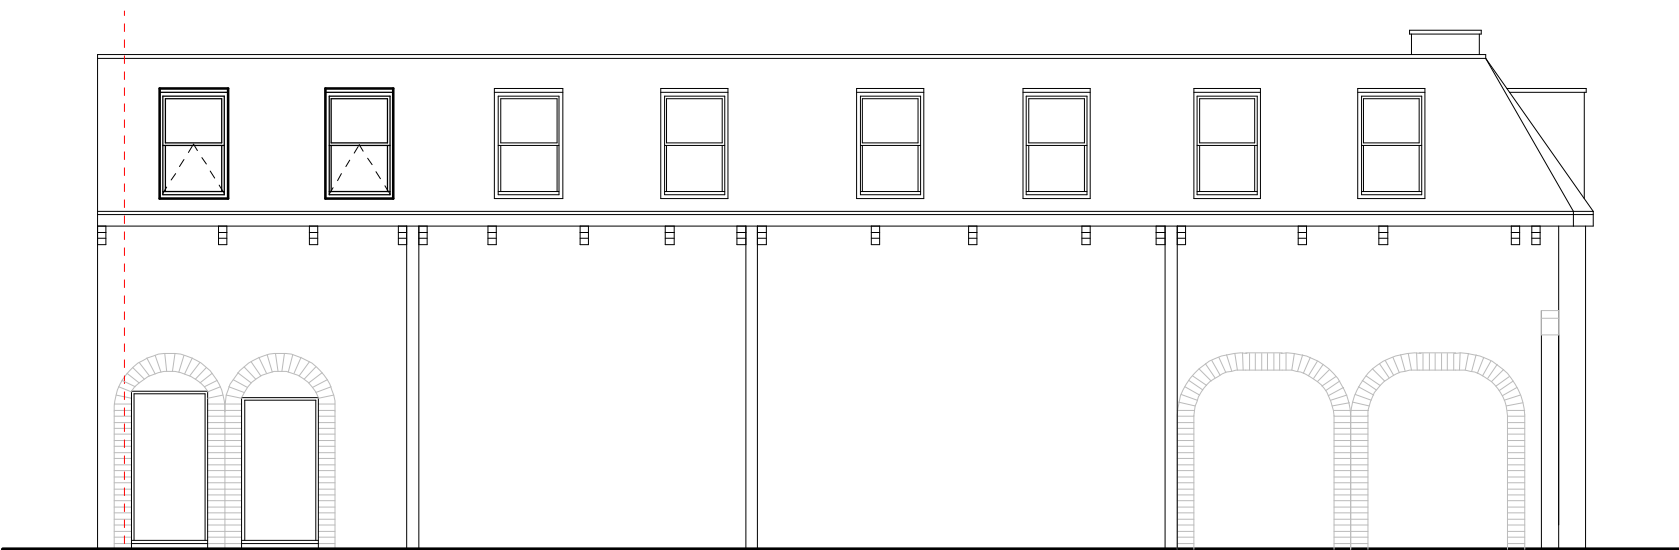

Front Elevation 1:100




Side Elevation 1:100


External Facing Materials

Roofing Materials
Roof Coverings are to be slates to local authority approval and to match existing

All Windows are to comprise sealed double glazed units set in UPVC frames.

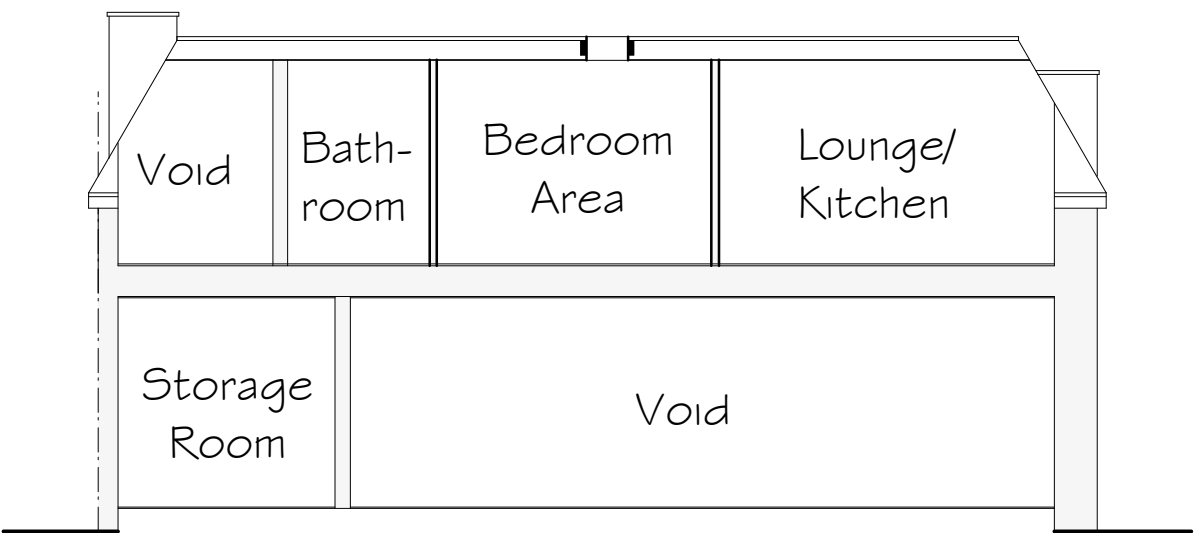

Rear Elevation & Section 1:100

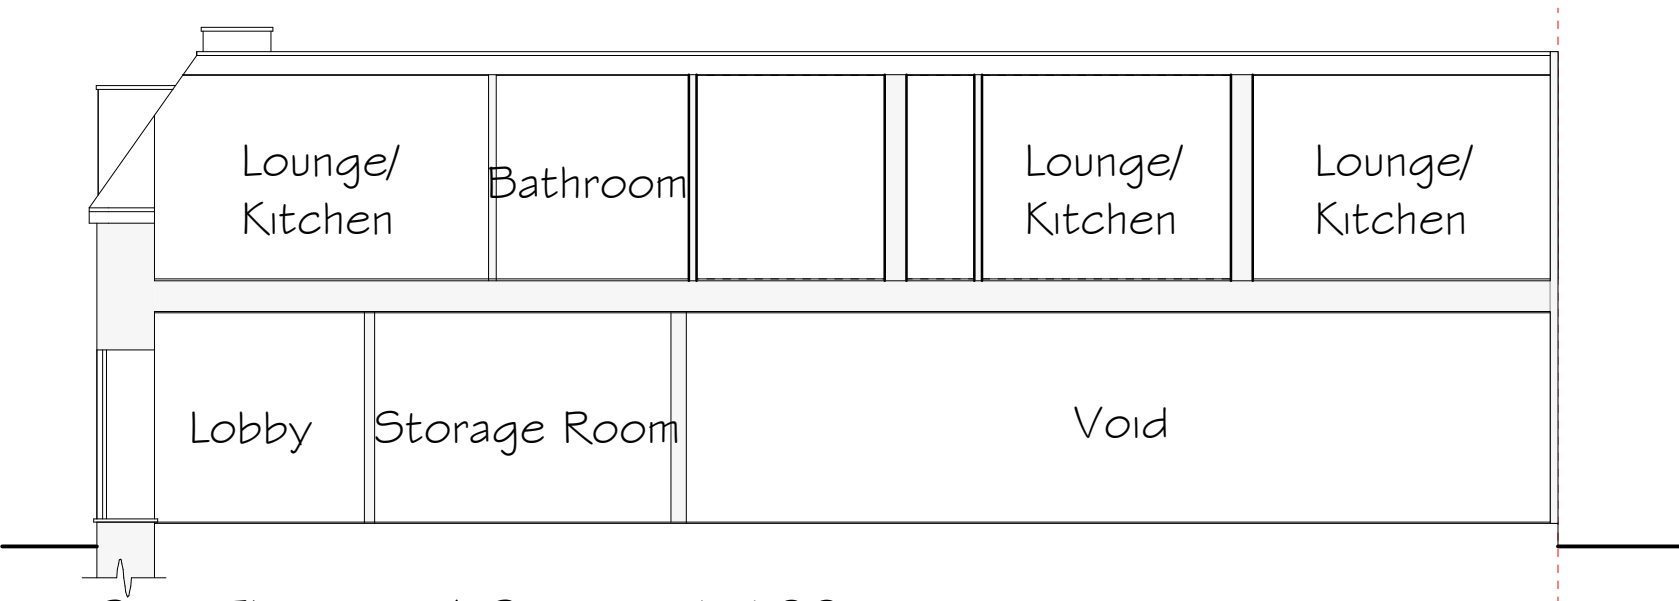

Side Elevation & Section 1:100

A	08/22	Planning alterations	E.M.J
Rev	Date	Detail	Initial

Project:
Proposed alterations to,
5-7 Church Street,
Wrexham,
LL13 8LS


Title: Planning: Elevations	Scale: (A2) 1:100
-----------------------------------	----------------------

Drawn By: A.Valentine	Date: April 2022
--------------------------	---------------------

Drawing No: BC155/004	Sheet: 3 of 3
--------------------------	------------------

blueprint
architectural services

 LABC partner	Office 3K4, Redwither Business Tower, Wrexham. LL13 9XT Tel: 01978 356500 www.blueprintarchitectural.com © copyright all rights reserved
---	---

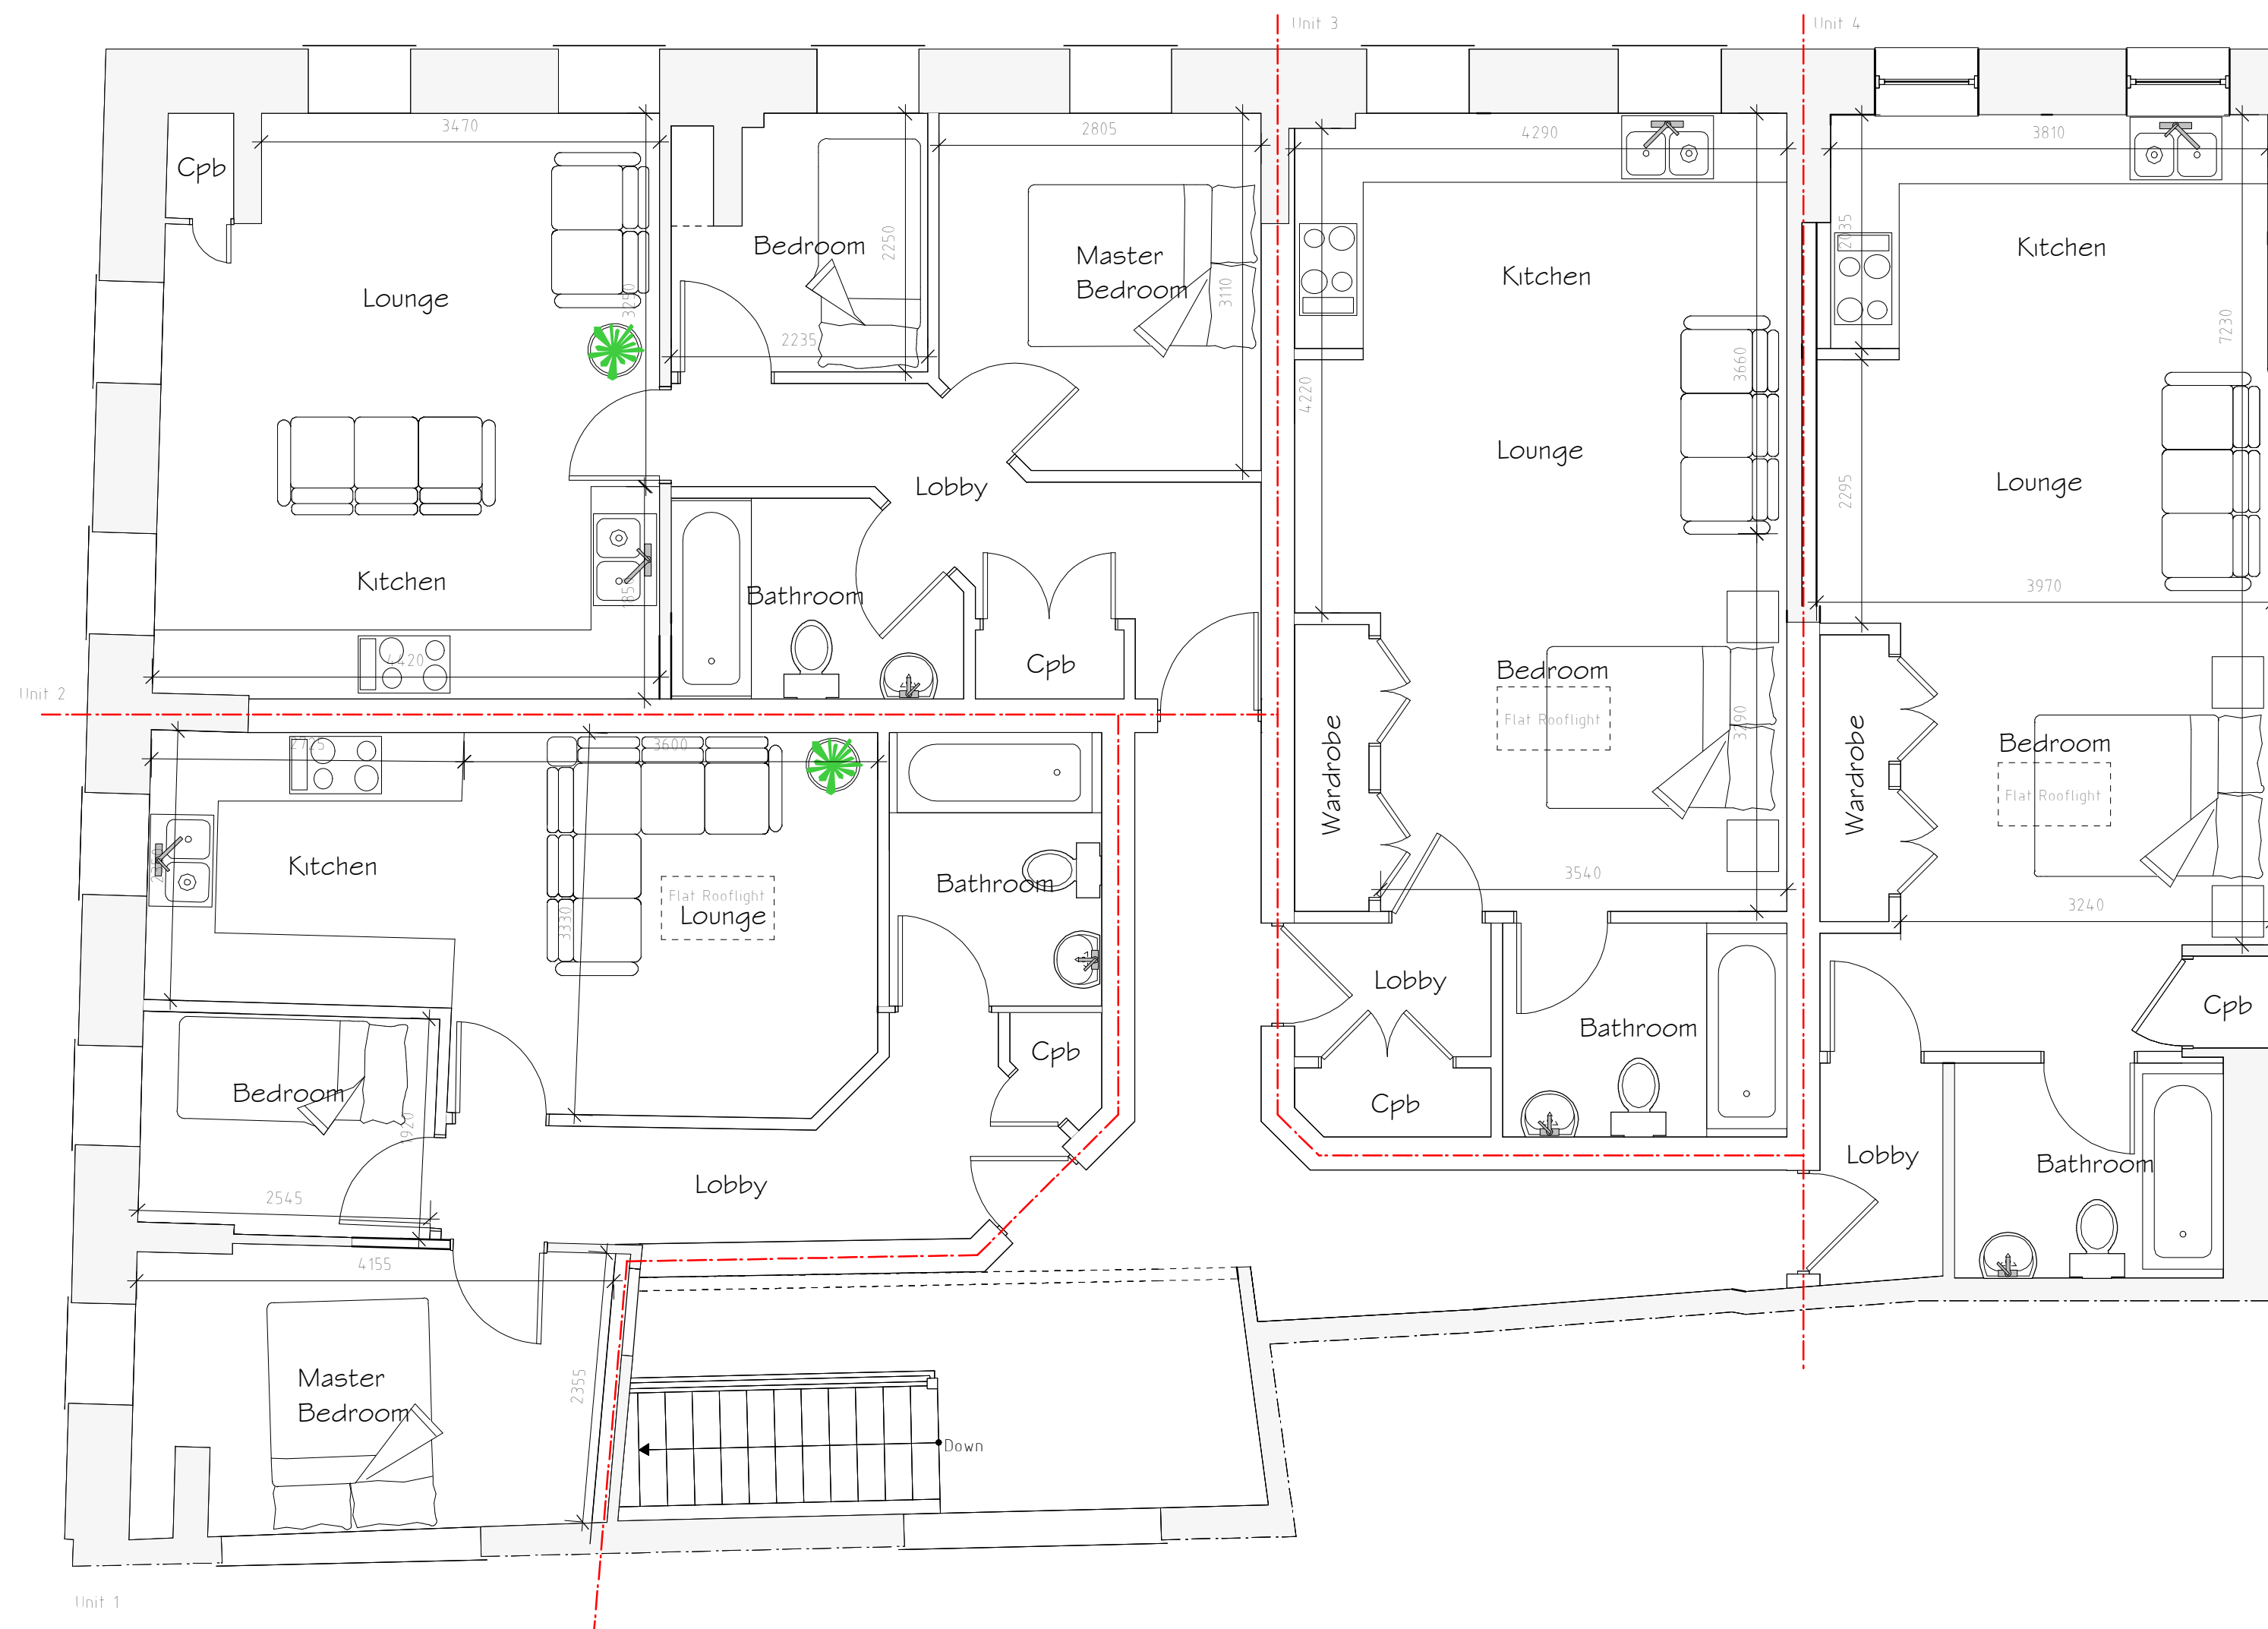

First Floor Plan 1:50

A	08/22	Planning alterations	E.M.J
Rev	Date	Detail	Initial

Project:
Proposed alterations to,
5-7 Church Street,
Wrexham,
LL13 8LS

Title:
Planning: First
Floor Plan

Scale: (A2)
1:50

Drawn By:
A.Valentine

Date:
April 2022


Drawing No:
BC155/004

Sheet:
2 of 3

blueprint
architectural services

LABC partner

Office 3K4,
Redwither Business Tower,
Wrexham. LL13 9XT
Tel: 01978 356500
www.blueprintarchitectural.com
© copyright all rights reserved

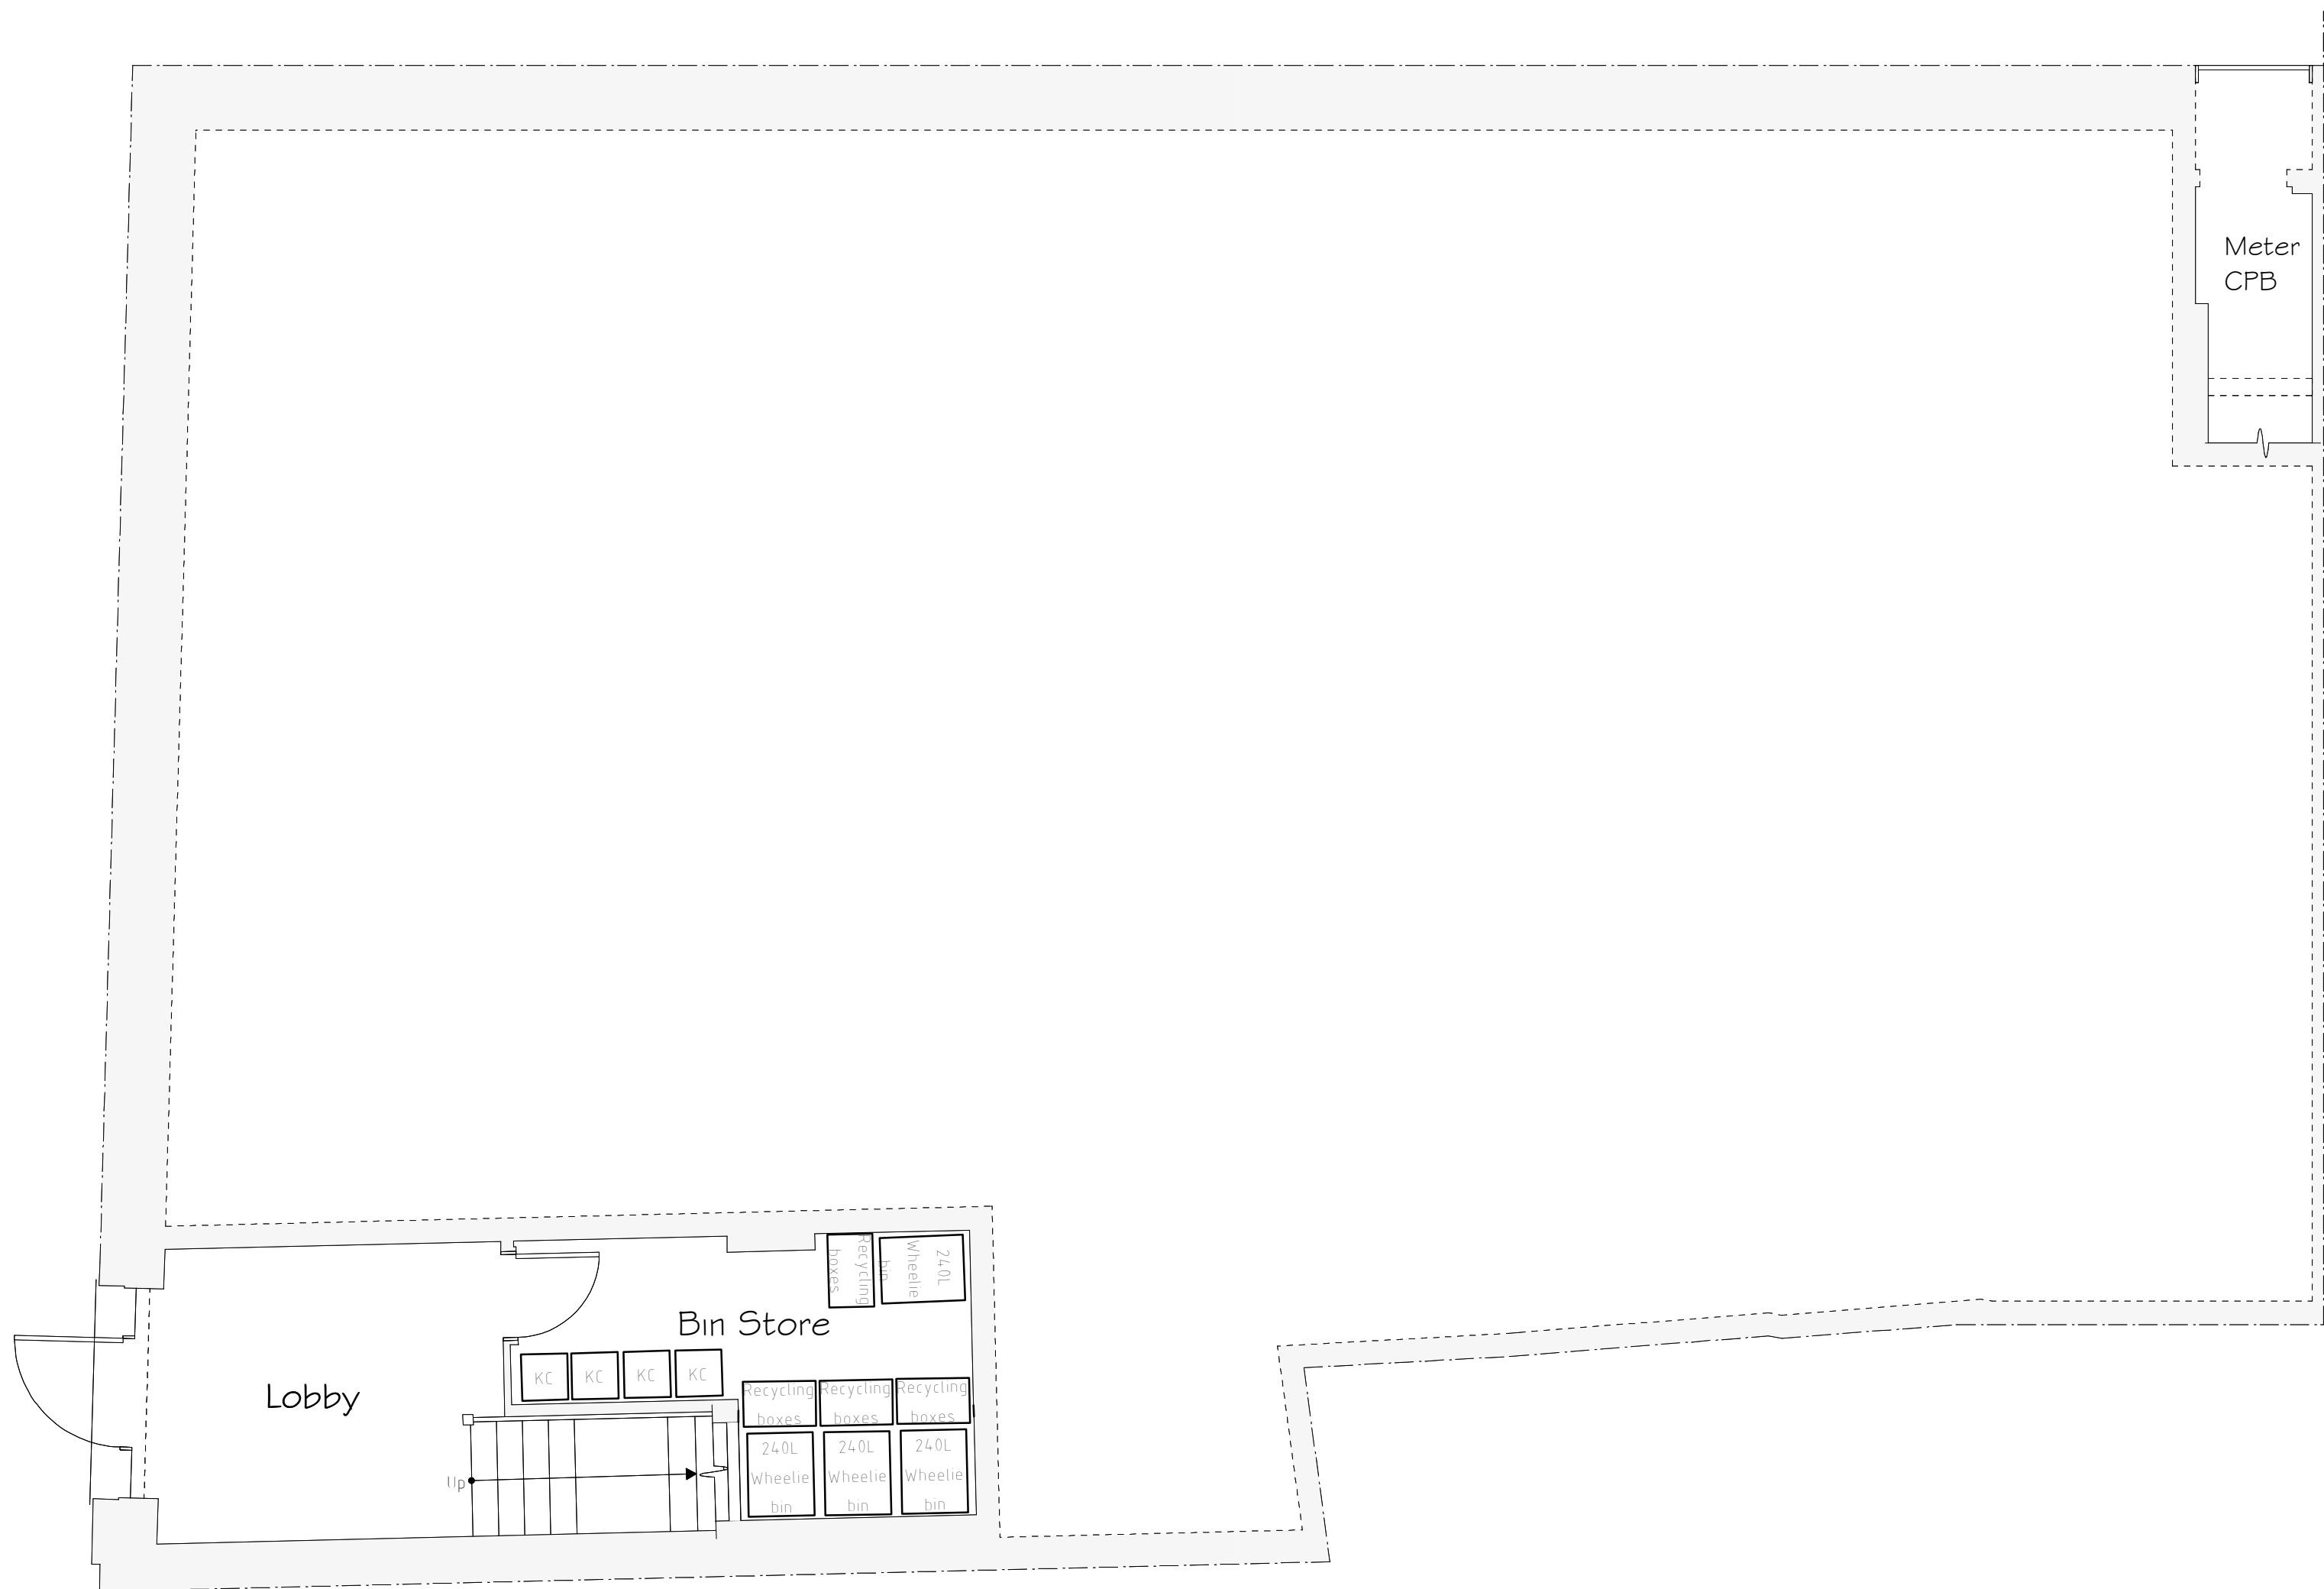

Ground Floor Plan 1:50

A	08/22	Planning alterations	E M J
Rev	Date	Detail	Initial

Project: Proposed alterations to, 5-7 Church Street, Wrexham, LL13 8LS	
Title: Planning: Ground Floor Plan	Scale: (A2) 1:50

Drawn By: A.Valentine	Date: April 2022
Drawing No: BC155/004	Sheet: 1 of 3





Office 3K4,
Redwither Business Tower,
Wrexham. LL13 9XT
Tel: 01978 356500
www.blueprintarchitectural.com
© copyright all rights reserved