




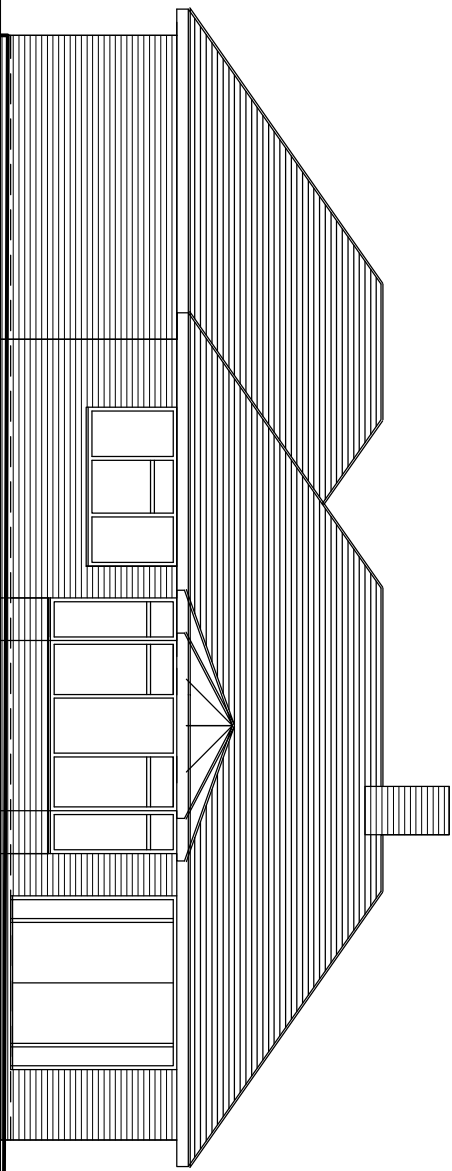


REAR ELEVATION

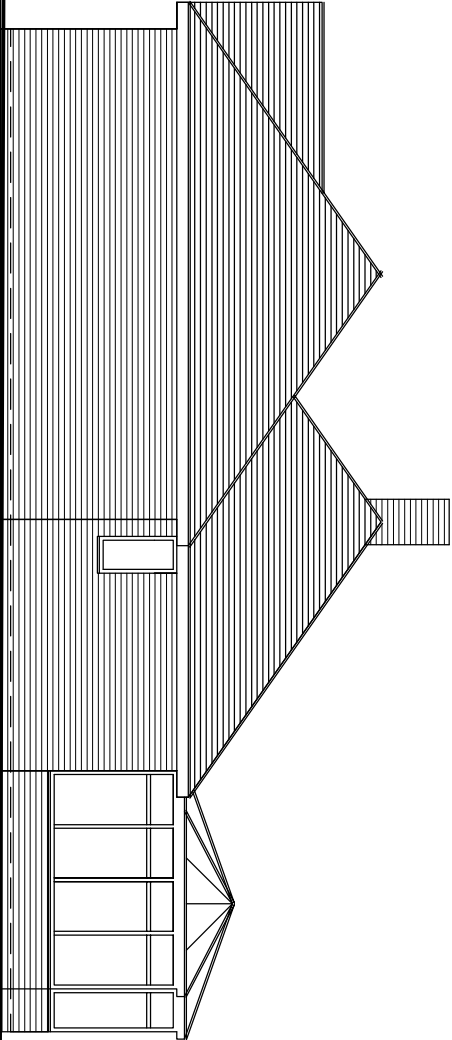

SIDE ELEVATION

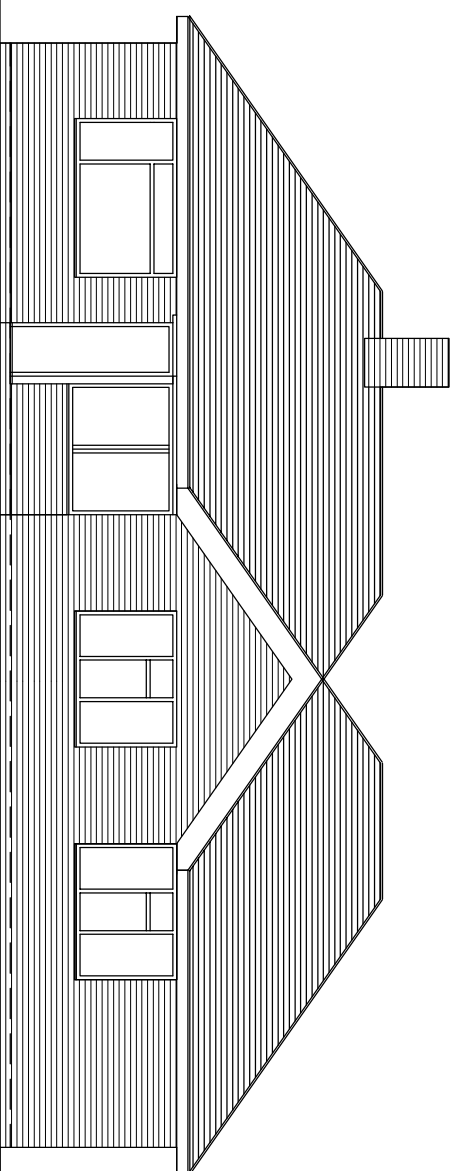

FRONT ELEVATION

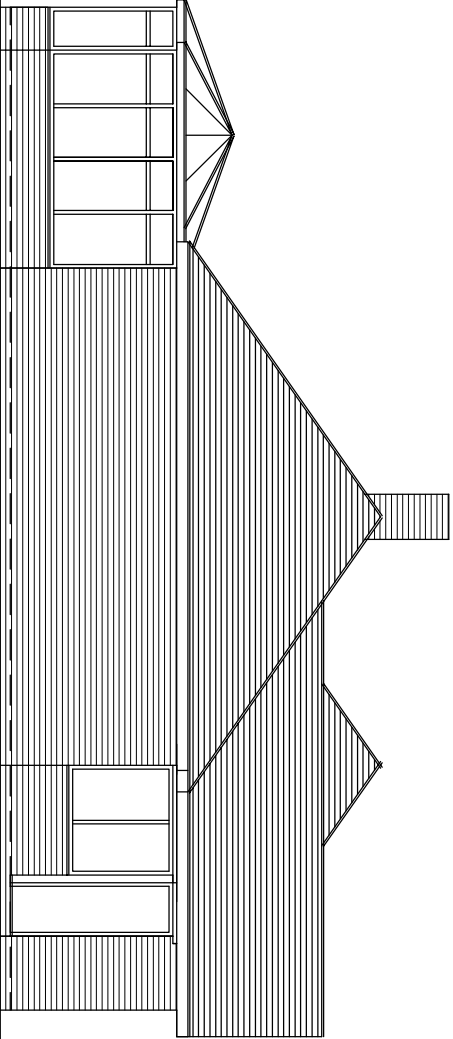

SIDE ELEVATION

EDGE
ARCHITECTS

RIBA  EDGE Architects NW Ltd.
Studio 55.20
North Wales Business Park, Abergelle
Conwy, LL22 8LJ

CLIENT:
MR AND MRS DAVIDSON

ADDRESS:
33 PANT OLWEN GRESFORD

PROJECT:
Proposed alterations and extensions
Existing elevations

DRAWING No: | DATE: MARCH 2022
21-EXT-078-02 | SCALE: 1:100 @ A3