



Proposed - Rear Elevation

Scale: 1 : 100




Proposed - Right Elevation

Scale: 1 : 100



Proposed - Front Elevation

Scale: 1 : 100

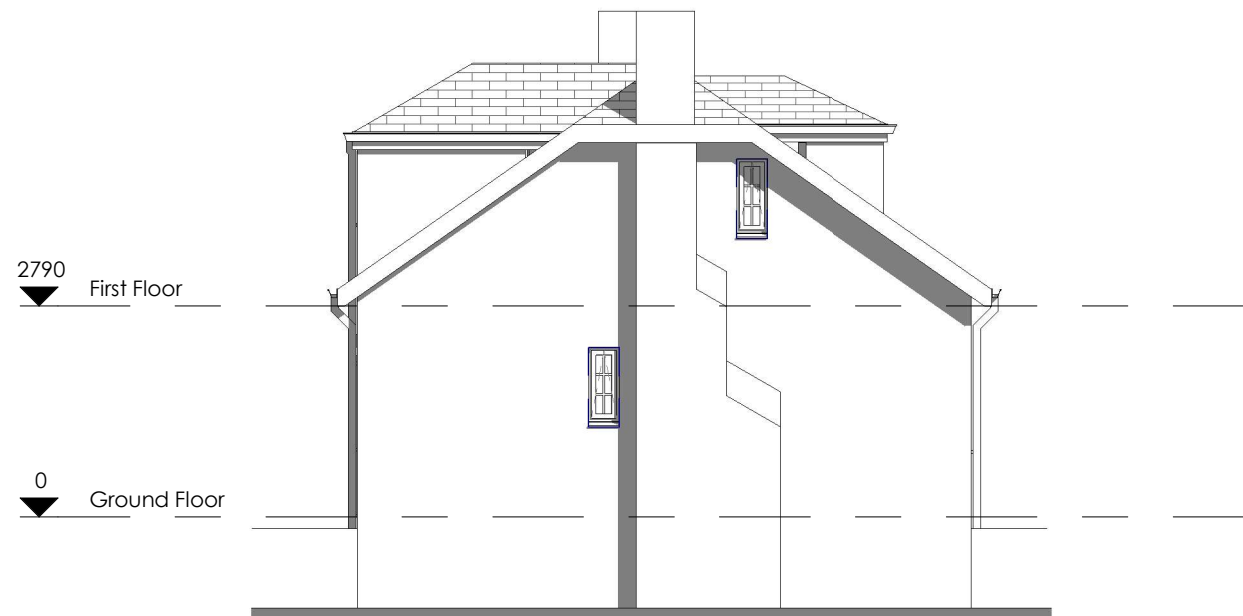

Proposed - Left Elevation

Scale: 1 : 100

No.	Description	Date	 <i>Glenn Cavill</i> Design For Life Glenn Cavill Ltd - Architectural Designer www.glenncavill.com GENERAL NOTE: This drawing is for planning purposes only and not for construction. Any discrepancies should be highlighted and reported accordingly. Full copyright is to Glenn Cavill Ltd and any use by a third party should be via prior written agreement with Glenn Cavill Ltd.	PROJECT Plas Y Nant, Lambpit Street, Penycae		CLIENT G Nichols		
				SHEET Existing Elevations		Date Issue Date	Project number 2359	Scale (@ A3) 1 : 100
						Drawn by: GC	DRAWING NUMBER	
							P102	