





Existing North Elevation
1 : 50

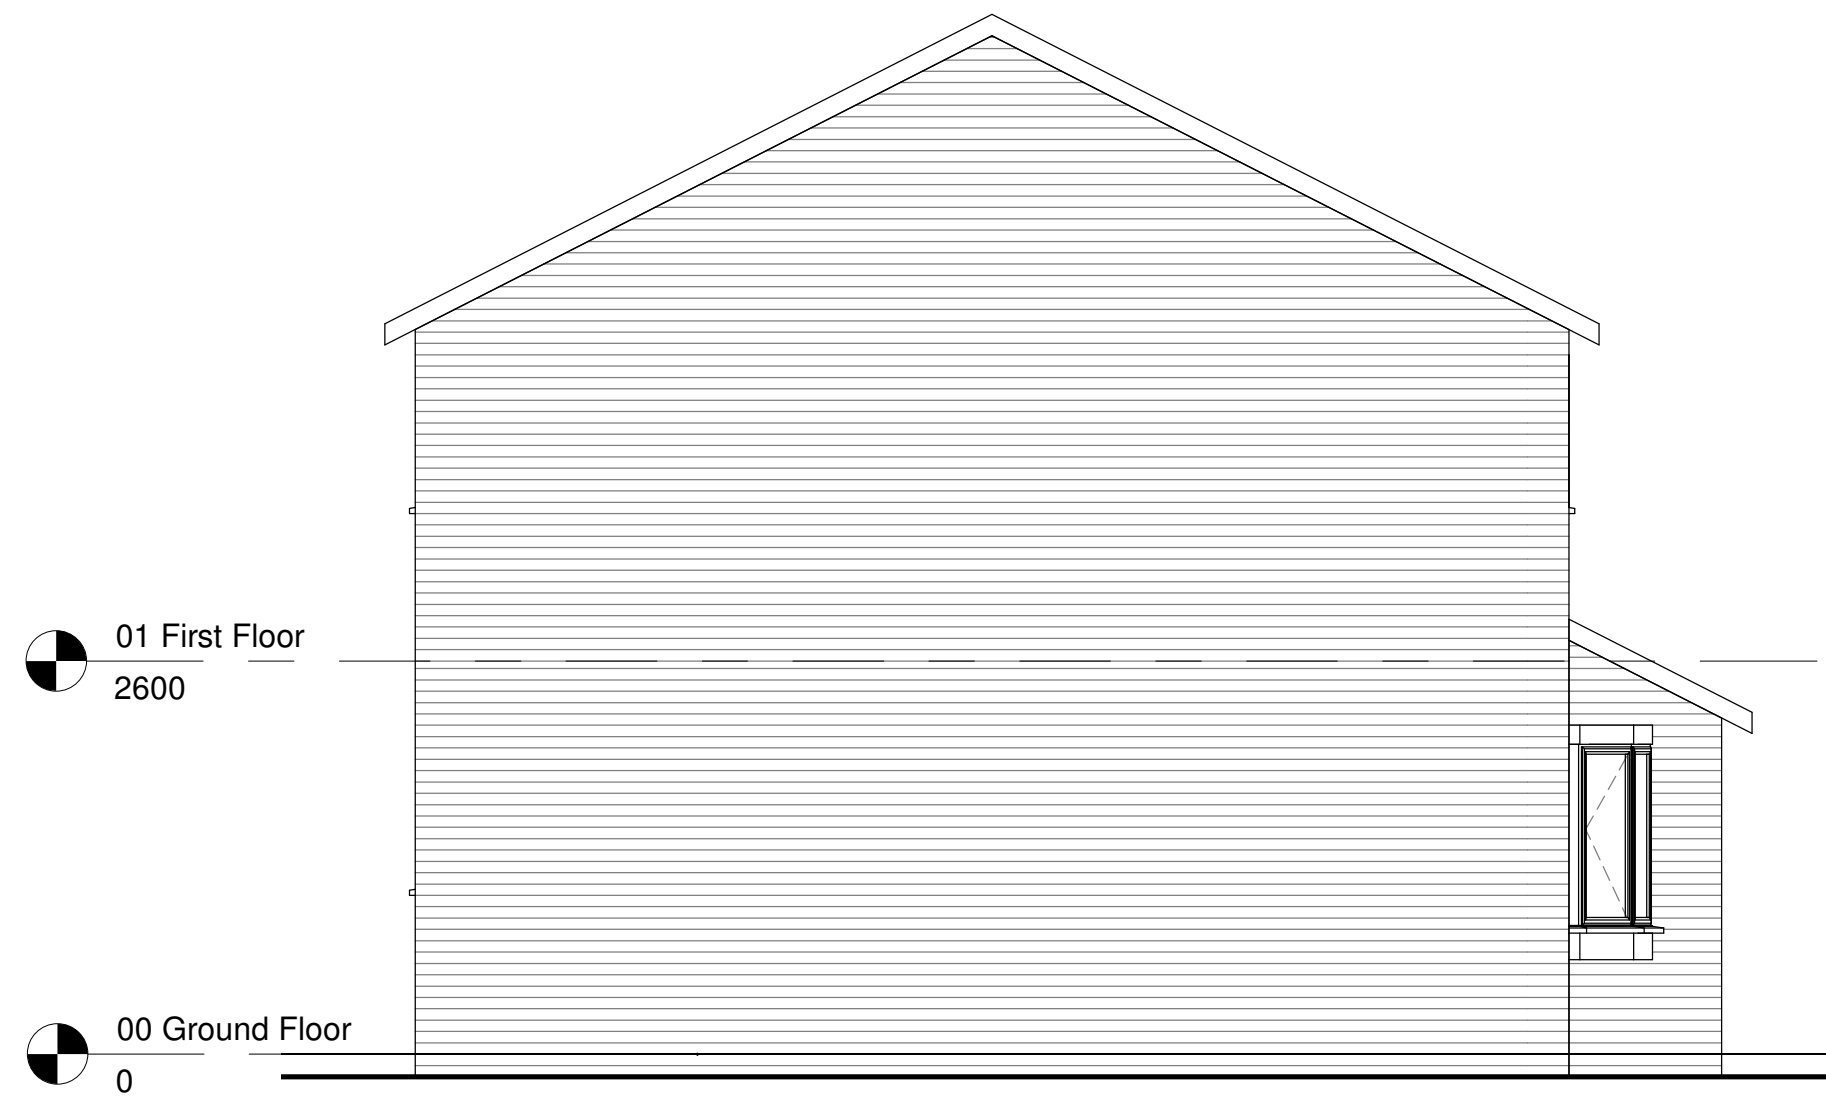

Existing East Elevation
1 : 50



Existing South Elevation
1 : 50

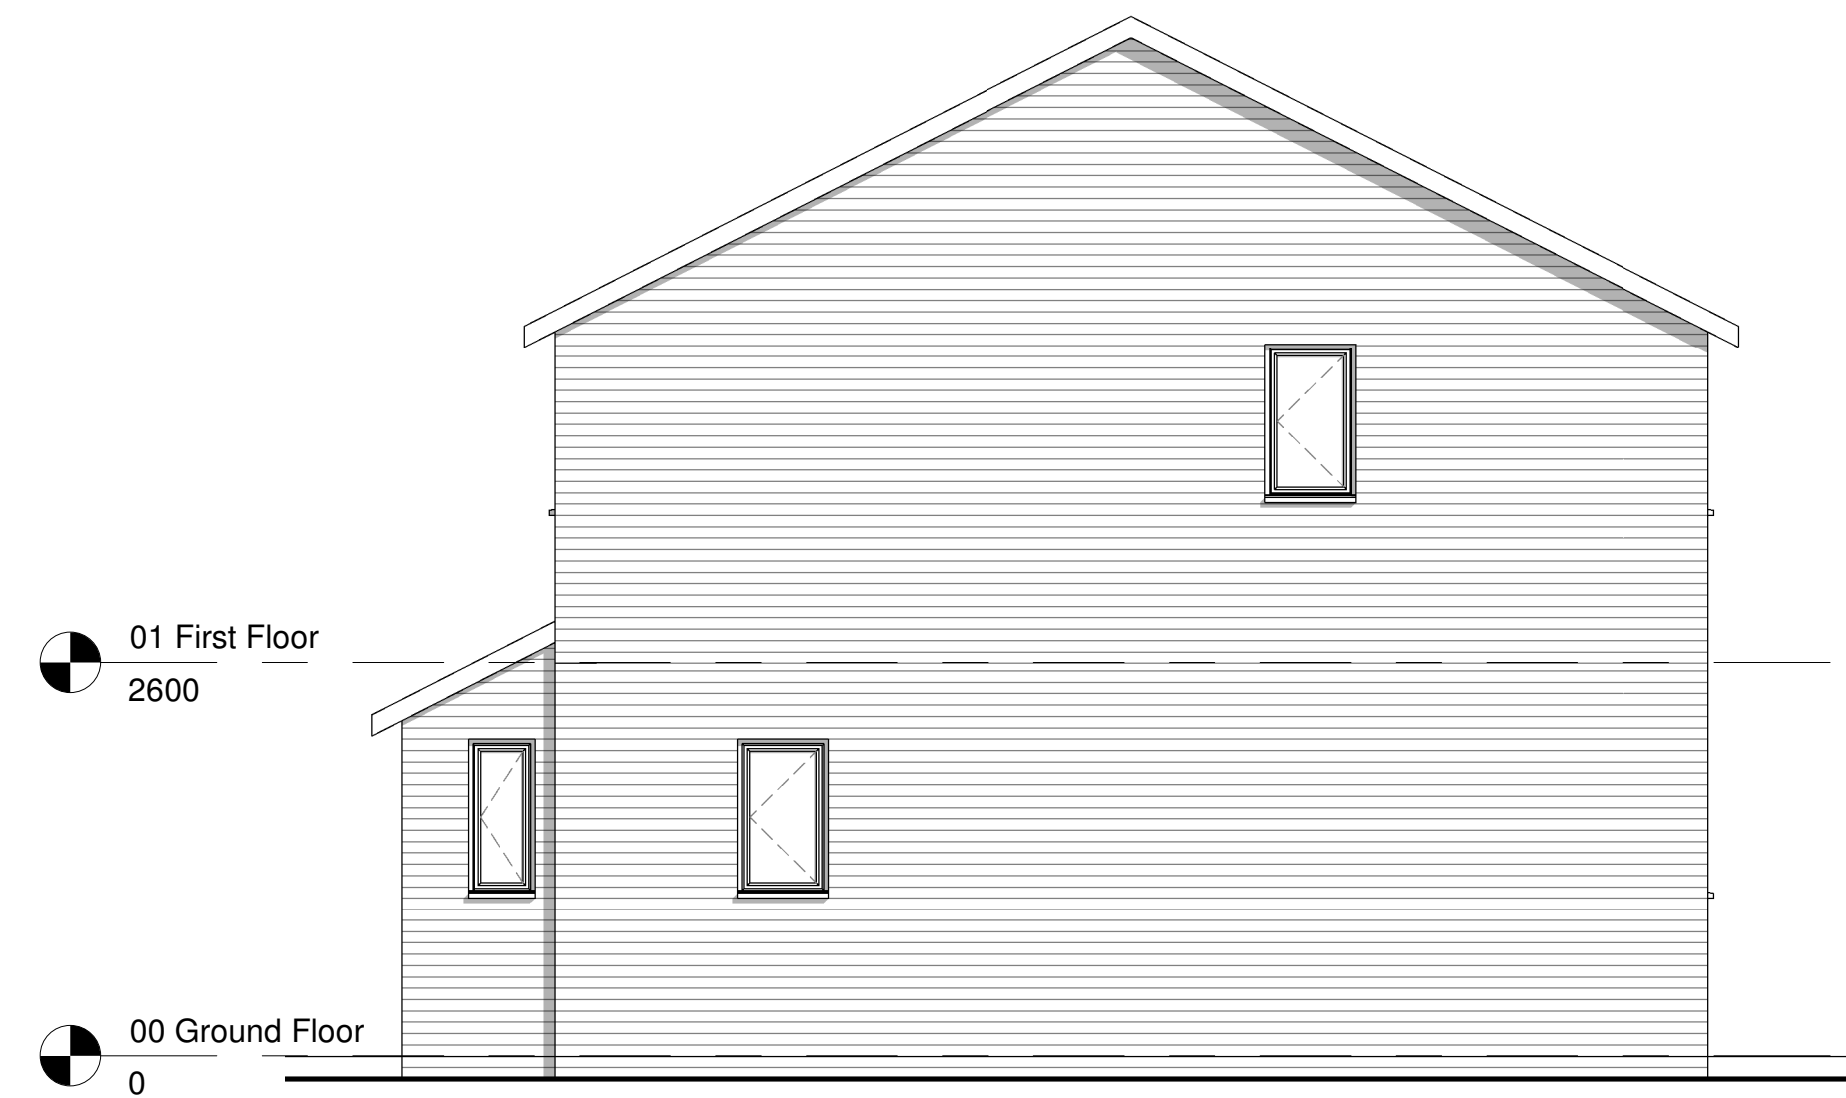

Existing West Elevation
1 : 50



Project:	14 Delyn, Nant Parc		
Title:	Existing Elevations		
Scale @ A1:	1 : 50	Scale @ A3:	1 : 100
Author:	GE	Date:	04.04.22
Project Ref:	22-13	Drawing No:	A004
Rev.	-		