



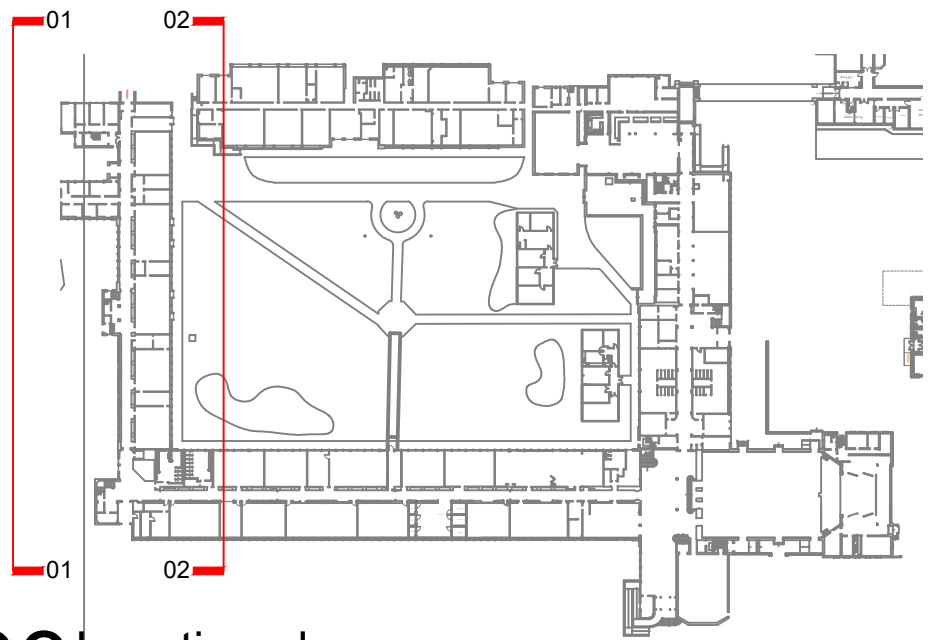

03 Location plan
Scale NTS

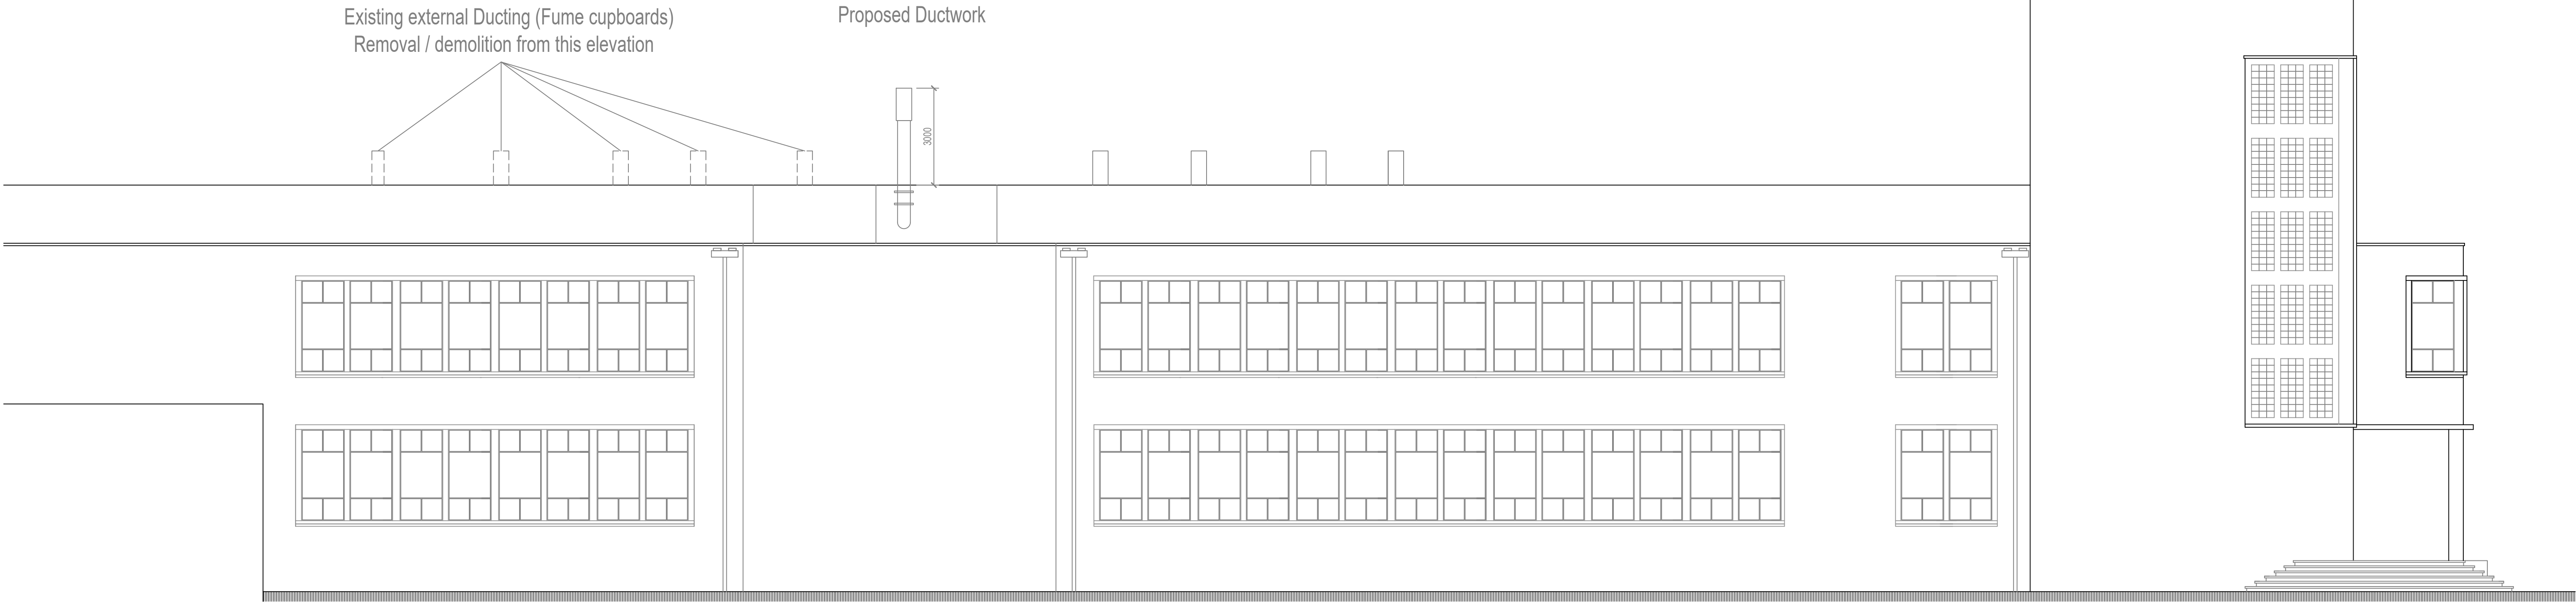

02 Existing Courtyard Elevation
Scale 1:100



01 Existing Front Elevation
Scale 1:100

GENERAL NOTES:

DAY Architectural Ltd accepts no responsibility for any costs, losses or claims whatsoever arising from these drawings, specifications and related documents unless there is full compliance with the Client or any unauthorised user of the following:

1 All boundaries, dimensions and levels are to be checked on site before construction and any discrepancies reported to the Architect / Designer.

2 Partial Service: Any discrepancies with site or other information is to be advised to the Architect / Designer and direction and / or approval is to be sought before the implementation of the detail.

3 Block and site plans are reproduced under license from the Ordnance Survey.

4 Do not scale this drawing.

5 For the purpose of coordination, all relevant parties must check this information prior to implementation and report any discrepancies to the Architect / Designer.

GENERAL NOTES:

All details shown indicatively subject to detailed design by specialist manufacturer.

Samples to be submitted for approval.

T2

Updated removal in line with clients instruction

28.04.22

KD

REV

DESCRIPTION

DATE

REV BY

CHKD BY

CLIENT

WREXHAM UNIVERSITY

PROJECT

C CORRIDOR LABS

DRAWING

External Elevations - Proposed

SCALE

1:100

PAPER SIZE

A1

DATE

25.02.2022

DRAWN BY

JAB

DAY DRAWING No.

AE-21-003

REVISION

T2

PROJECT No.

1297-21

DRAWING STATUS

TENDER ISSUE

Information contained on this drawing is the sole copyright of DAY Architectural Ltd. and is not to be reproduced without their permission.

DAY Architectural Ltd.

Studio 1, Lancaster Buildings

77 Deansgate, Manchester, M3 2BW

T. 0161 834 9703

W. www.day-architectural.com