



Front Elevation 1:100




Side Elevation 1:100




Rear Elevation 1:100



Side Elevation 1:100

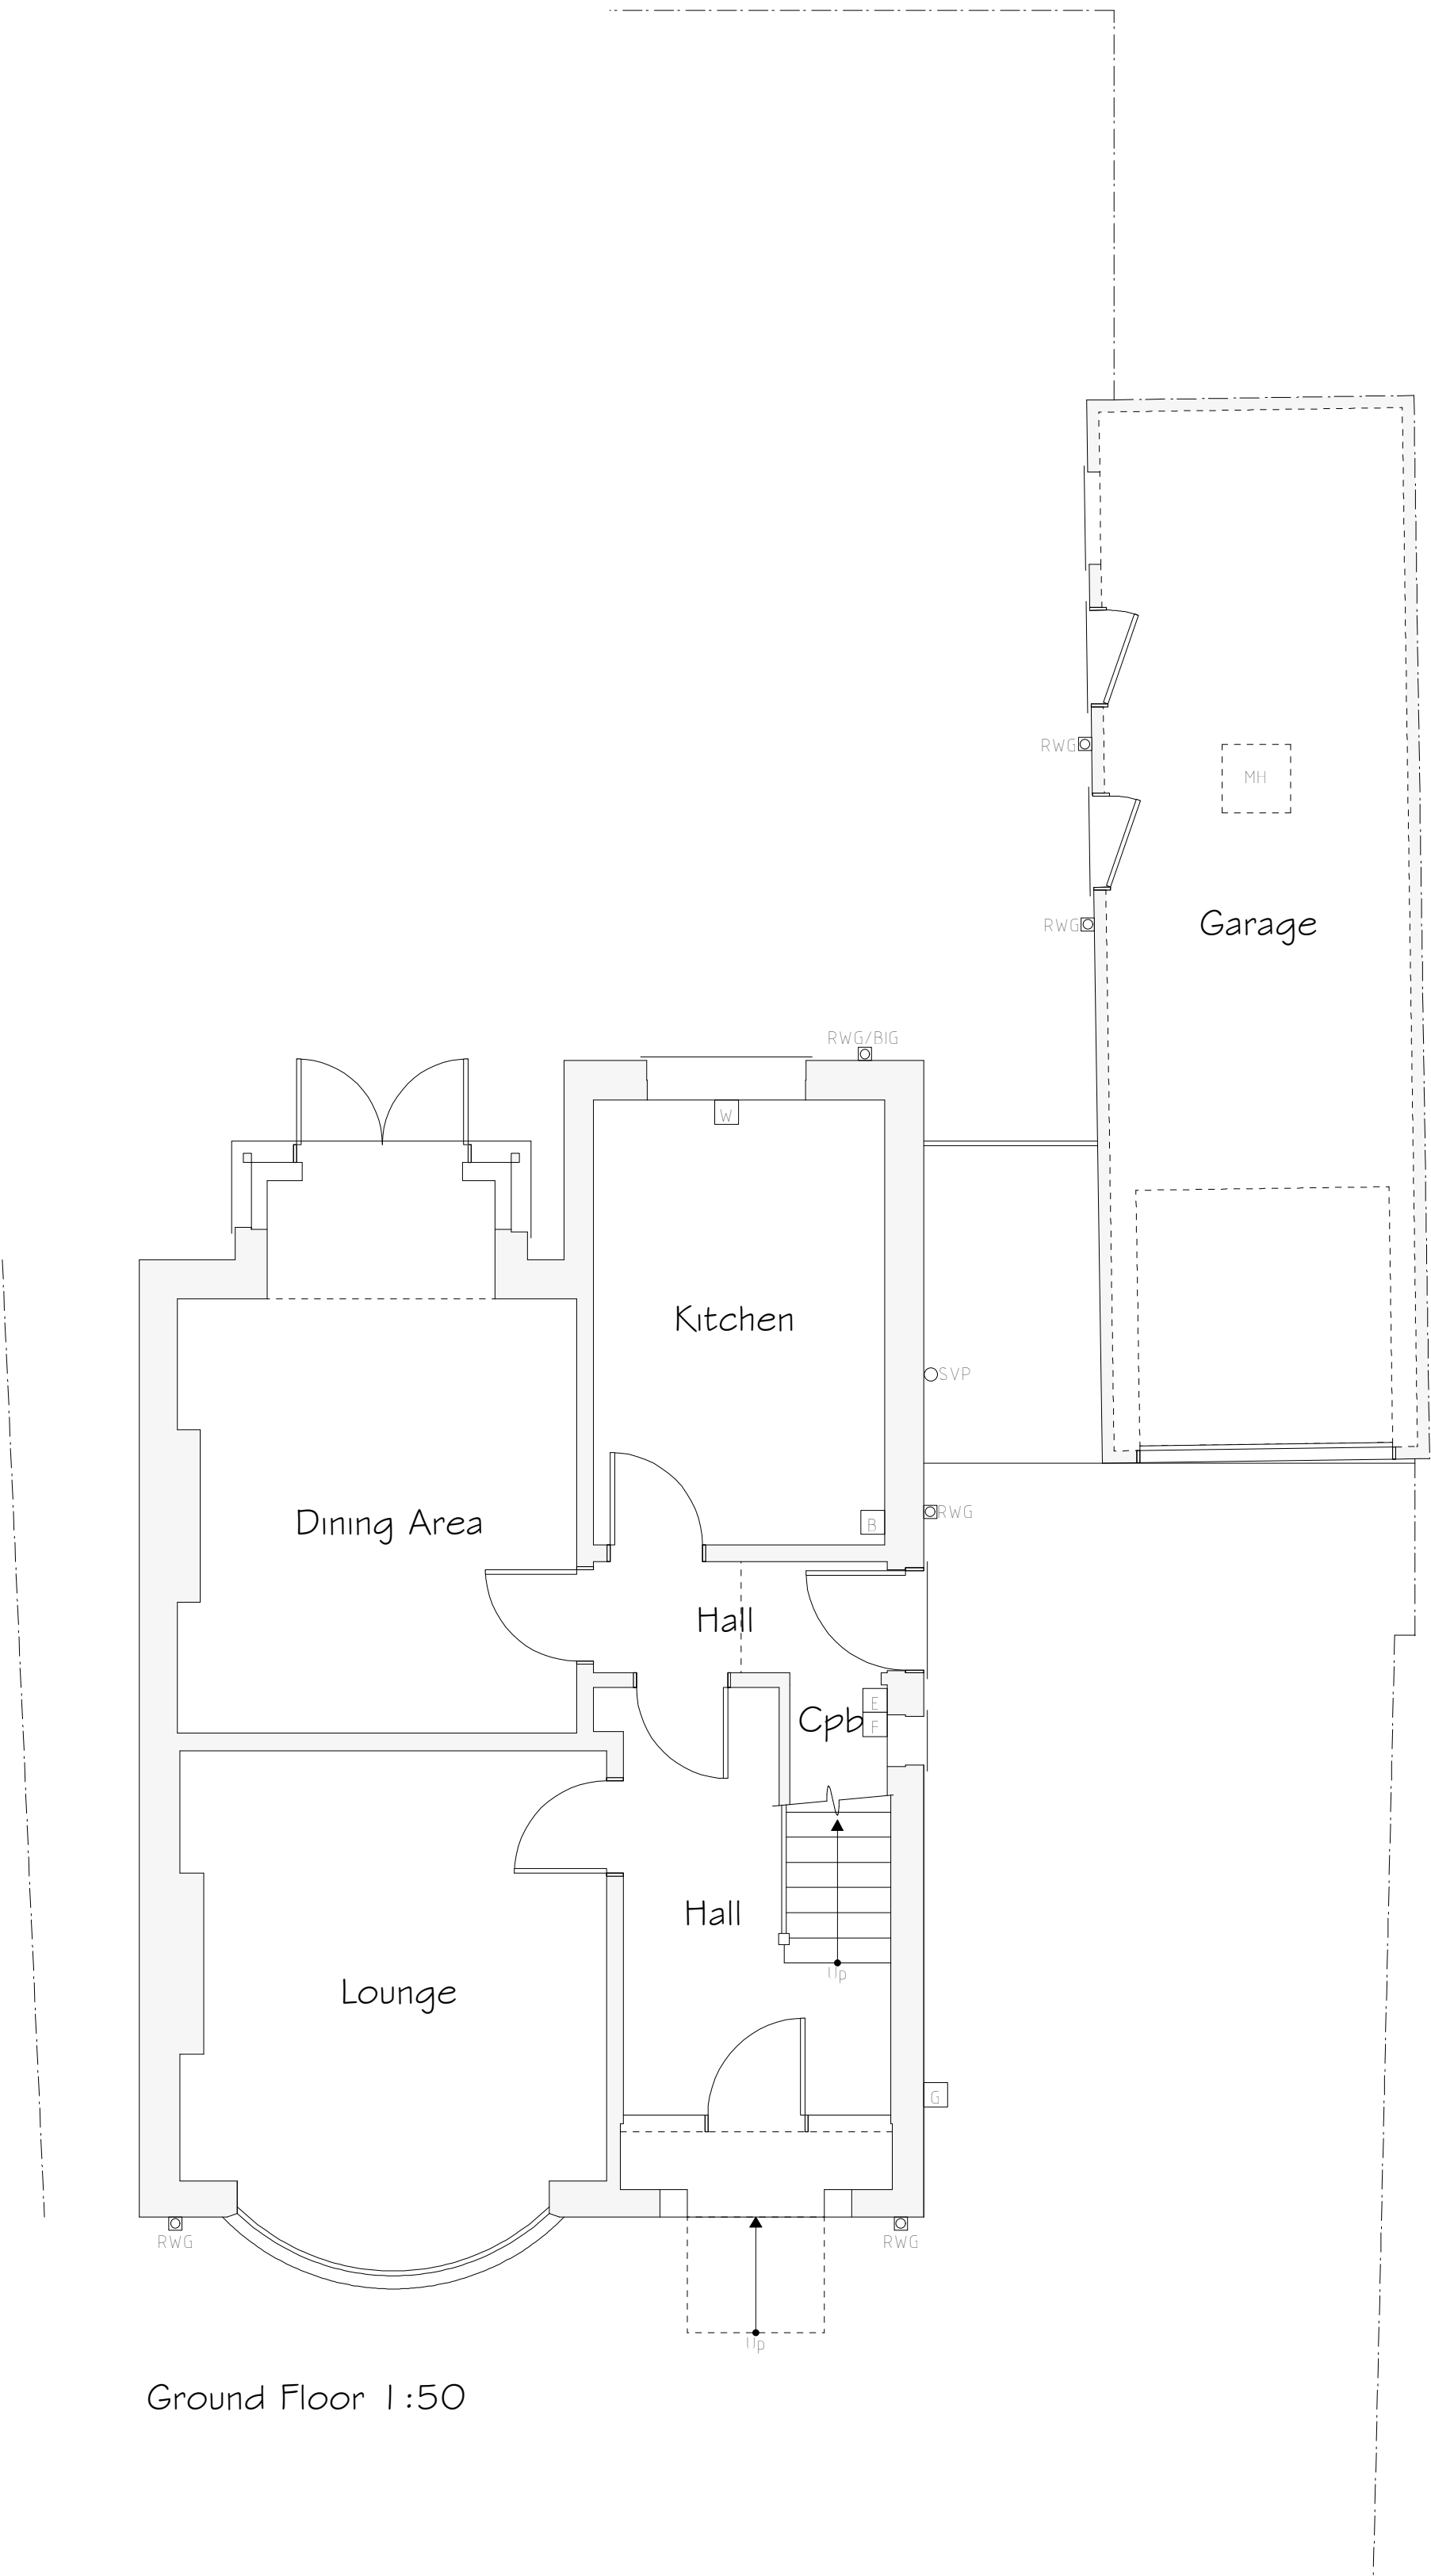

Ground Floor 1:50

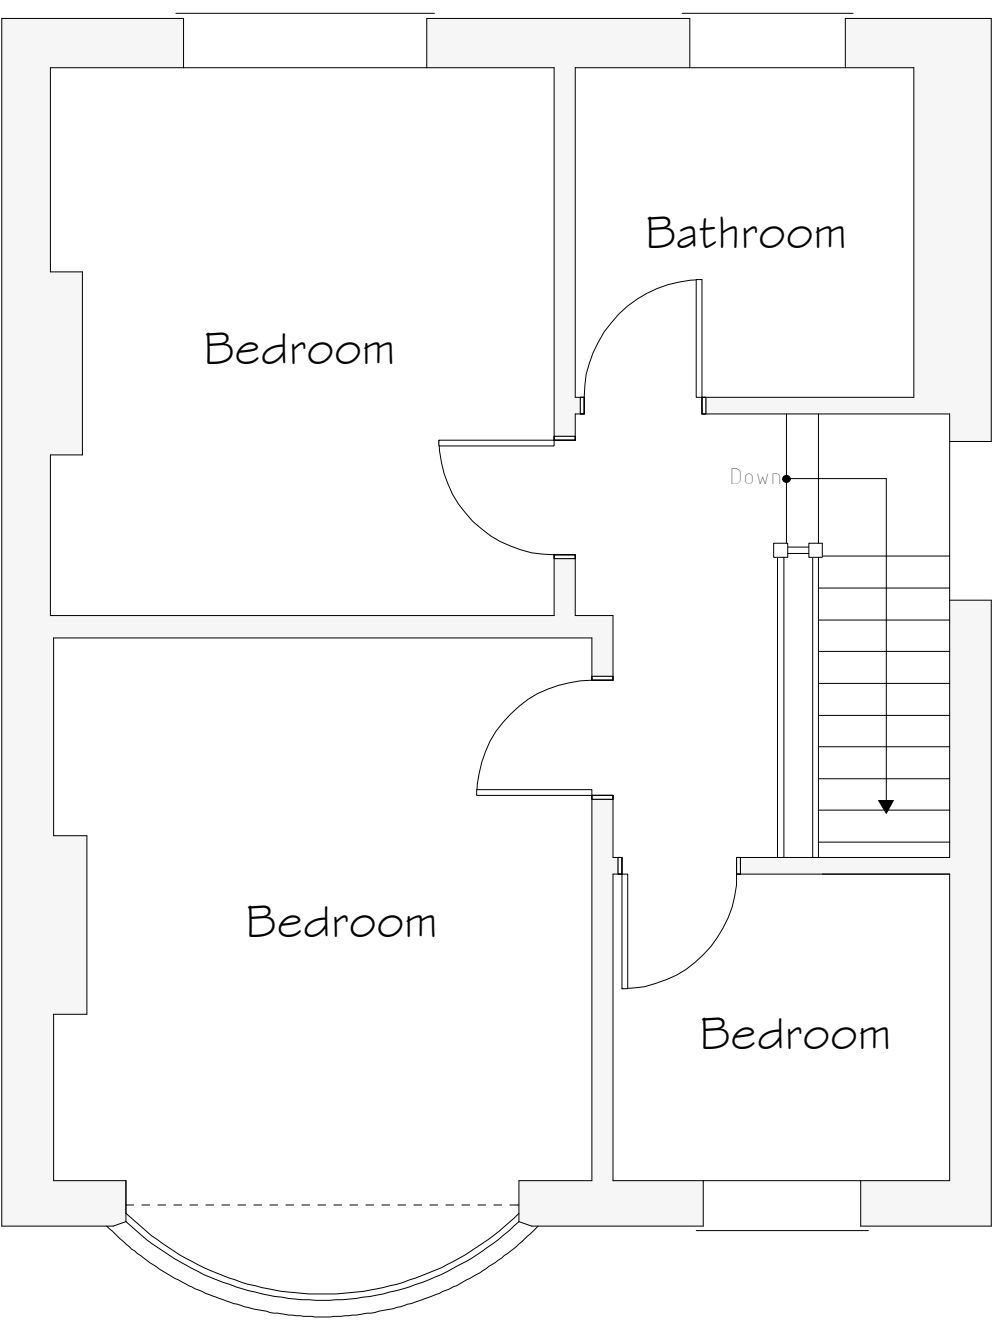

First Floor 1:50

Services Key			
B	Existing Boiler Position		
G	Existing Gas Meter Position		
E	Existing Electric Meter Position		
F	Existing Fuse Box Position		
W	Existing Stopcock Position		
MH	Assumed position of Existing Man Hole		
RWG	Existing Rain Water Gully (RWG) Position		
BIG	Existing Back Inlet (BIG) Gully Position		
SVP	Existing Soil Vent Pipe (SVP) Position		

Rev	Date	Detail	Initial
A	04/22	Additional Boundary Measurements	D J E

Project: Proposed Alterations to, Bryn Offa, Hall Street, Penycae, Wrexham, LL14 2RT	
Title: Existing	Scale: (A1) 1:50 & 1:100

Drawn By: A.Valentine	Date: Feb 2022
Drawing No: J176/001	Sheet: 1 of 1



Office 3K4,
Redwither Business Tower,
Wrexham, LL13 9XT
Tel: 01978 356500
www.blueprintarchitectural.com
© copyright all rights reserved