

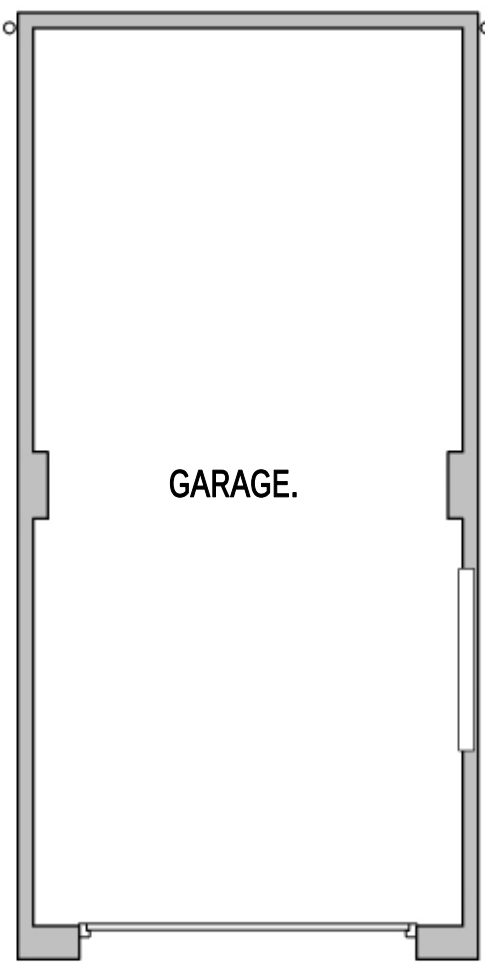
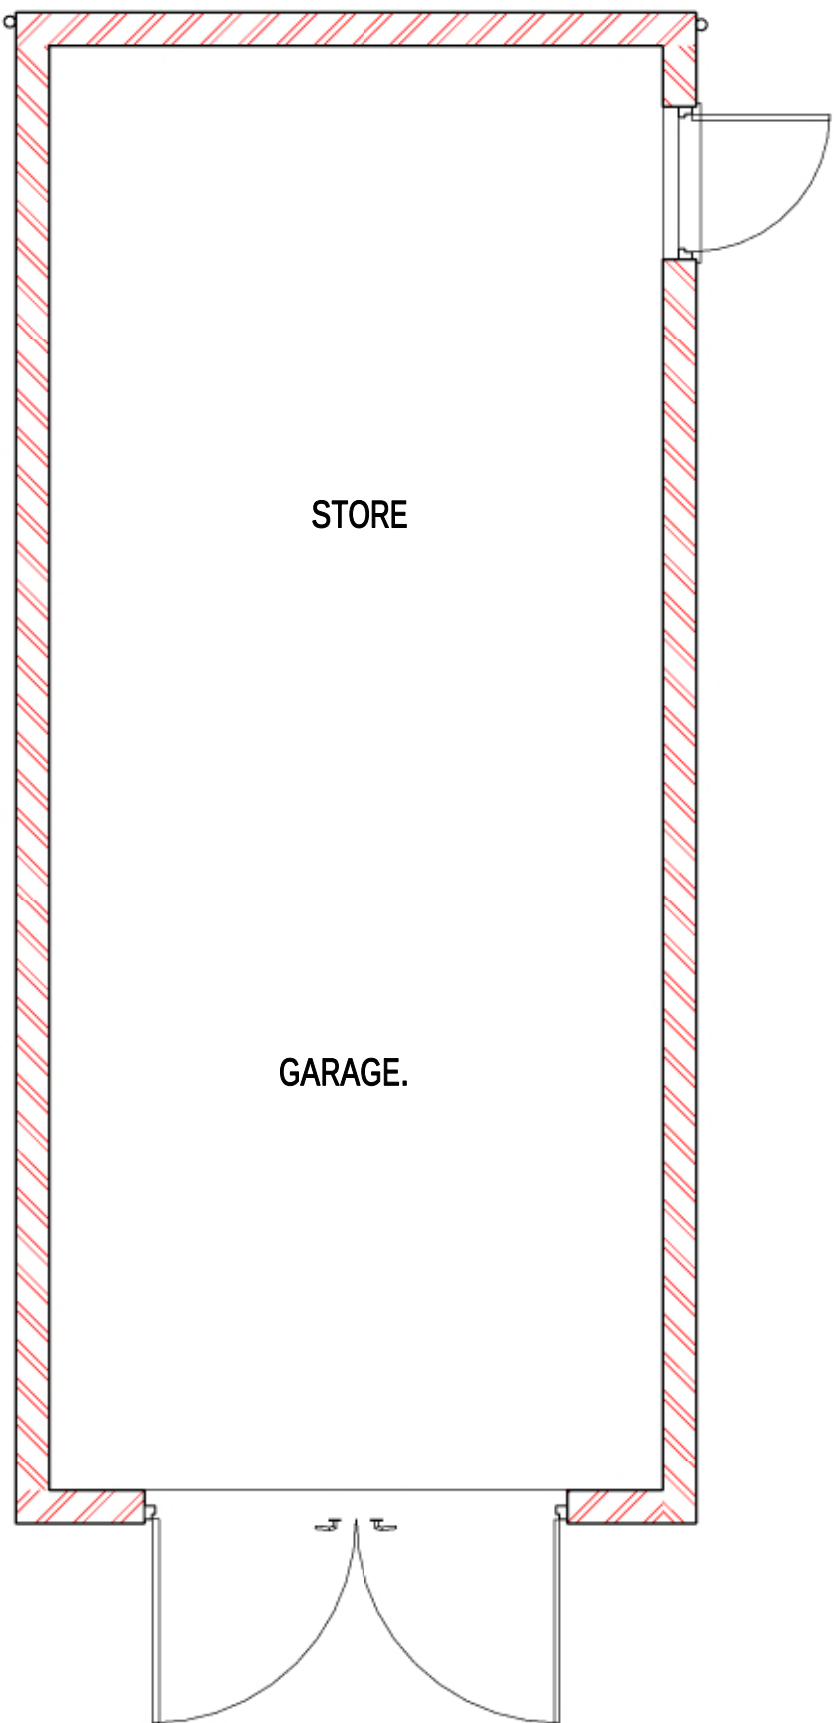


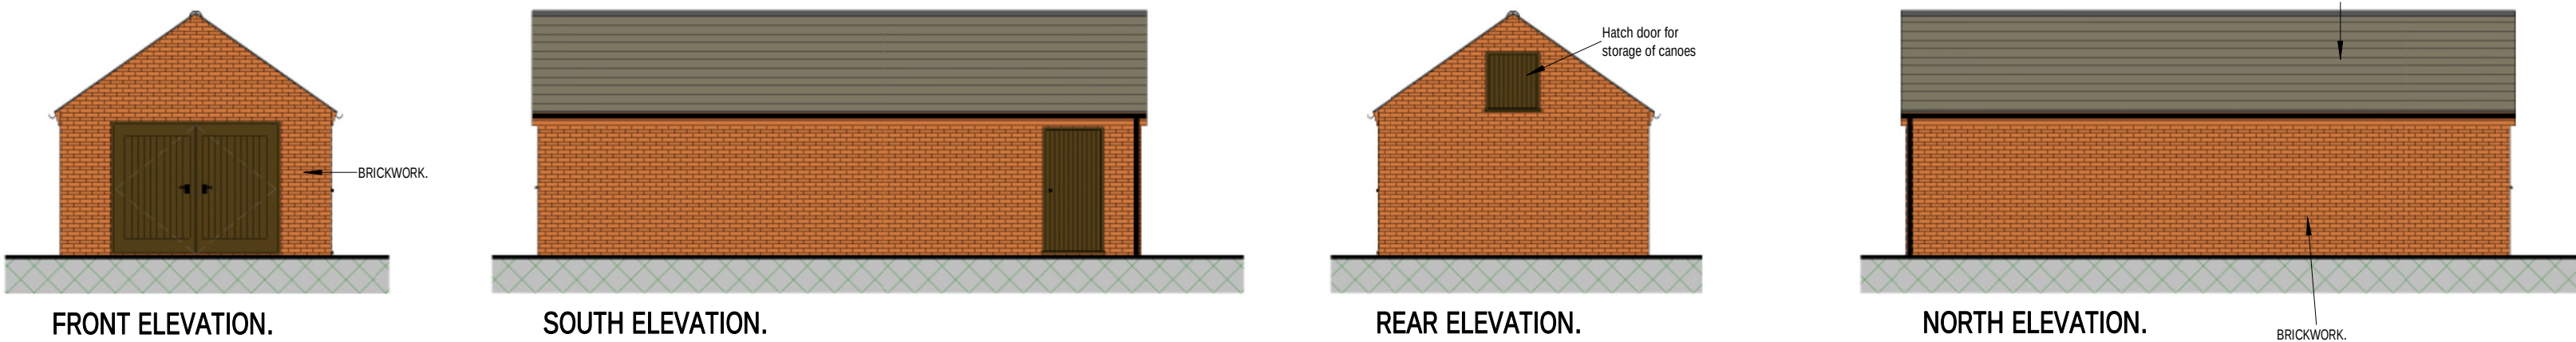


PLAN.

EXISTING PLAN & ELEVATIONS.

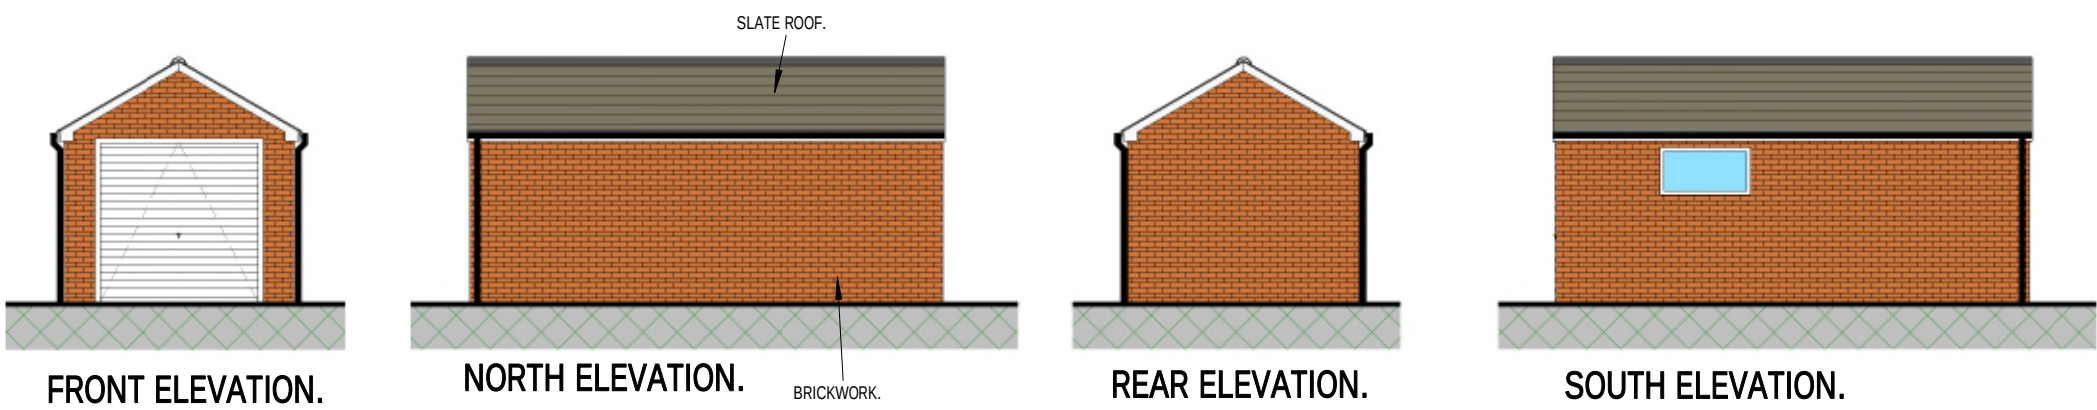


PLAN.

PROPOSED LAYOUT.

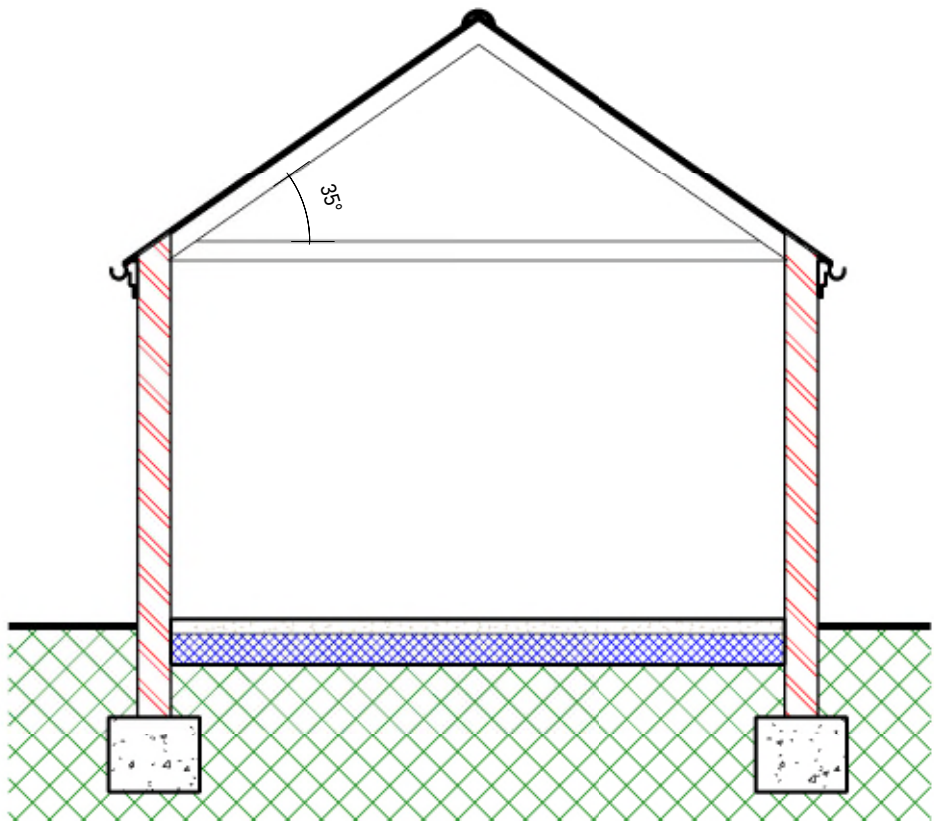

SECTION A- A

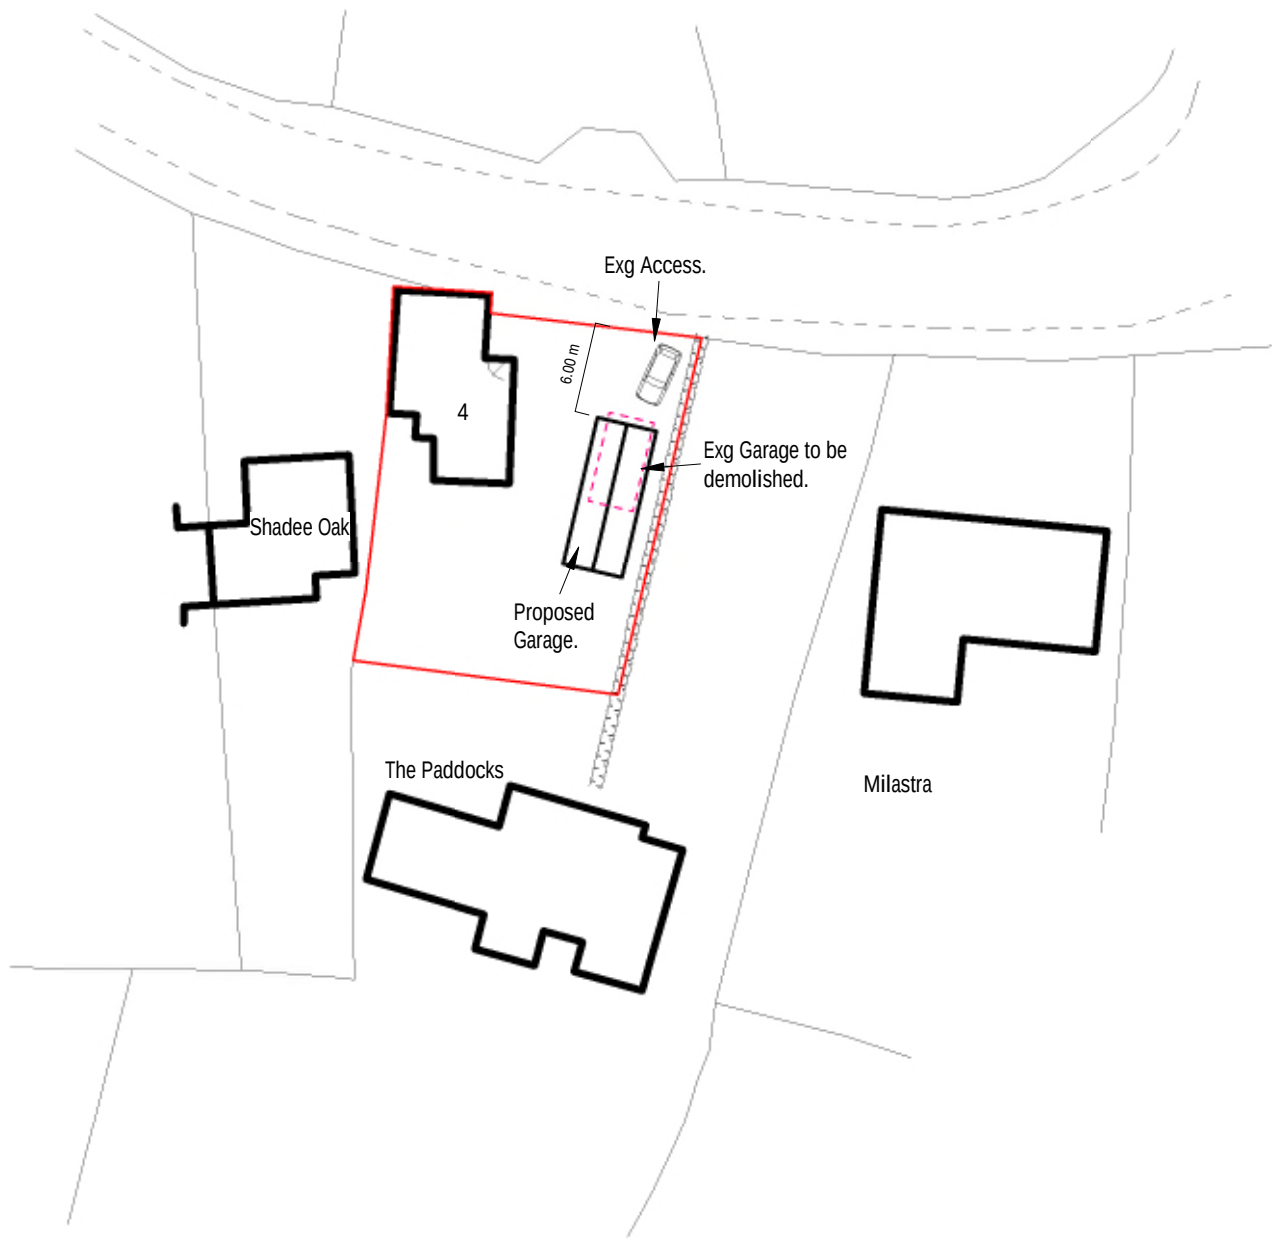


BLOCK PLAN 1-500



Ordnance Survey (c) Crown Copyright 2022. All rights reserved. Licence number 100022432

SITE PLAN 1-1250

Ordnance Survey (c) Crown Copyright. Gary Chesters 2020 Licence number 100057542
You are not permitted to copy, sub-license, distribute, sell or otherwise make available the Licensed Data to third parties in any form. Third party rights to enforce the terms of this licence shall be reserved to OS

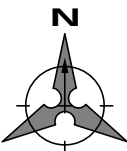

GARY CHESTERS BS: MRICS
CHARTERED BUILDING SURVEYOR
RICS
email nook-lane@hotmail.co.uk
tel **07817 148692**
web garychesters.co.uk

**PLANNING
ARCHITECTURAL
PARTY WALL SURVEYOR**

DRAWING STATUS	PLANNING APPLICATION DRAWING NOVEMBER 2022	
CDM 2015	CDM 2015 project assessed as DOMESTIC TYPE. Gary Chesters - appointment restricted to obtaining planning & building regulation approval only- no involvement after this stage. See Designers Risk Assessment for further details.	
PROJECT	PROPOSED GARAGE & STORE	
ADDRESS	HOLLY COTTAGE SCHOOL LANE BRONINGTON, WHITCHURCH, SY13 3HN.	
CLIENT	Mr & Mrs GARDINER	
SCALE (@ A1)	DATE	
1-50, 1-100, 1-500 & 1-1250	NOVEMBER 2022	
GARY CHESTERS APPOINTMENT IS RESTRICTED TO TERMS AS SET OUT IN LETTER OF ENGAGEMENT AND UNLESS AGREED OTHERWISE HAS NO SITE ROLE. COPYRIGHT OF THIS DRAWING IS HELD BY GARY CHESTERS AND IT MAY ONLY BE COPIED BY CLIENT FOR HIS/HER SOLE USE IN CONNECTION WITH THIS PROJECT. OTHER COPIES OR USAGES MUST NOT BE MADE WITHOUT PRIOR WRITTEN CONSENT OF GARY CHESTERS. ANY REFERENCE TO CLIENT MEANS Mr & Mrs GARDINER ALL DIMENSIONS TO BE CHECKED ON SITE PRIOR TO COMMENCEMENT OF WORKS. DO NOT SCALE OFF THIS DRAWING. ANY ERRORS OR DISCREPANCIES FOUND MUST BE REPORTED TO GARY CHESTERS FOR CLARIFICATION AND/OR CORRECTION.		
Rev	Description	Date
DRAWING NUMBER	22-161	REV