


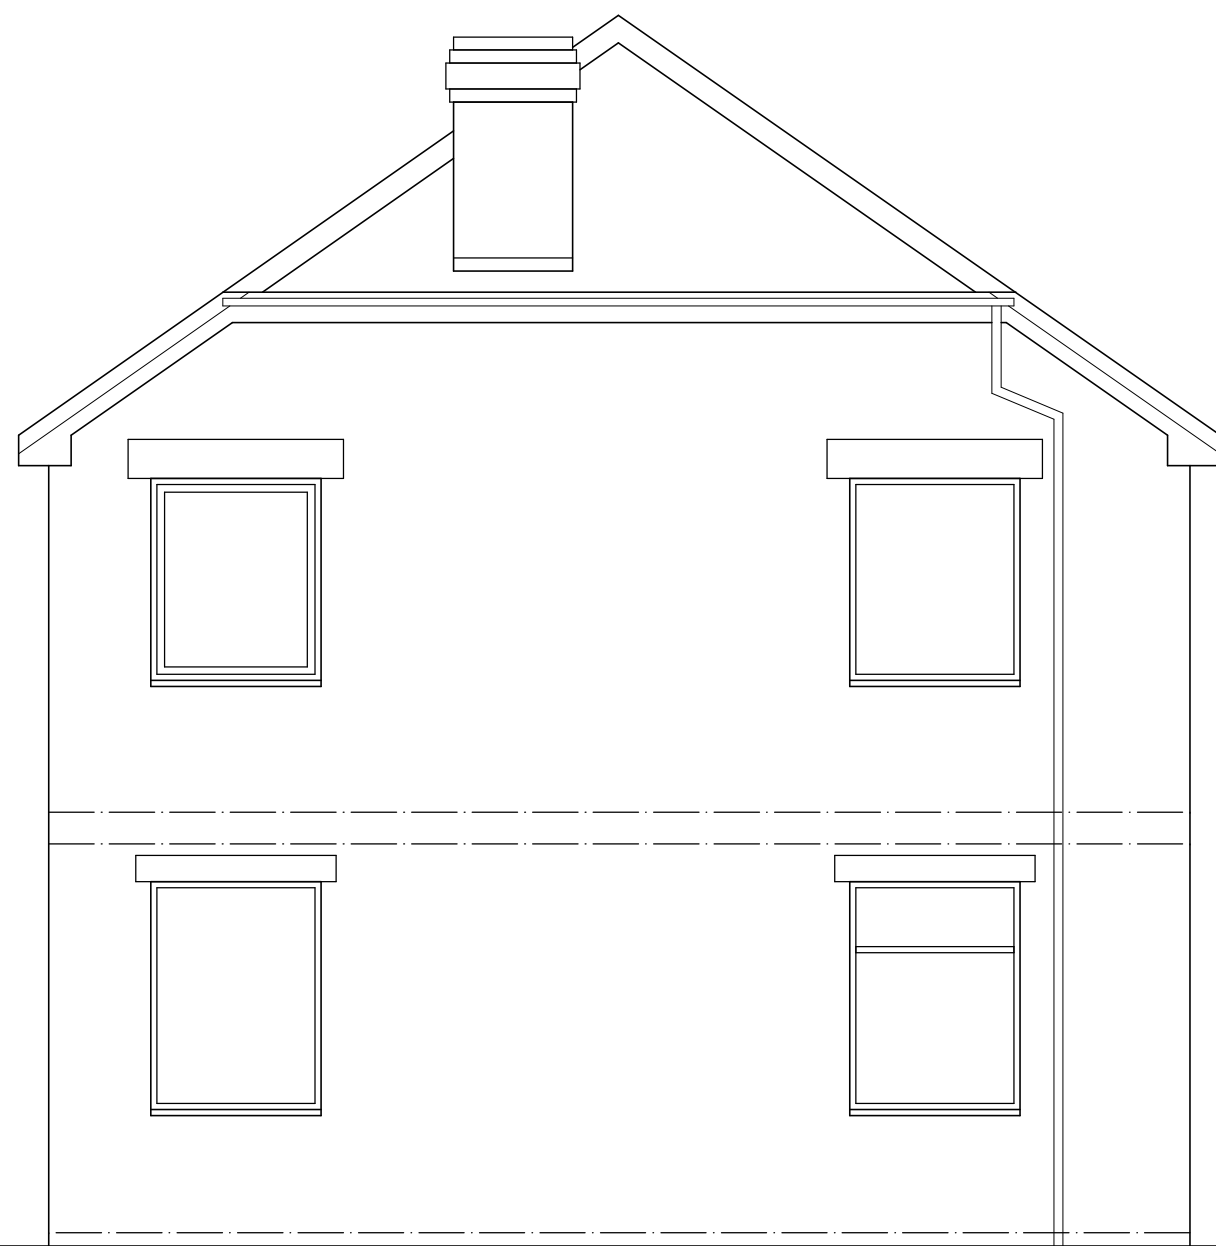


EXISTING FRONT ELEVATION.




EXISTING SIDE ELEVATION.




EXISTING REAR ELEVATION.

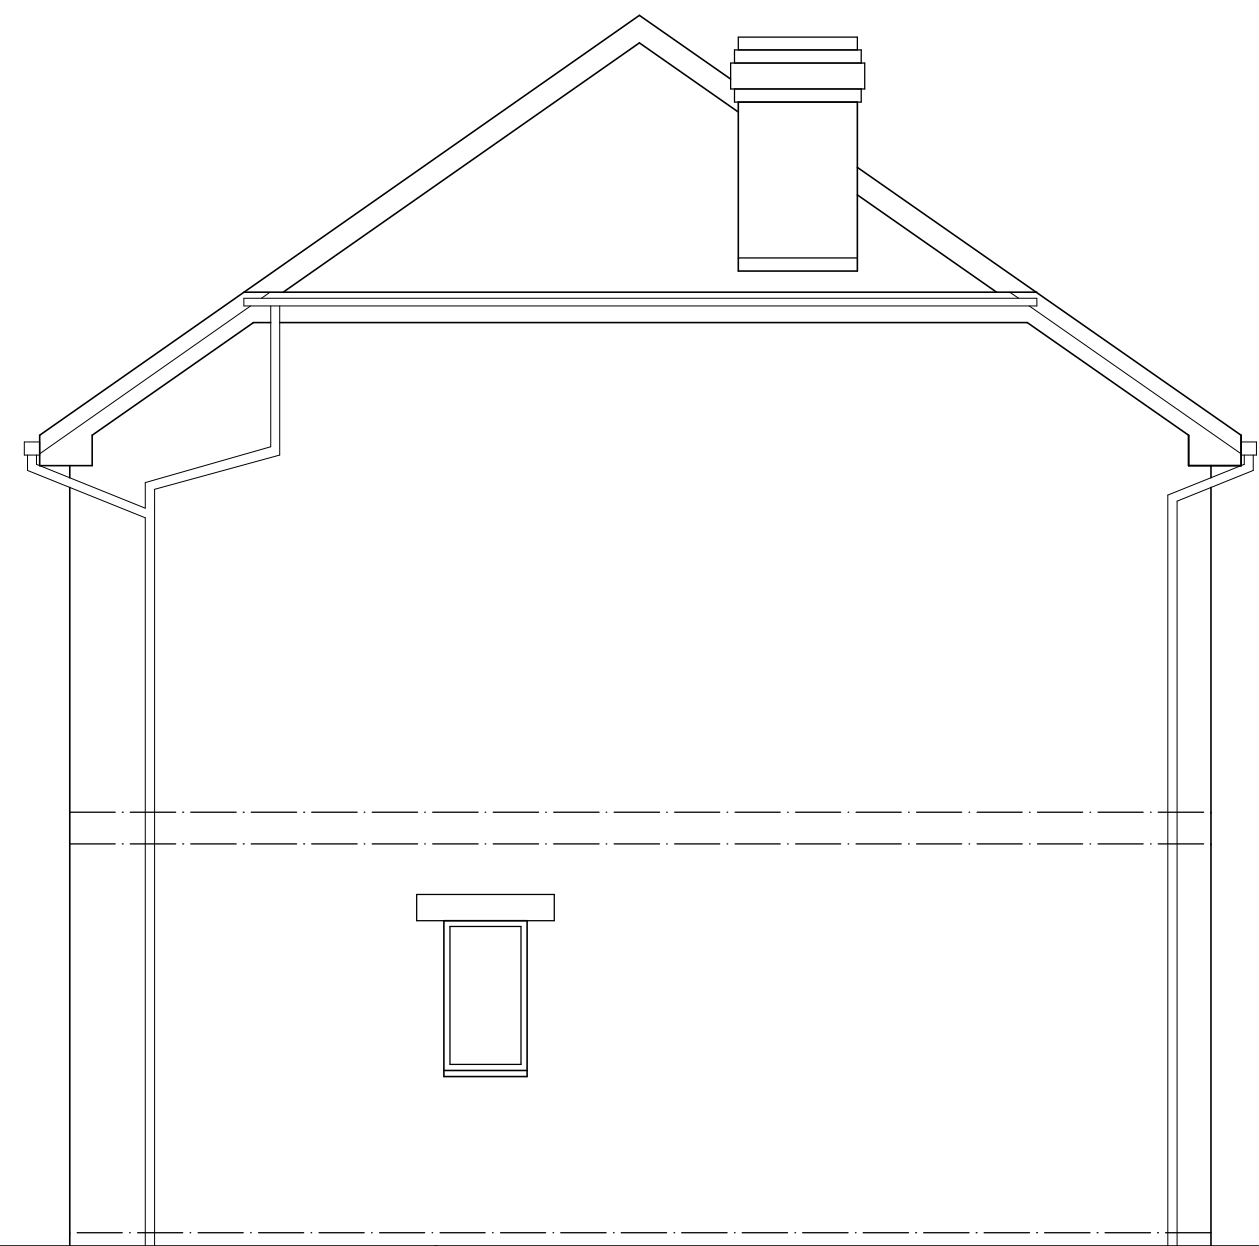


EXISTING SIDE ELEVATION.

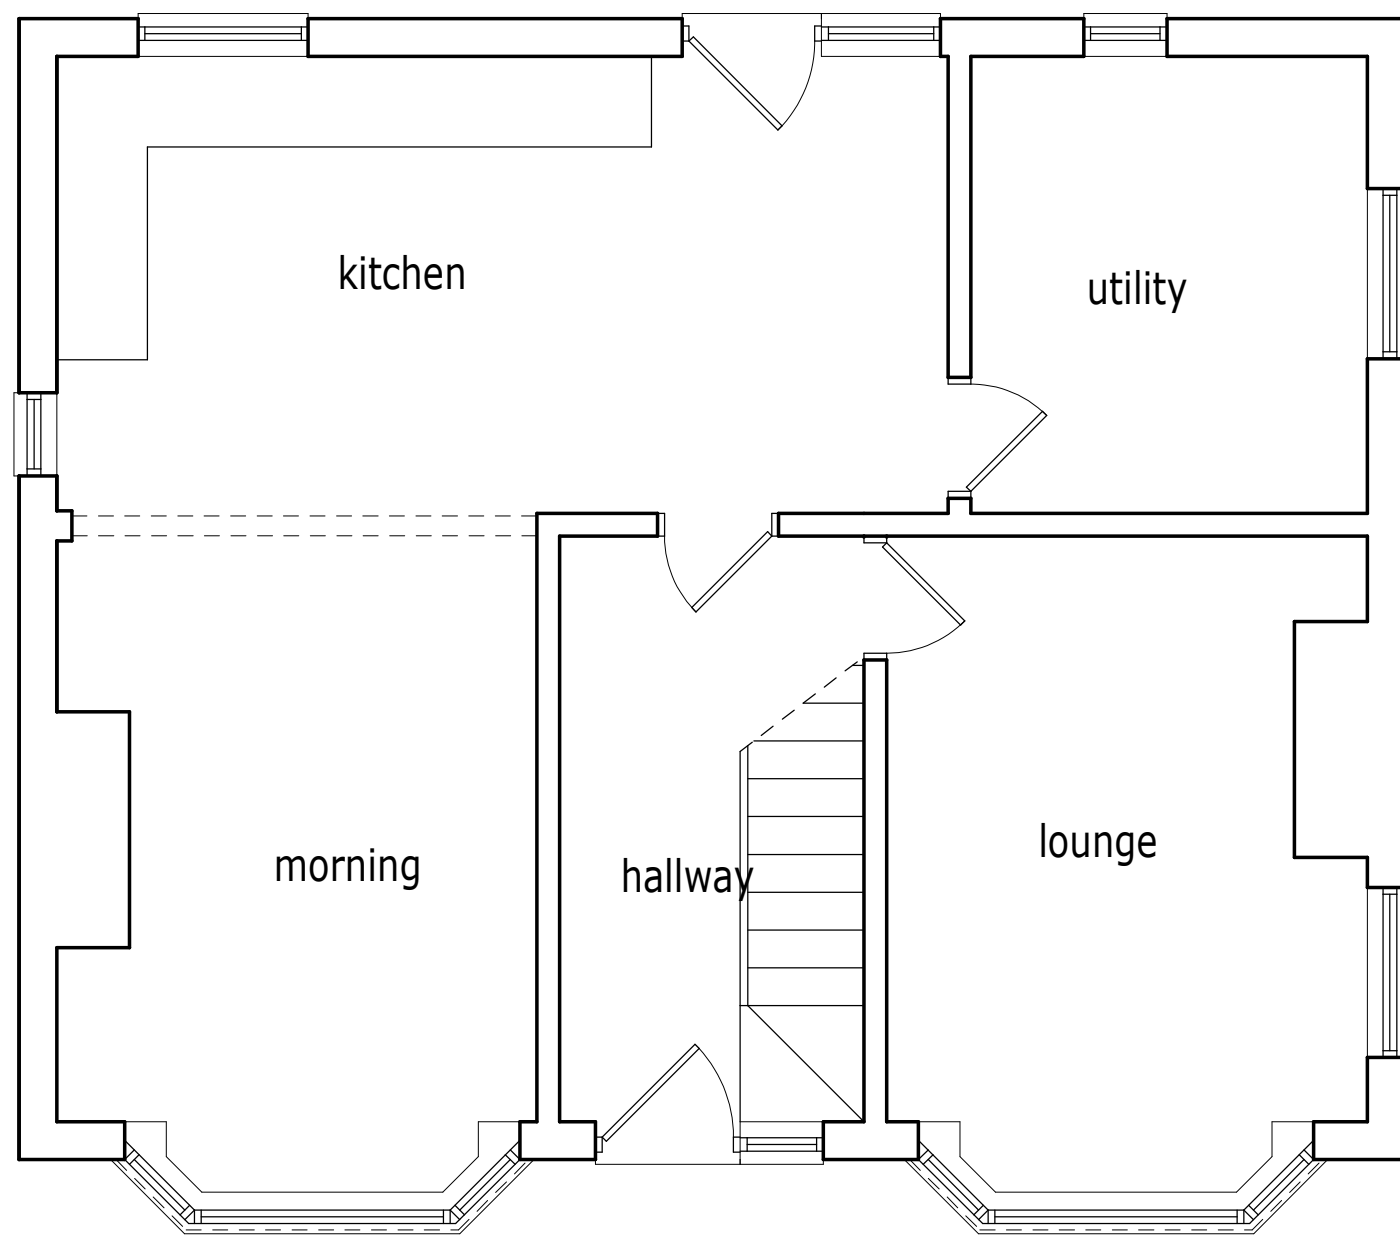

EXISTING GROUND FLOOR PLAN.

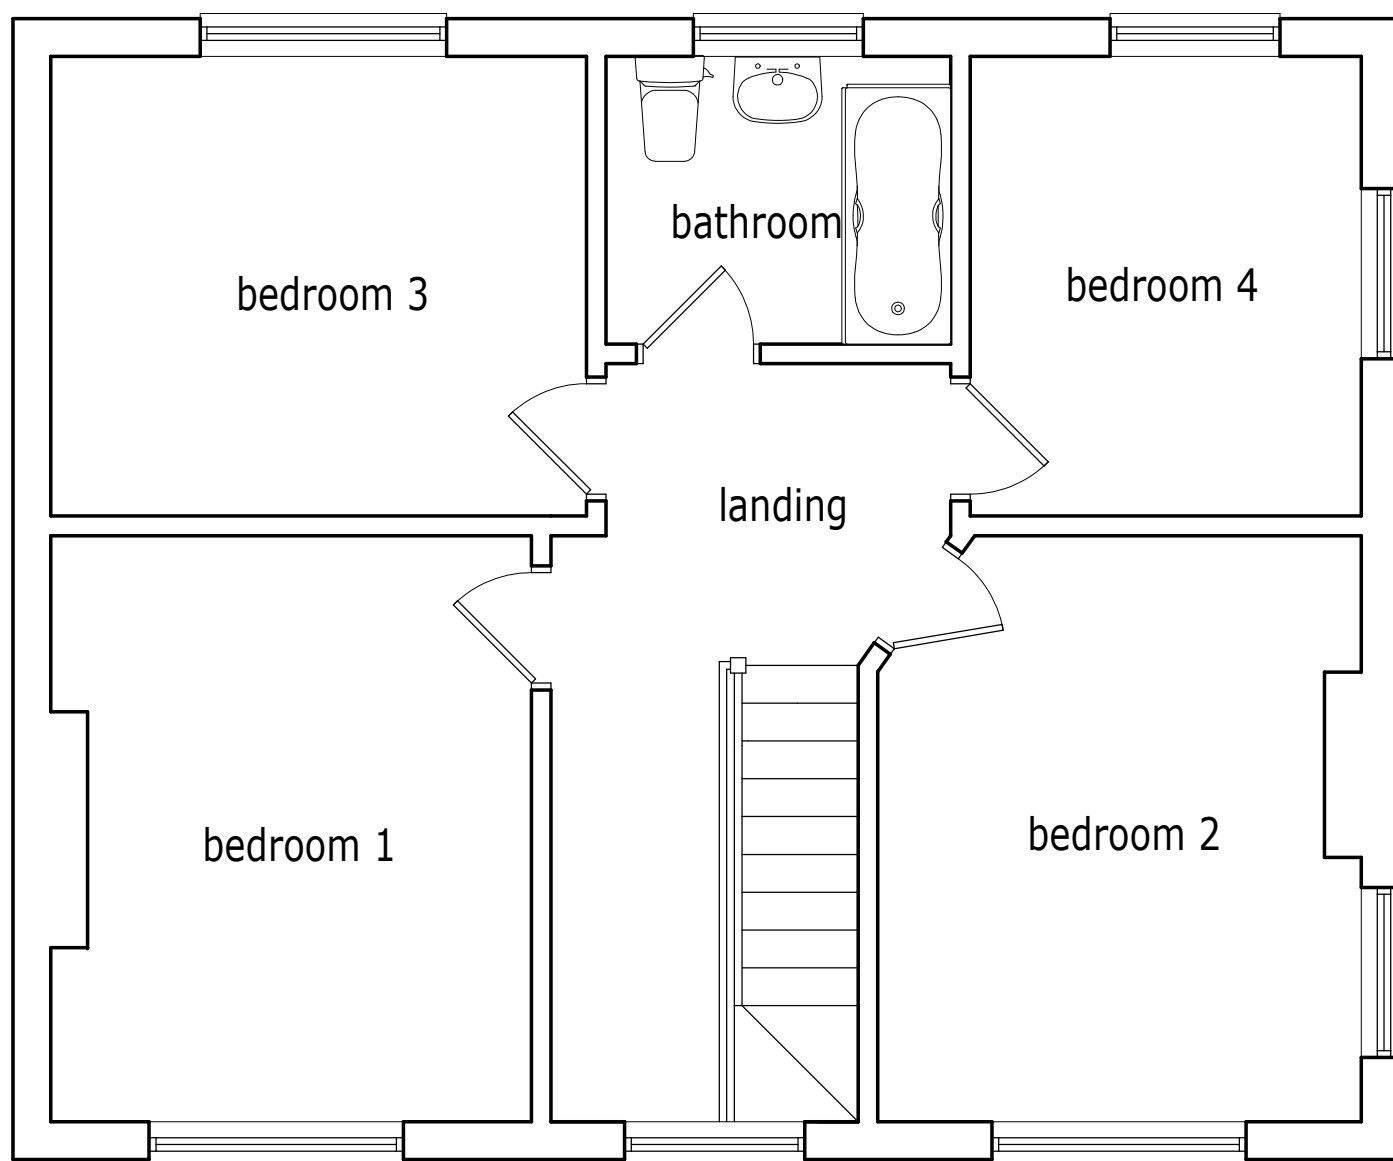

EXISTING FIRST FLOOR PLAN.

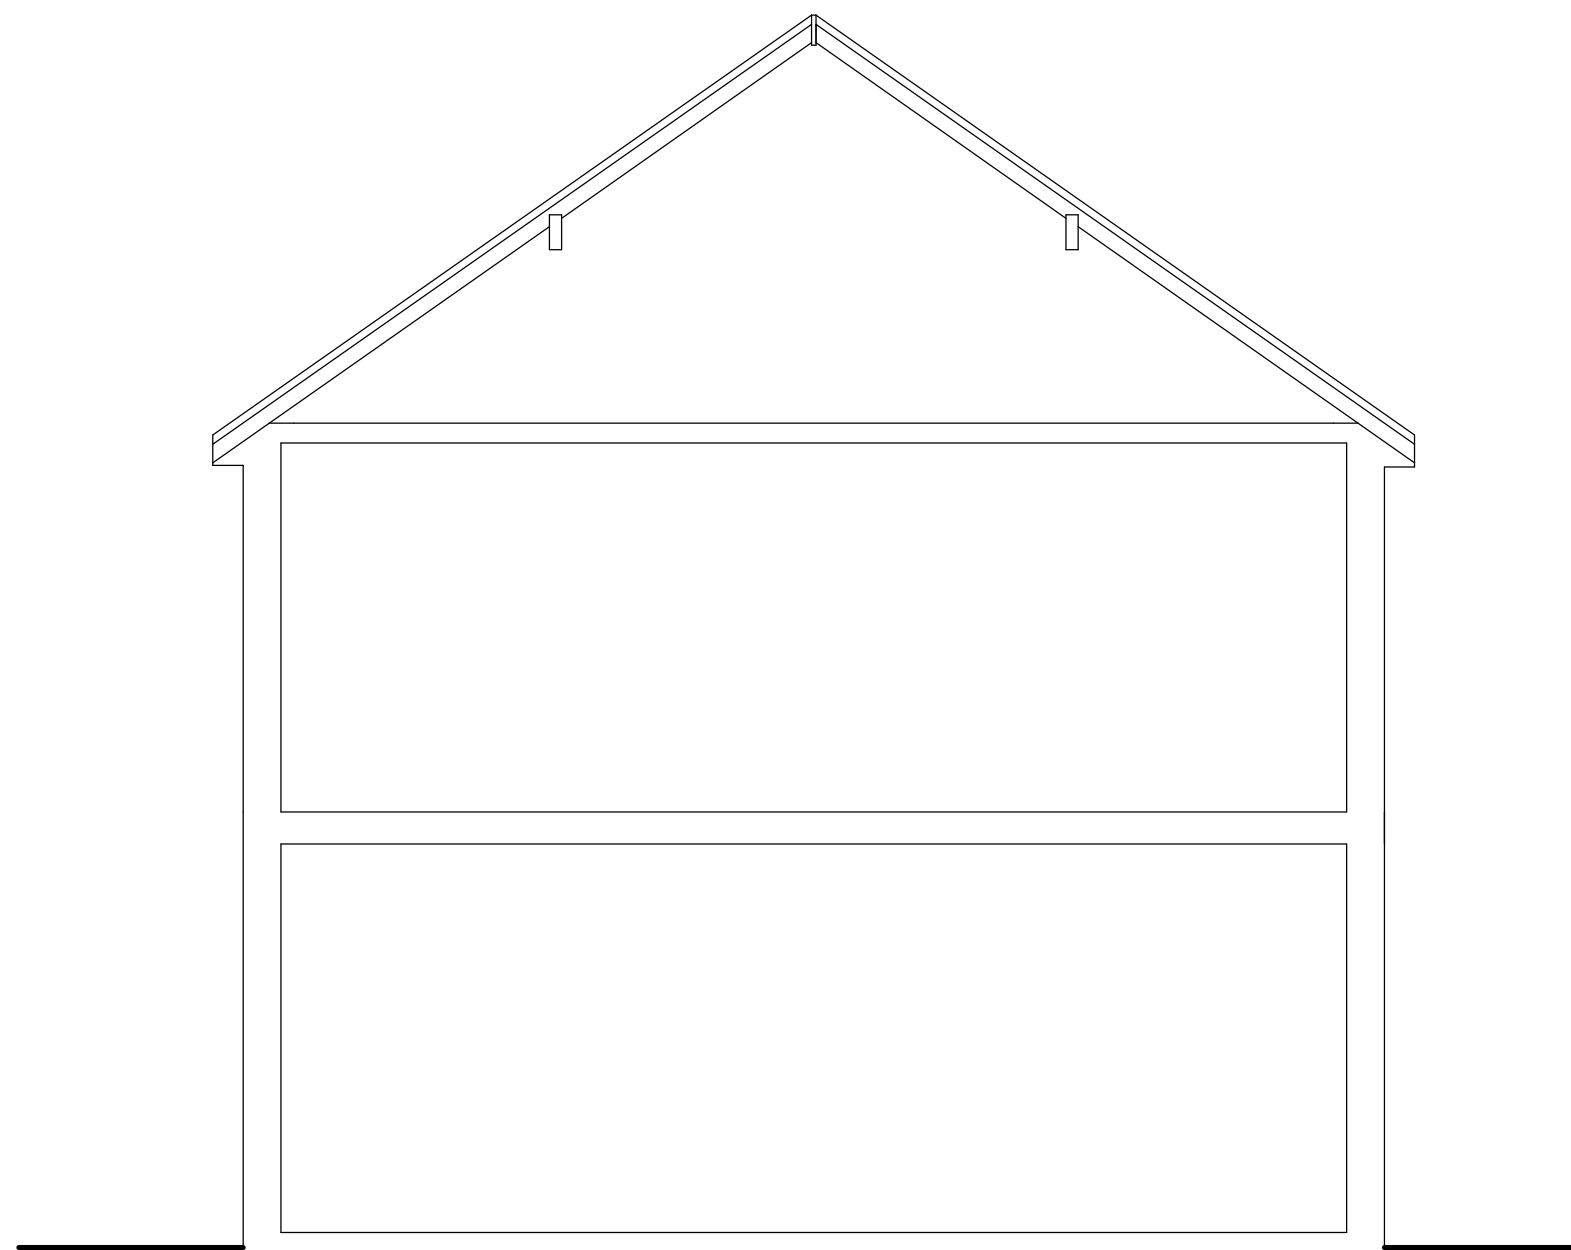

EXISTING CROSS SECTION.

Project.	
PROPOSED EXTENSION & ALTERATIONS to HOLLY GROVE, HUGMORE LANE, LLAN Y PWLL, WREXHAM, LL13 9YE.	
Client.	
Mr & Mrs L. LAWSON-HUGHES.	
Title.	
PLANS & ELEVATIONS - AS EXISTING.	
Drawing No.	
10577.03.dsj	
Date.	Scale.
April 2022.	1:50@A1.
D.S. Jones & Co.	
Architectural & Planning Consultants. The Studio, 26, Prospect Drive, Coedpoeth, Wrexham, LL11 3PE. Tel : 01978 750195 / 07880 874522. E : dsjonesandco@live.co.uk	